


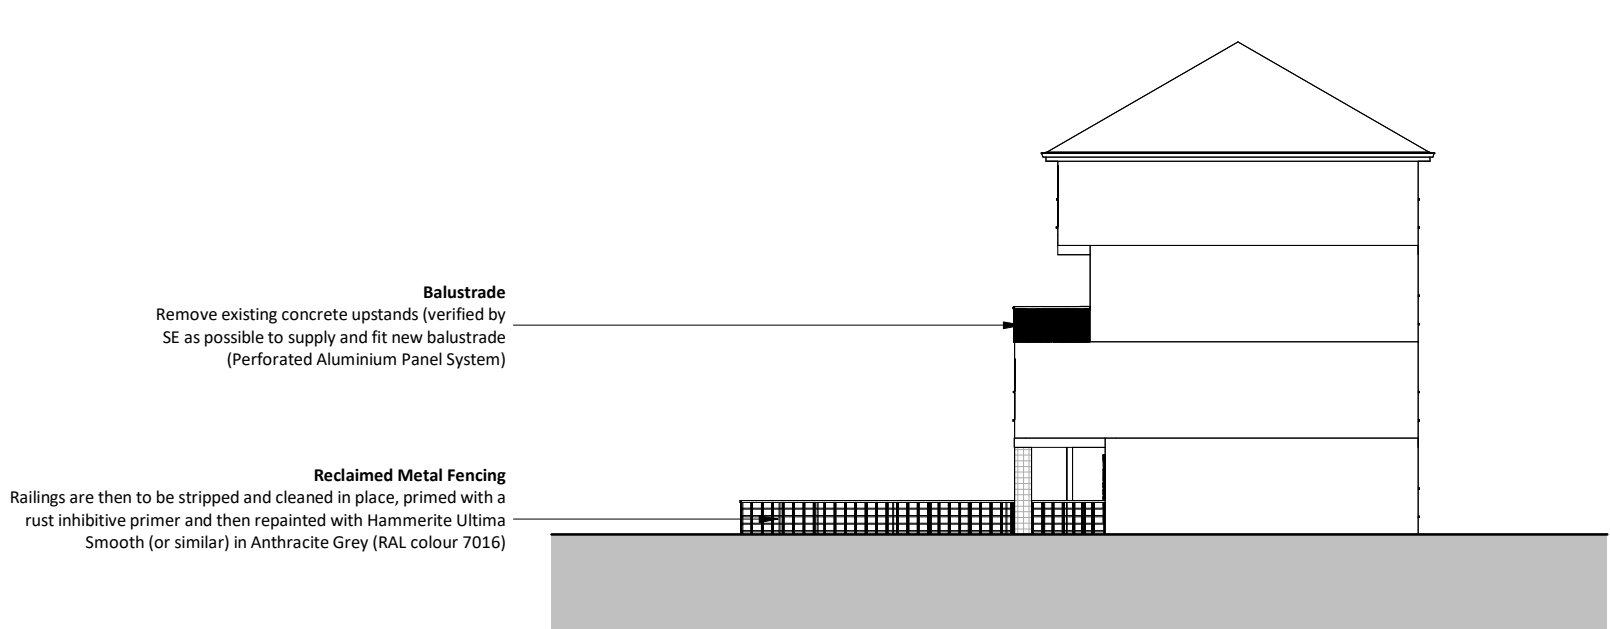


Stavordale - NE Elevation - As Proposed
1 : 200




Stavordale - NW Elevation - As Proposed
1 : 200




Stavordale - SW Elevation - As Proposed
1 : 200

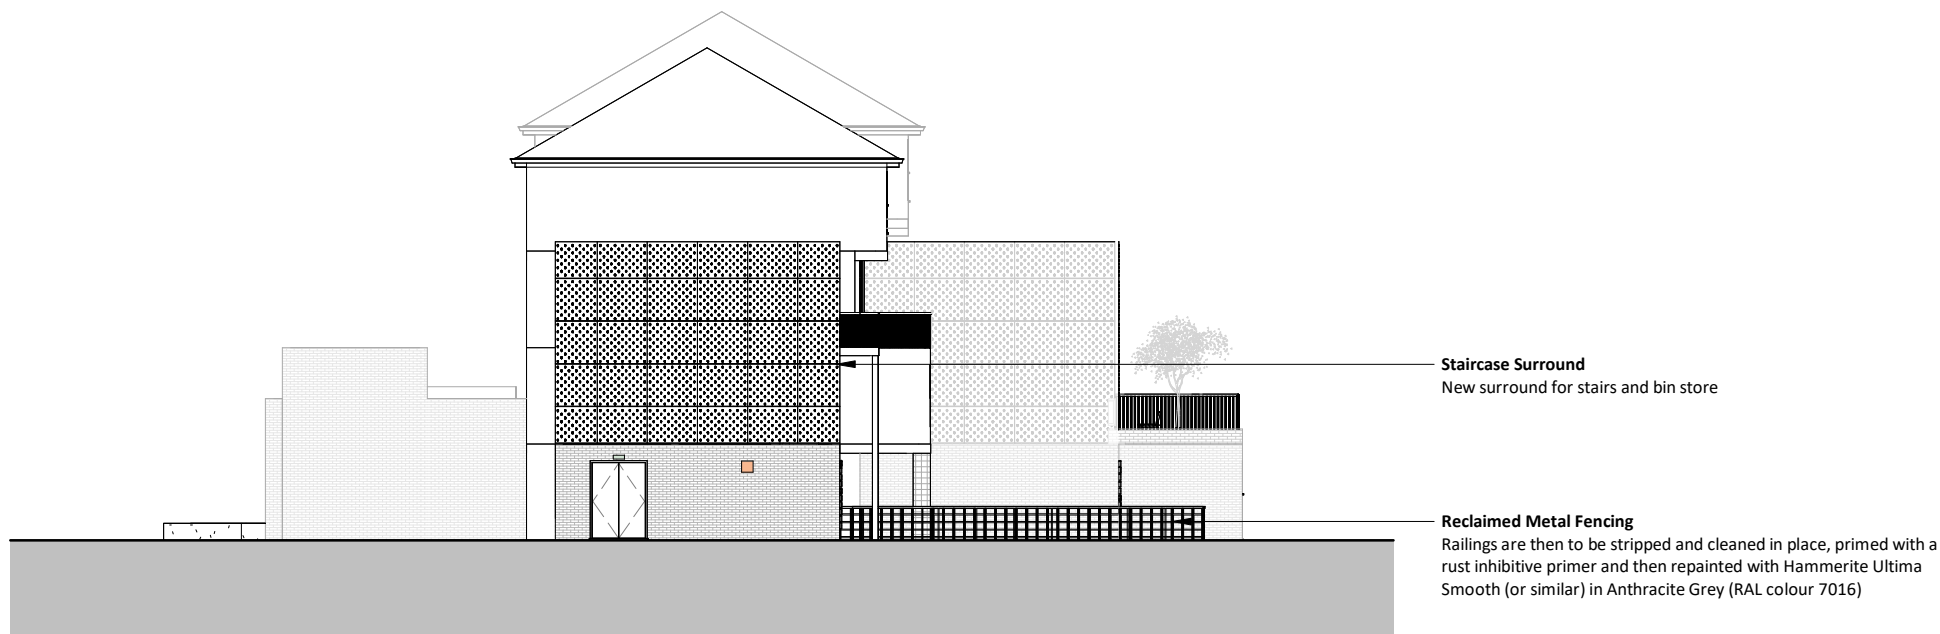

Stavordale - SE Elevation - As Proposed
1 : 200

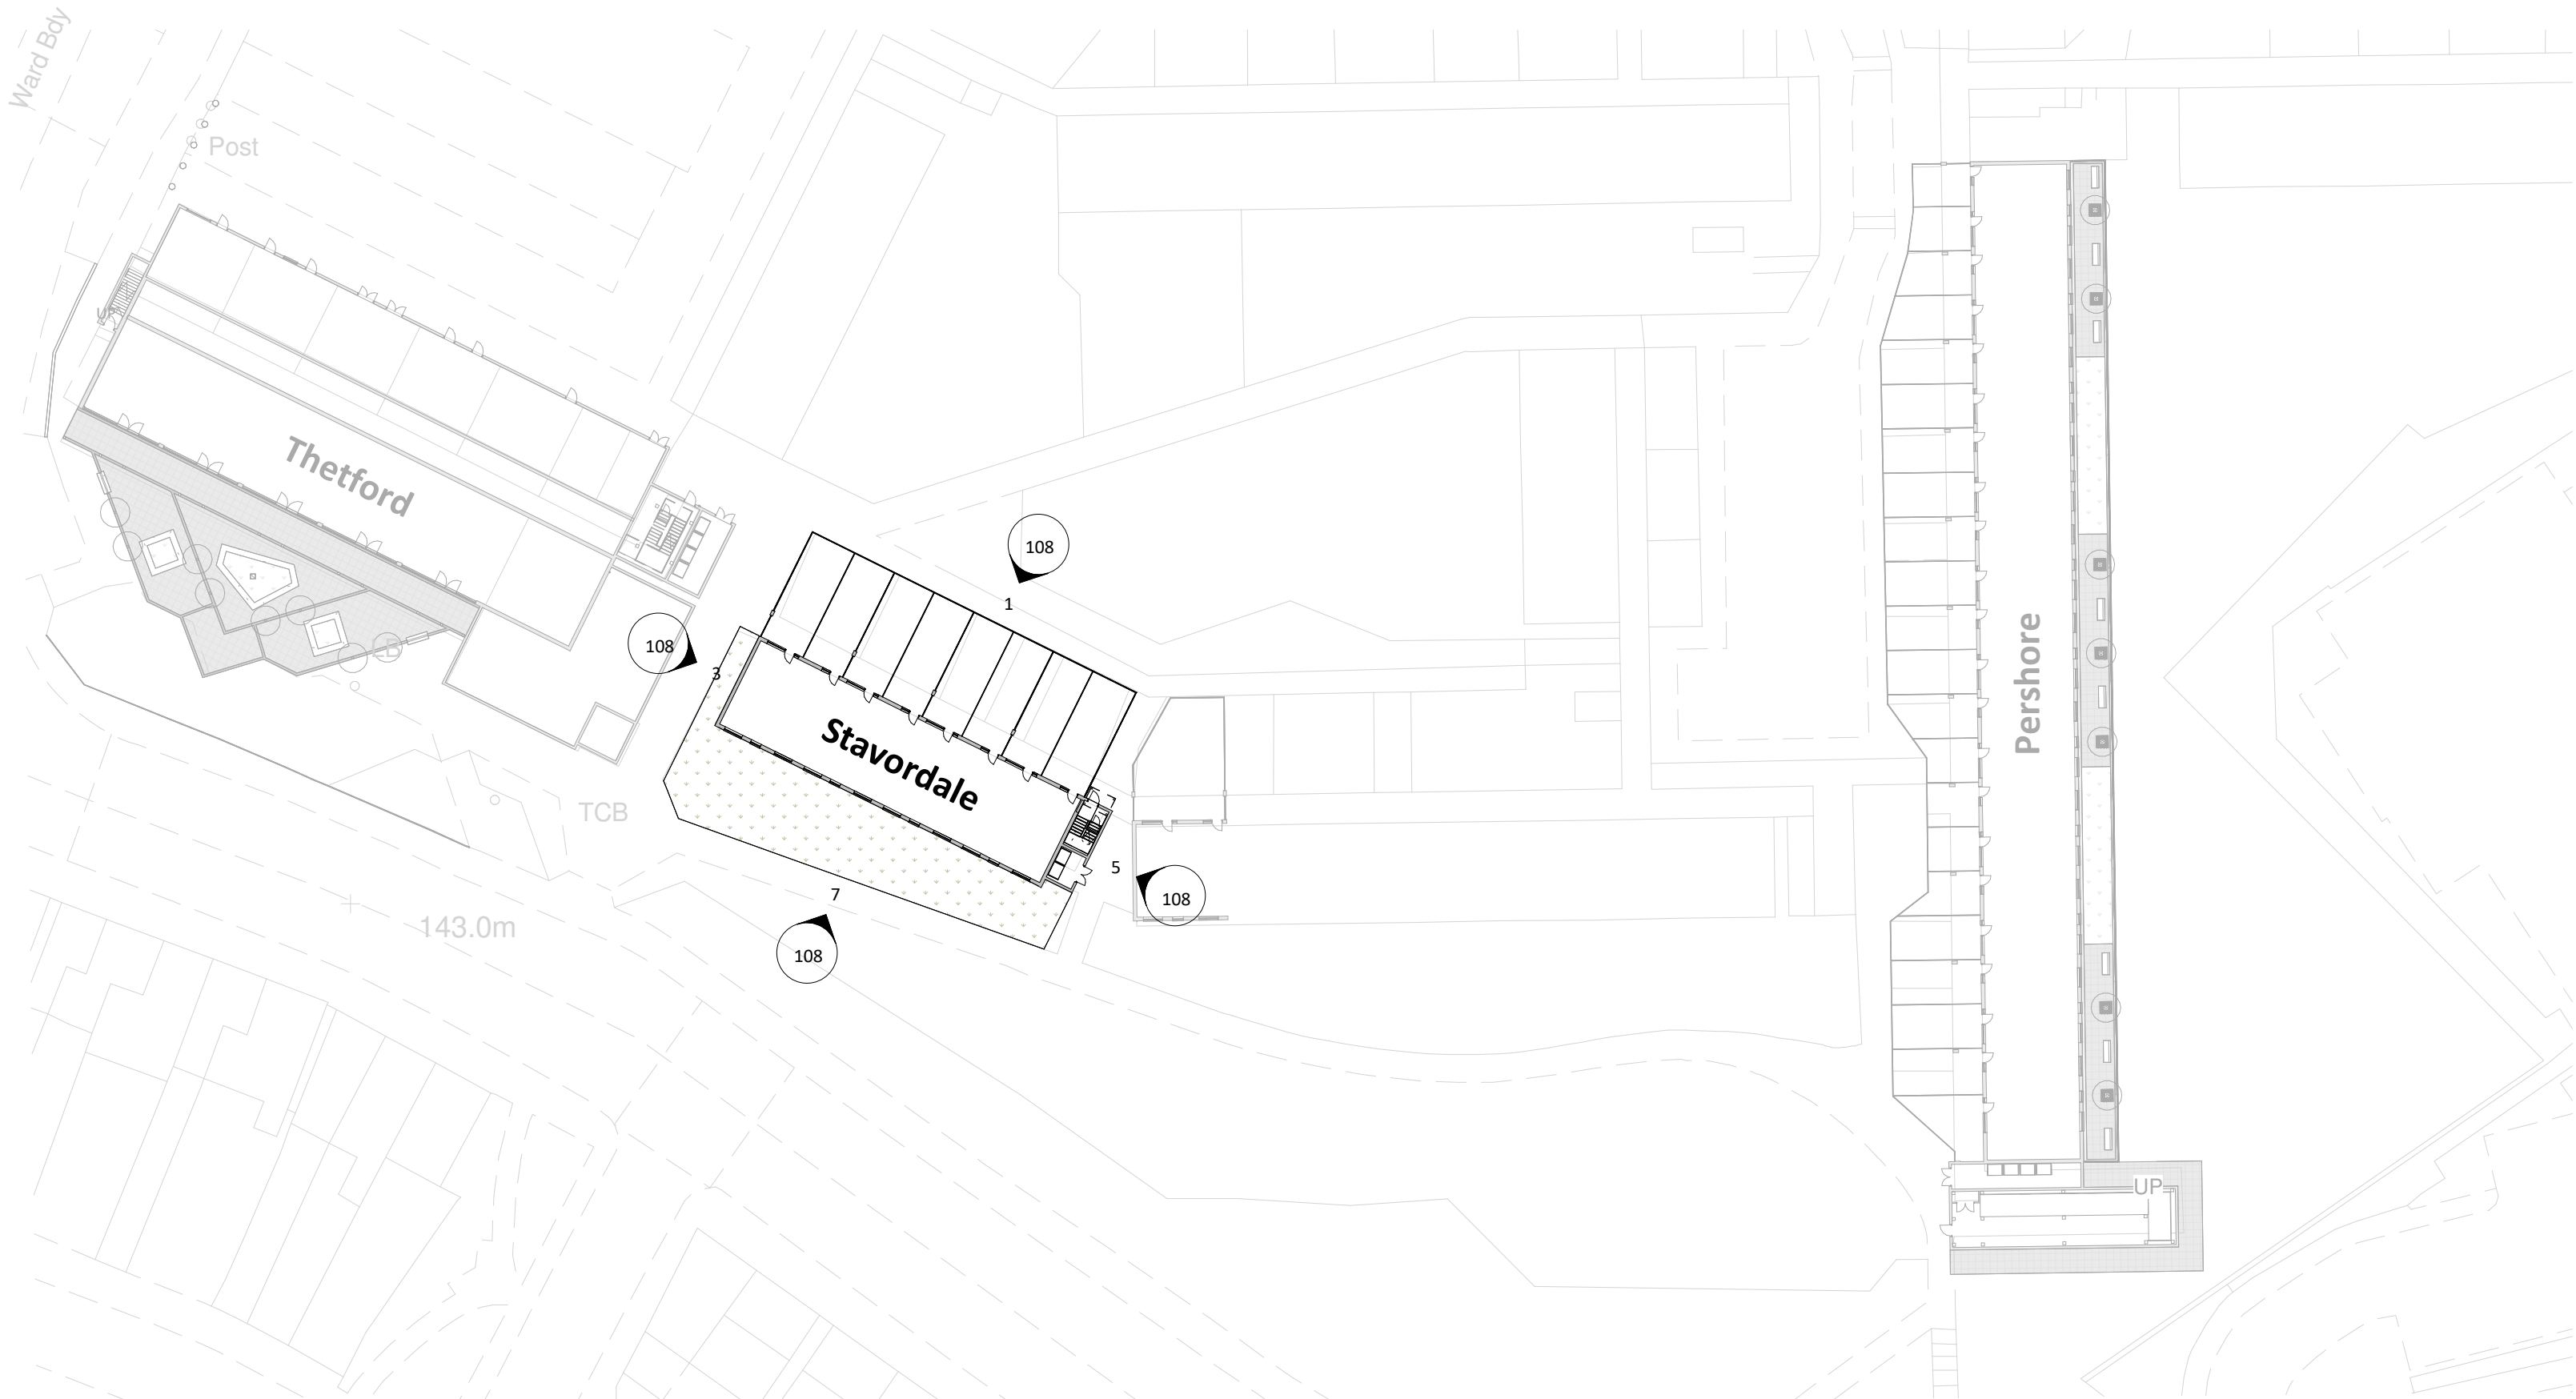

Location Plan - Stavordale
1 : 500

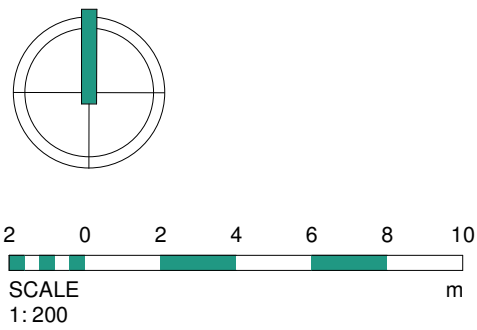

5	29.04.24	AP	Drawing revised to remove the proposed fob access gates to Stavordale block following Client's comments.
4	04.03.24	AP	Drawing revised to re-design the proposed balustrade.
3	14.02.24	AP	Drawing revised following Contractor's comments to reduce the size of existing ramp at Pershore following on-site dimensions. Also 300mm high railings proposed to the retaining wall.
2	08.01.23	AP	Drawing revised to amend the number of panels to the aluminium panel system design.
1	19.10.22	AP	Drawing revised following redesign of the staircase at Stavordale block.
Rev	Date	Int	Description



CLIENT:
Rochdale Borough Housing

PROJECT:
LOWER FALINGE

DESCRIPTION:
Elevations as Proposed - Stavordale Ph4
OP1

PURPOSE OF ISSUE:
Planning

DRAWN BY:	CHECKED	DATE:	SCALE @ A1:
AP	VS	30/06/23	As indicated

JOB NO:	STATUS CODE:	DRAWING NO:	REV
3749	S2	108	5

FILE IDENTIFIER:
LF-BTP-00-E-DR-A-3749_108.5