




16 Proposed Site / Block Plan
1:100 @ A1

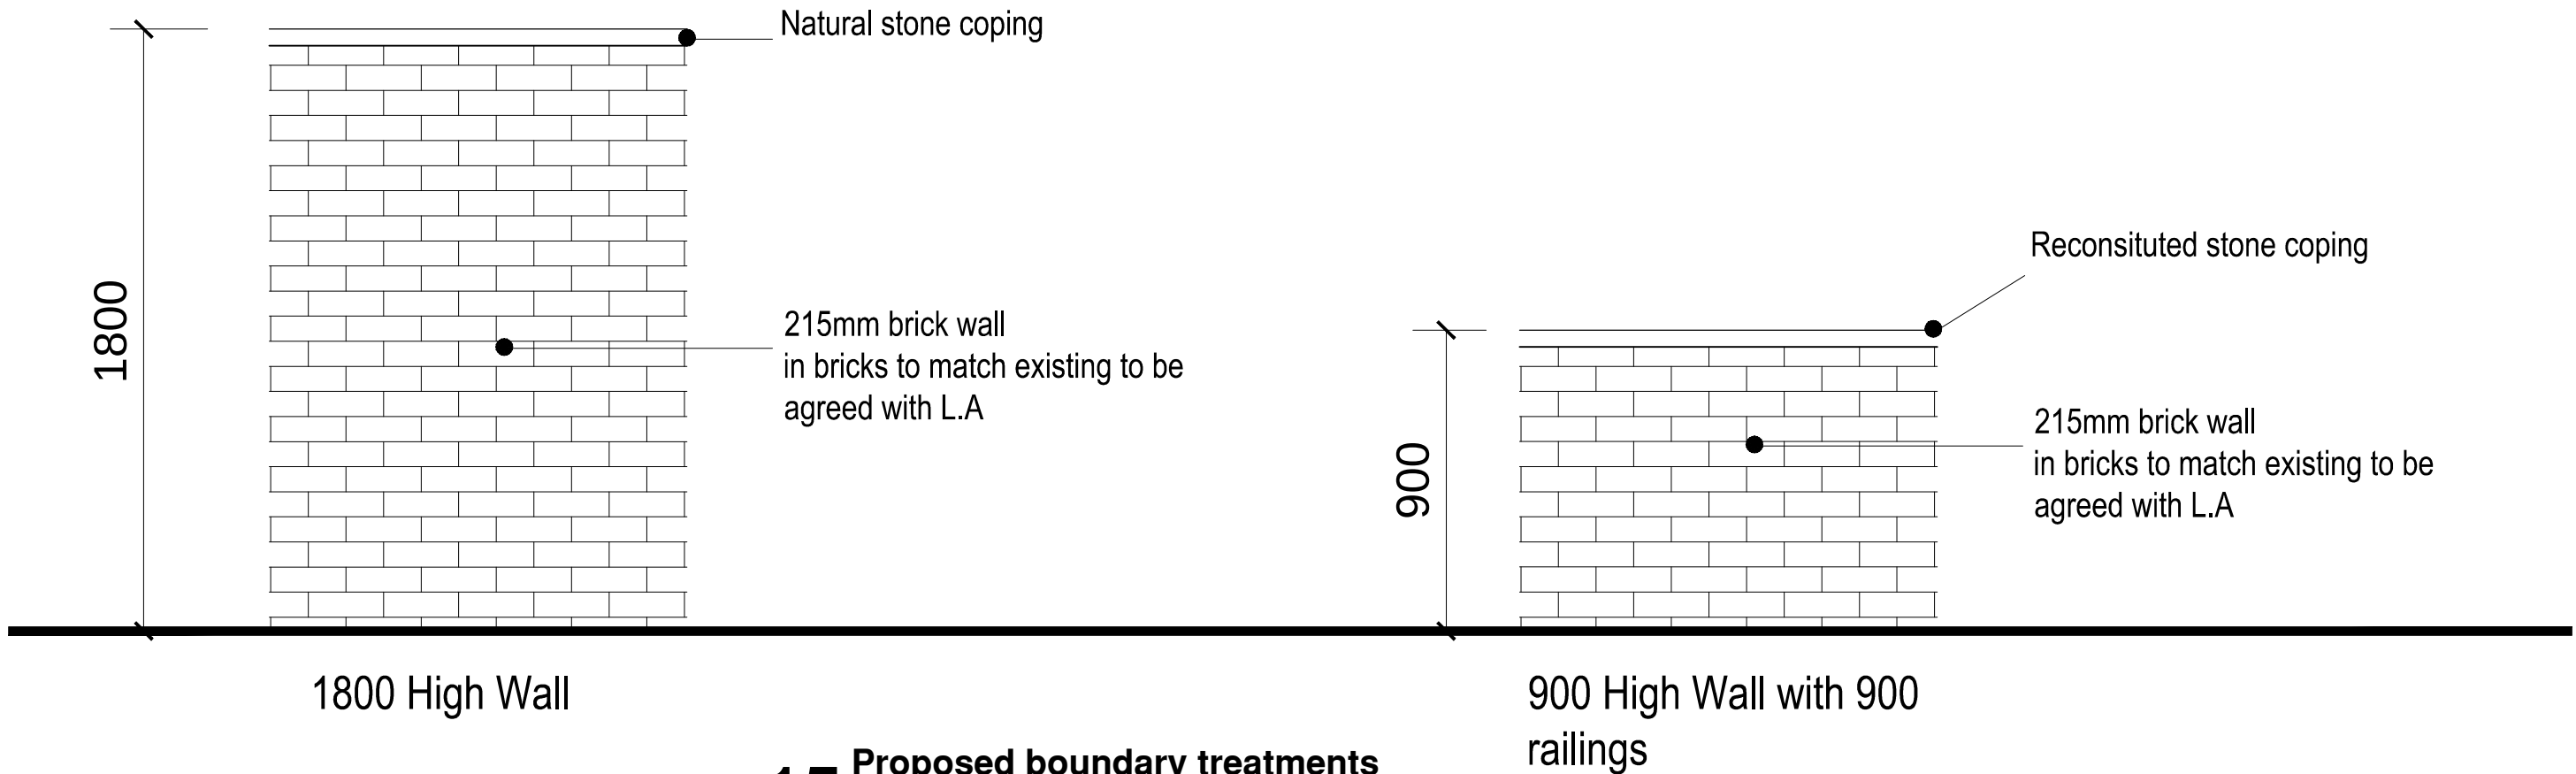

15 Proposed boundary treatments
1:20@ A1

Rev.	Date	Description
A	6th Sep 23	Detached dwelling and 2 apartments removed. Alterations to others.
B	14th Apr 24	Minor revision to bin provision
C	14th Nov 24	Notes amended to suit comments by planner.
D		
E		

archirama
Architecture & project management
Archirama Ltd
3 Park Gate Avenue, Withington, Manchester M20 3BZ
Tel: 07976 171 006 email: mail@archirama.co.uk

Client
Optimax

Project / Site
132 Drake St
Rochdale

Drawing Title
Proposed conversion of existing listed building into
eight flats & one new detached dwelling to rear

Drawn By
FR
02/09/2021

Stage
Planning

Checked by

Scale
1 : 100 & 1:20@A1

Drawing No
PL03

Revision
C