




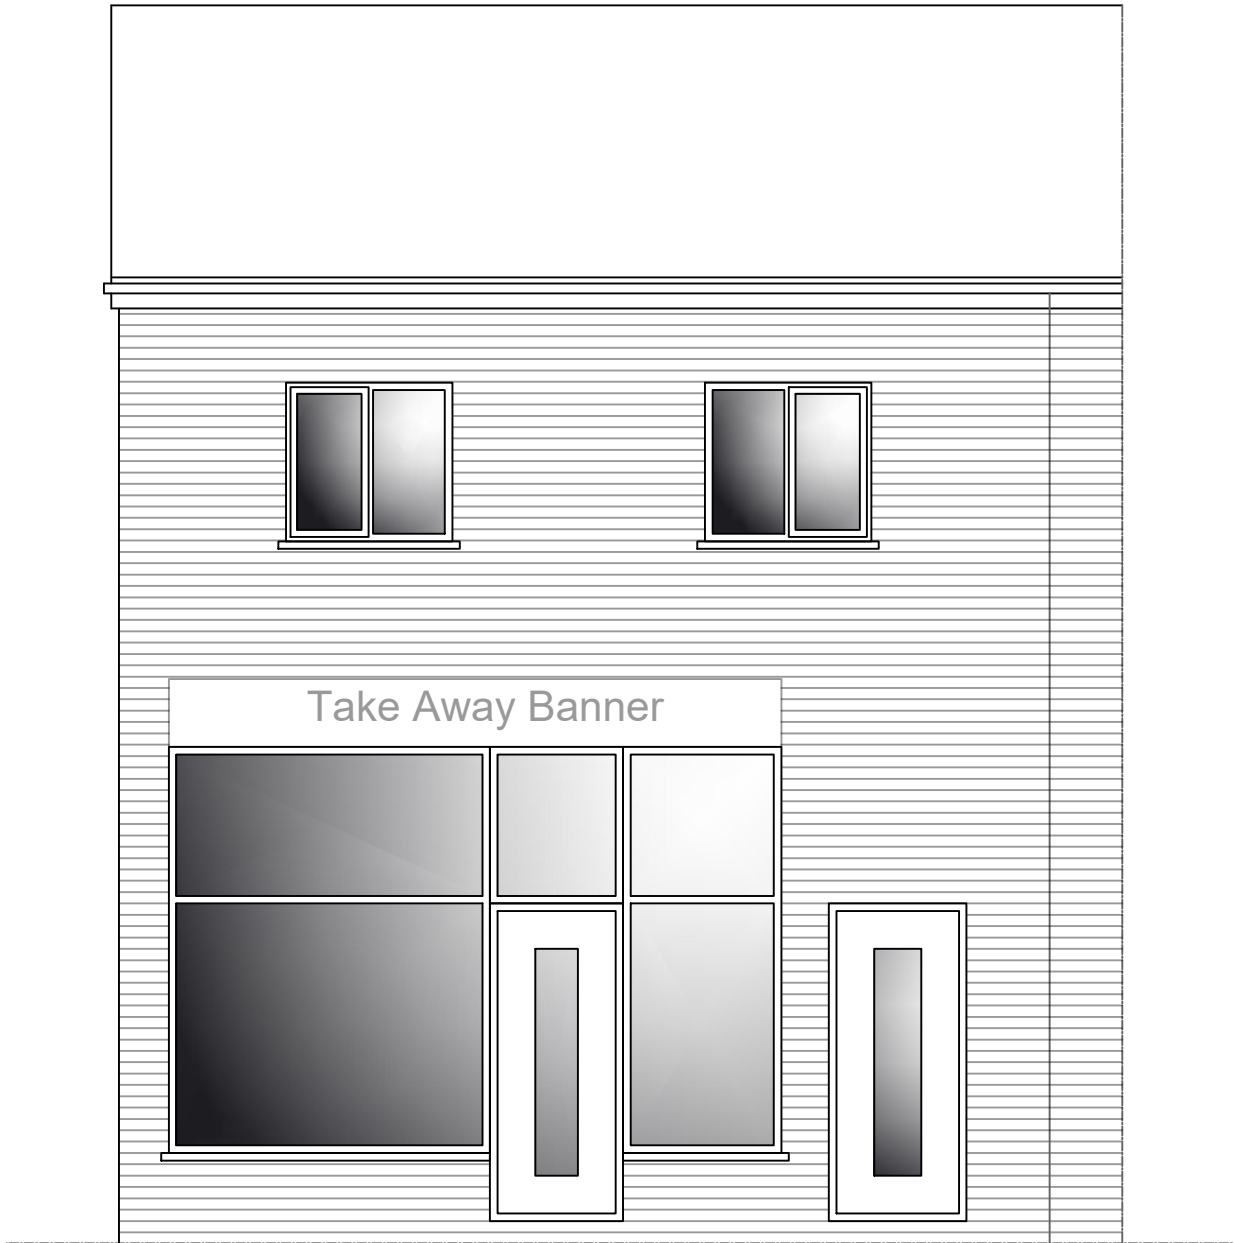


Proposed Front Elevation
1:50 Scale @ A1

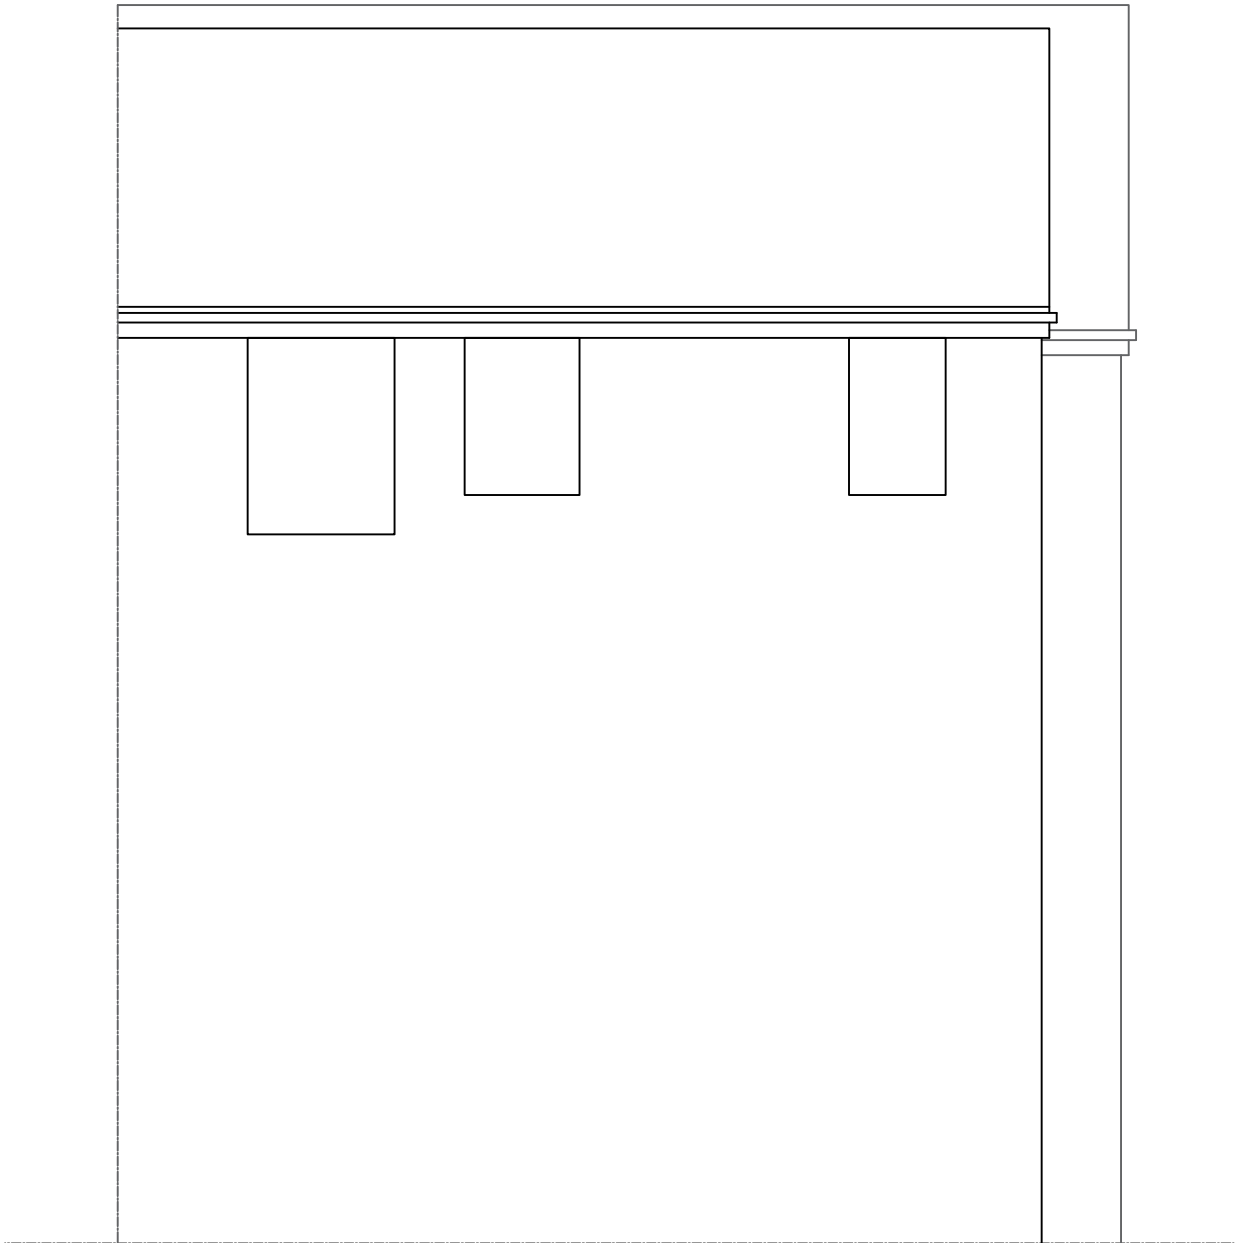


Rear Elevation
1:50 Scale @ A1

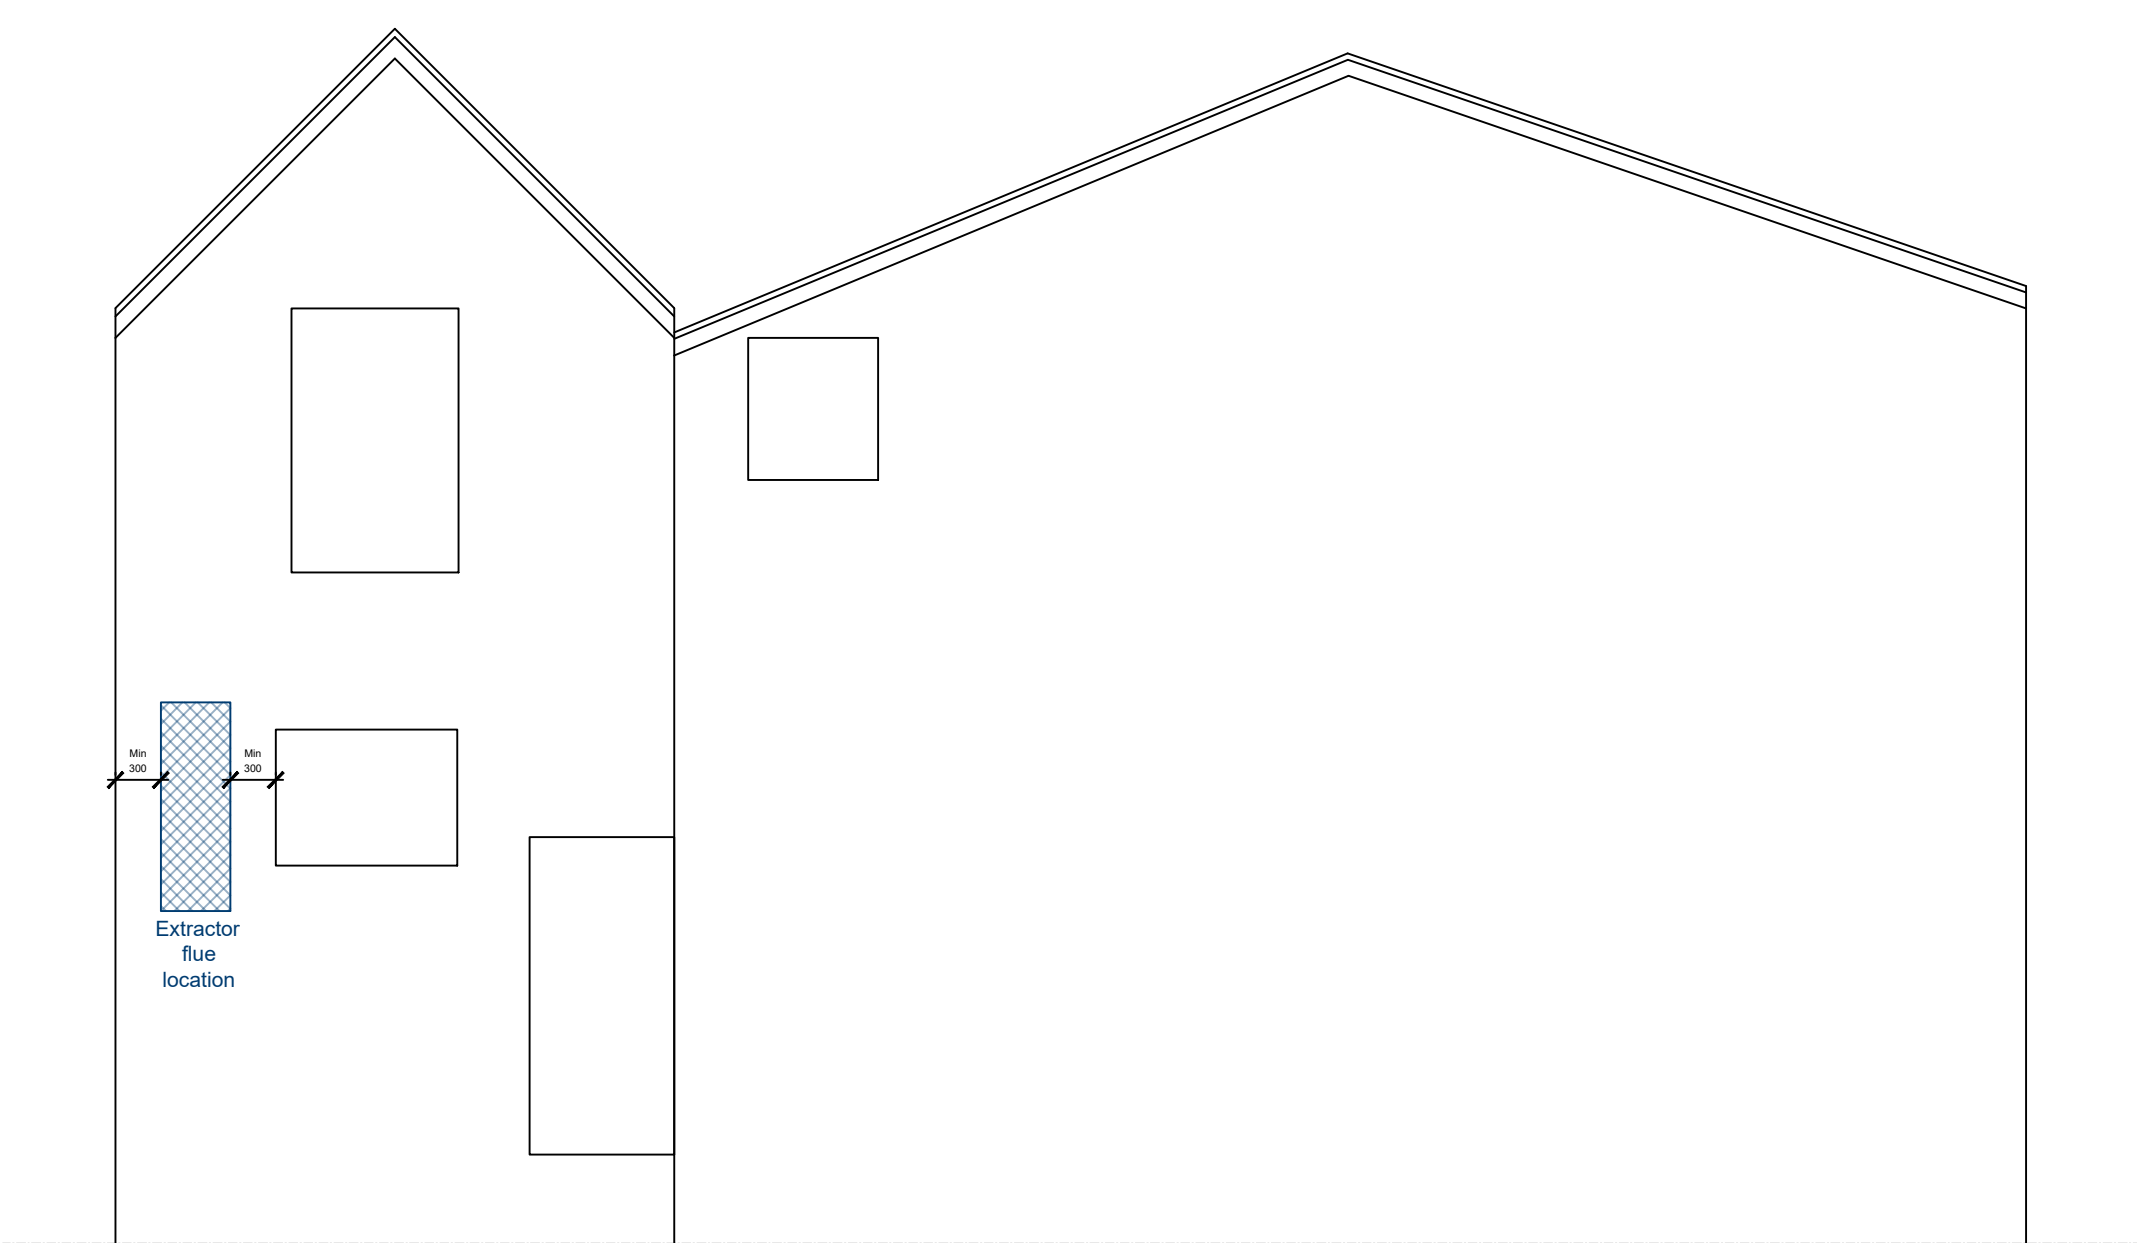

Side Elevation
1:50 Scale @ A1

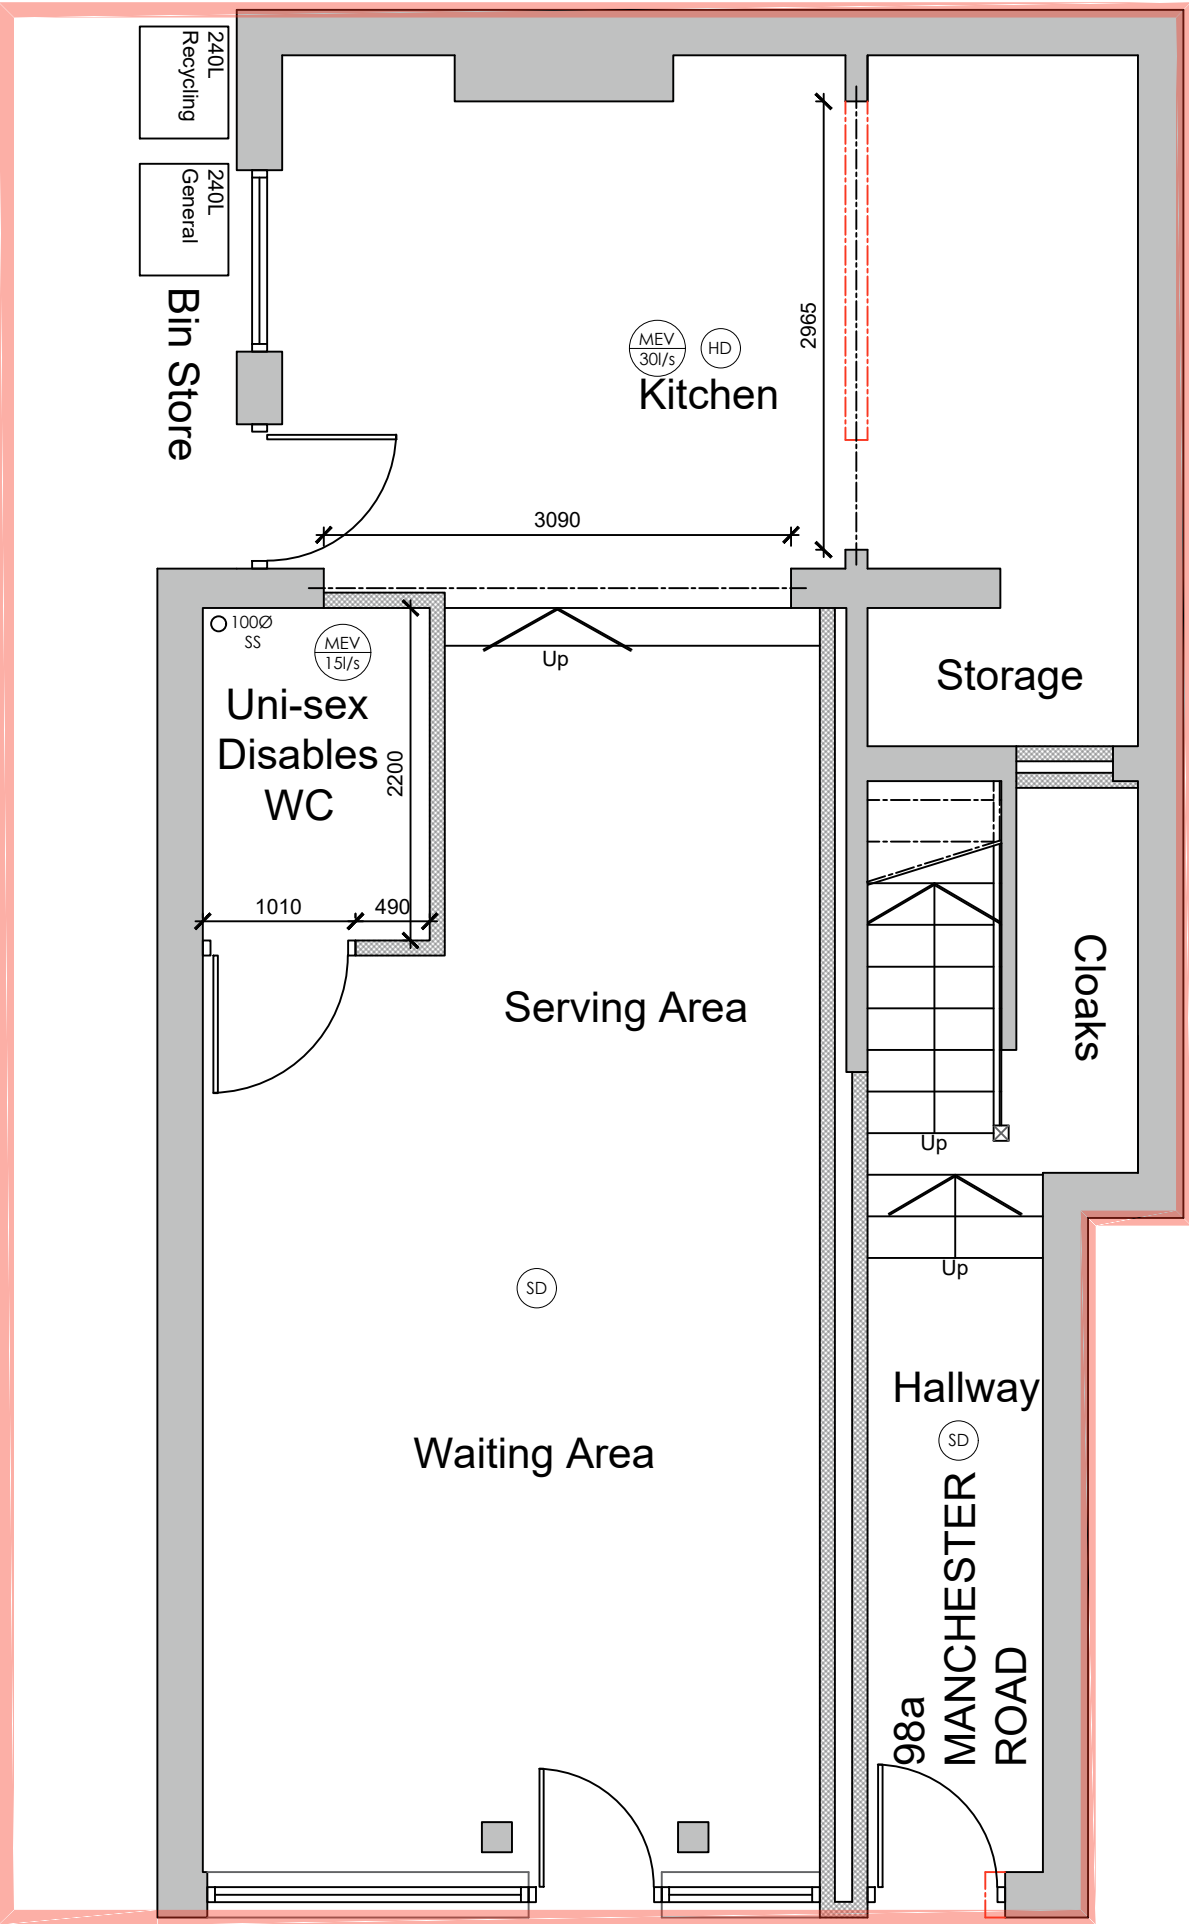

Proposed Ground Floor and Site Plan
1:50 Scale @ A1

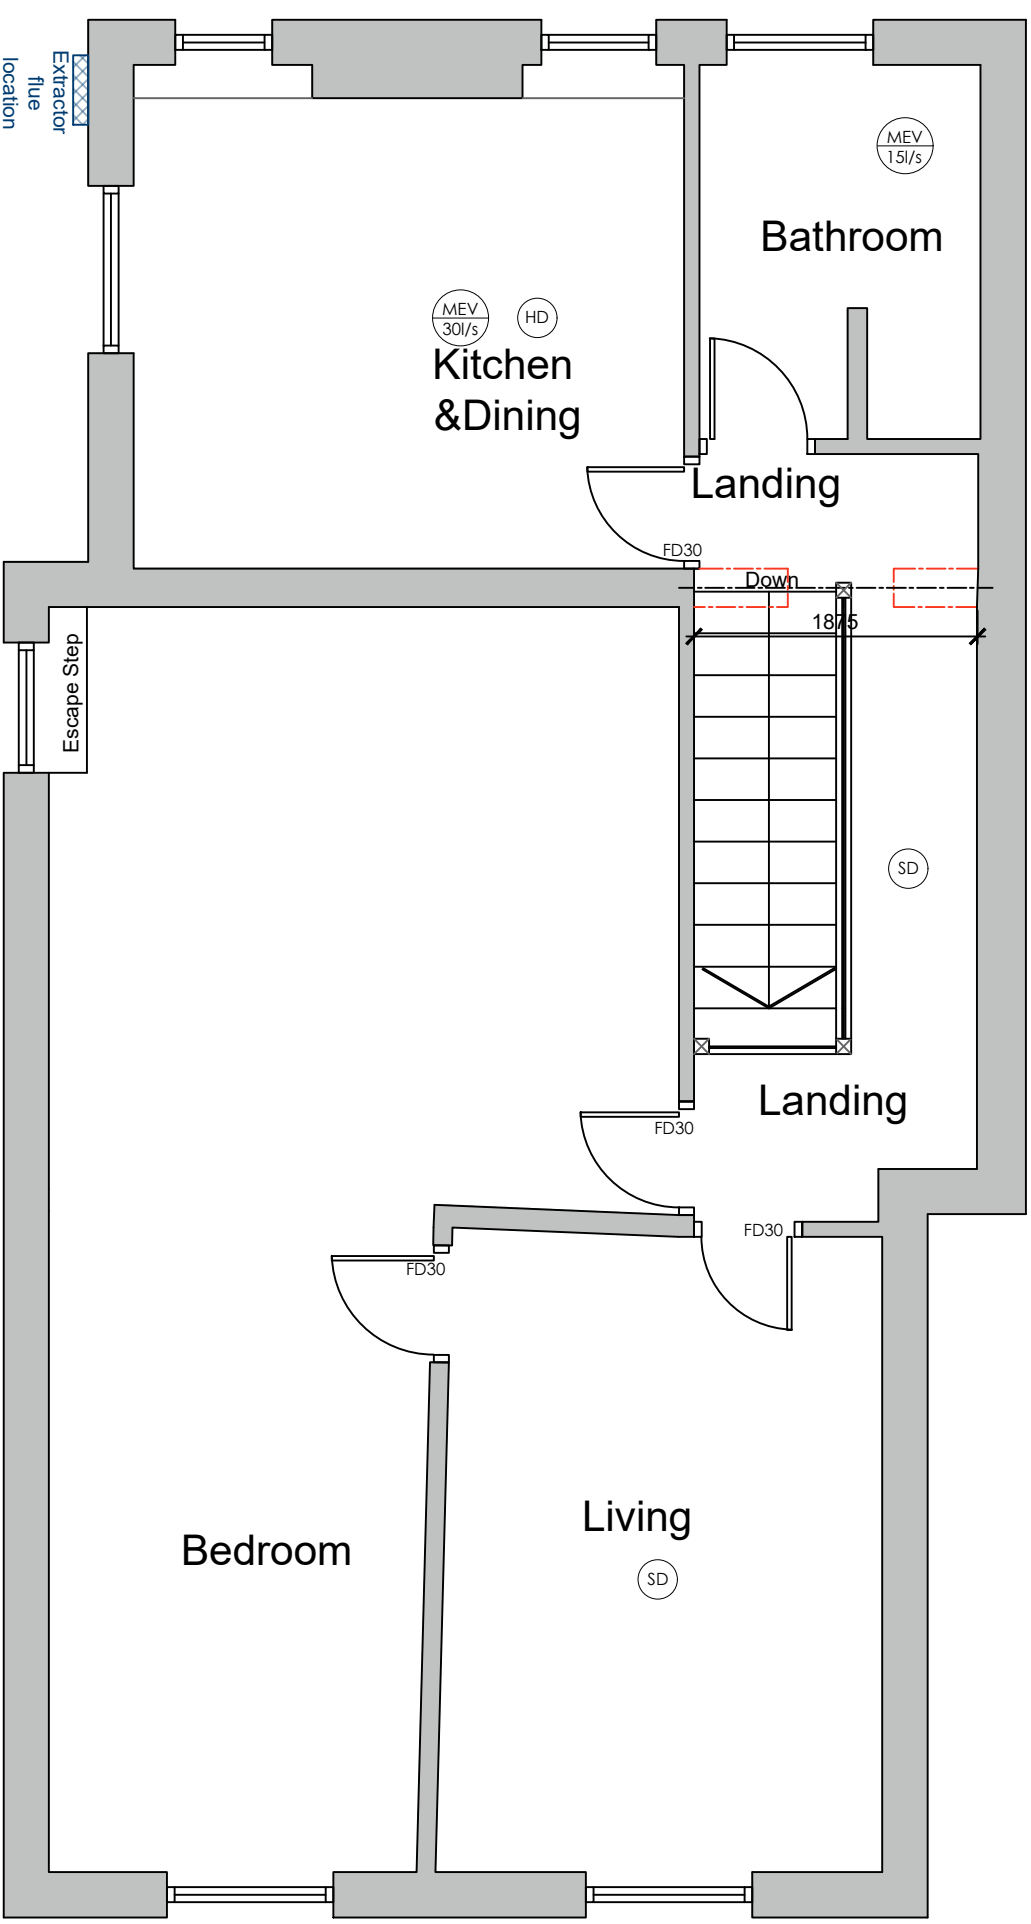

Proposed First Floor Plan
1:50 Scale @ A1