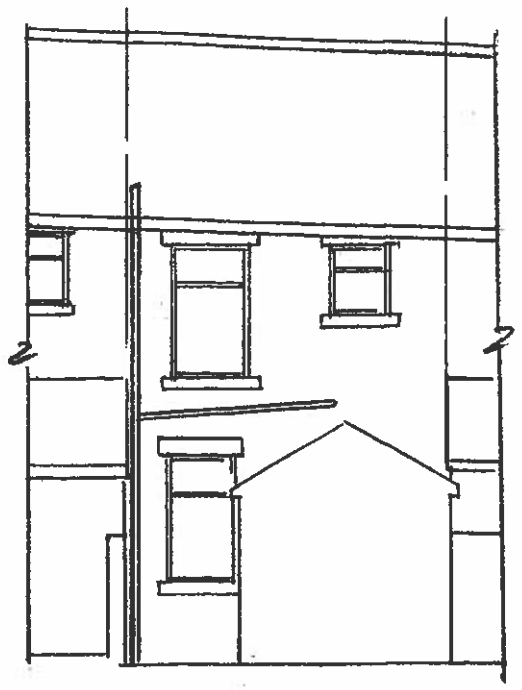

EXISTING REAR ELEVATION

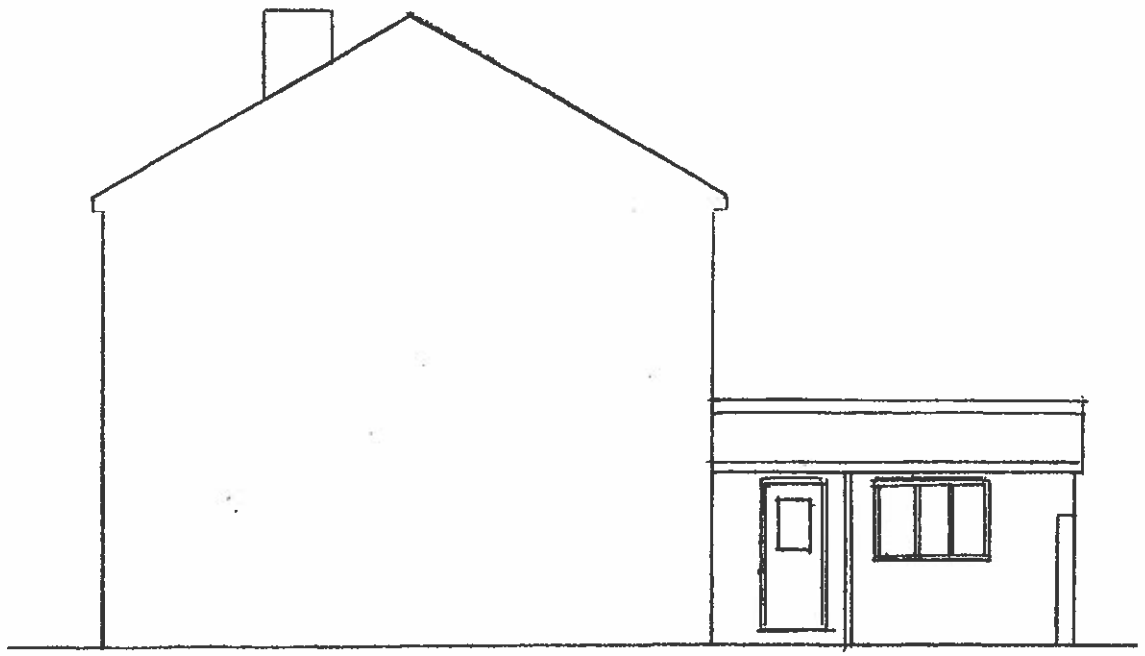

EXISTING SIDE ELEVATION

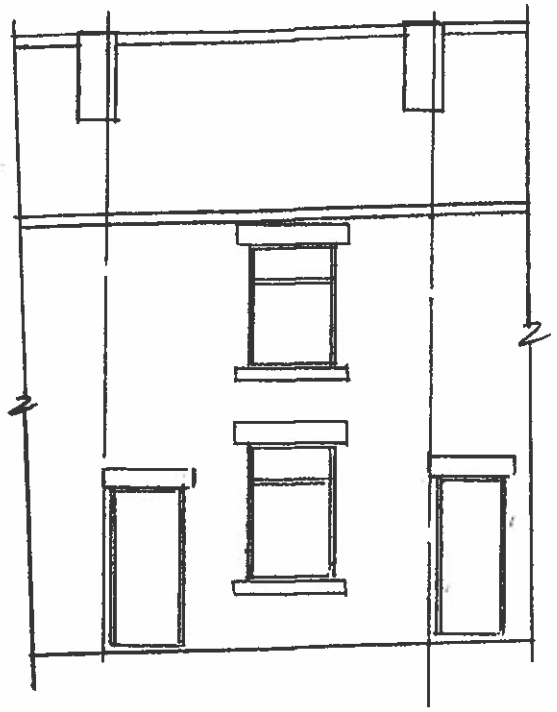

EXISTING FRONT ELEVATION

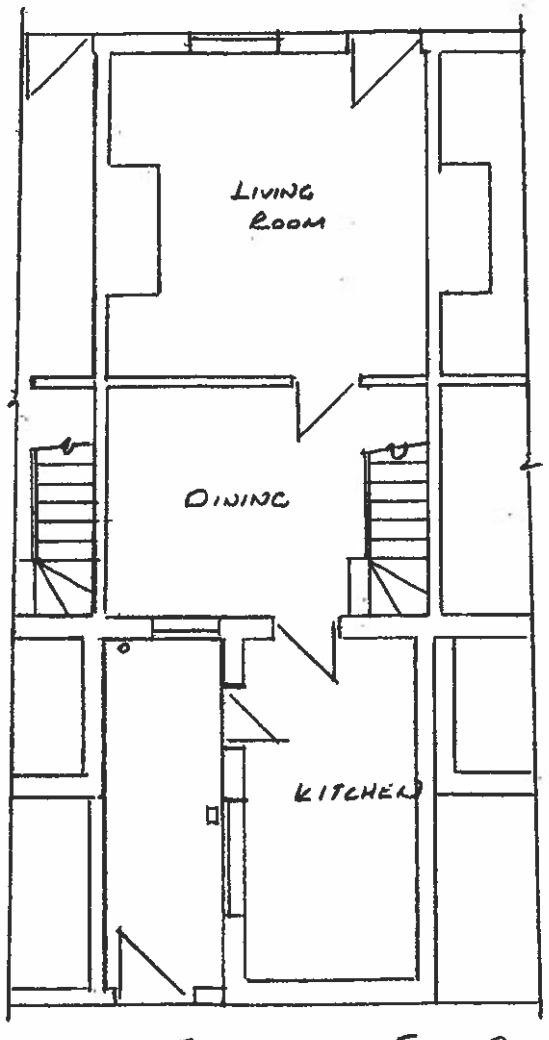

EXISTING GROUND FLOOR PLAN

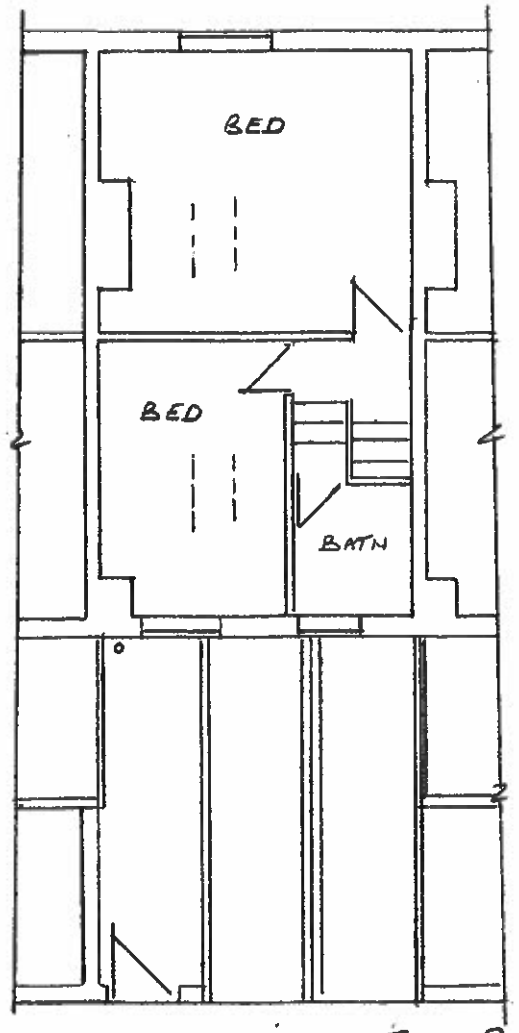

EXISTING FIRST FLOOR PLAN

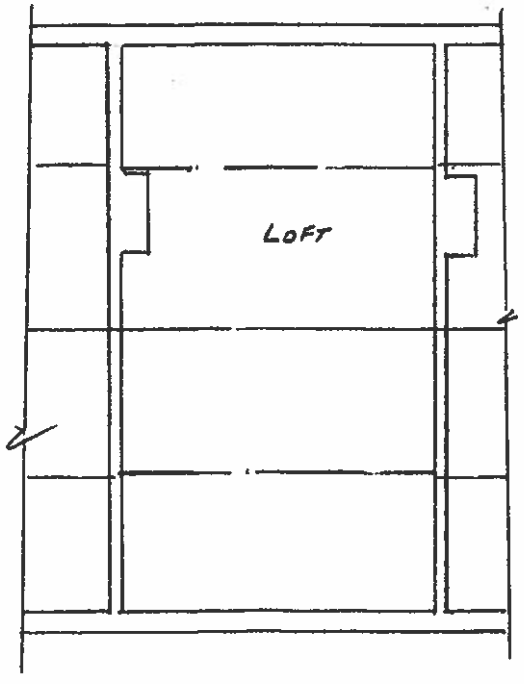

EXISTING LOFT PLAN

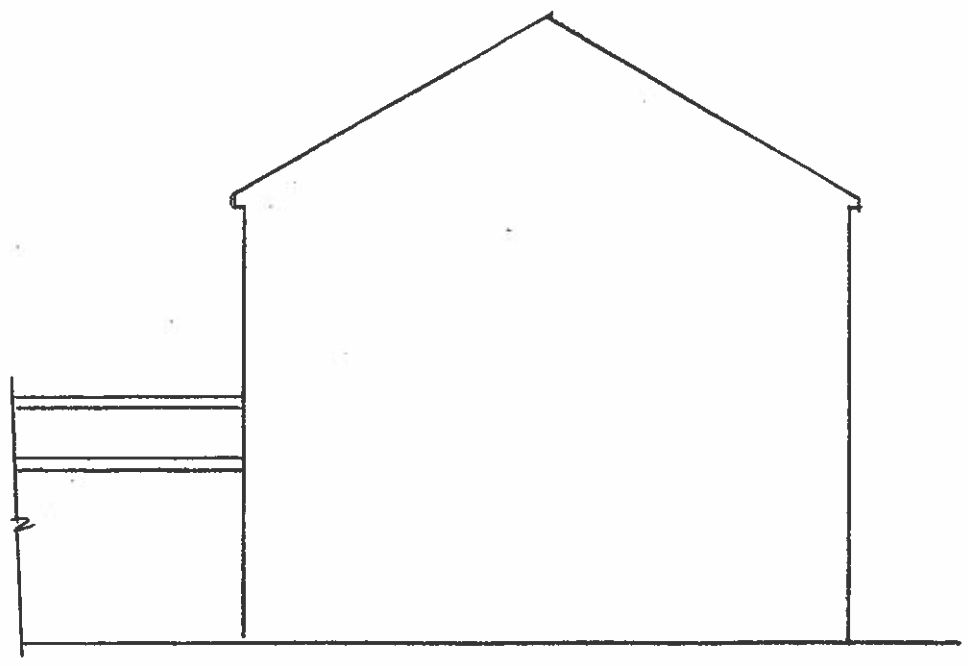

EXISTING SIDE ELEVATION

Thompson Designs
Tel 0161 705 1458 Mob 07884 318634

Sheet 1
Existing Elevations & Plans
32 Oswald Street
Rochdale OL16 2LA
Scale 1 : 100 @ A3 Date November 2020



PROPOSED REAR ELEVATION

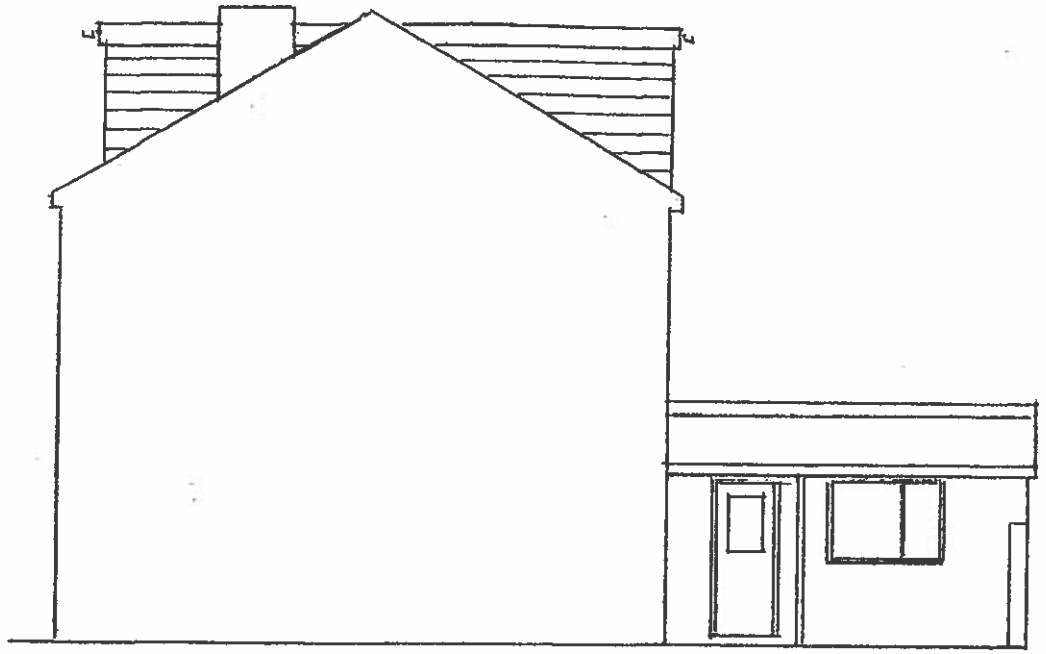

PROPOSED SIDE ELEVATION

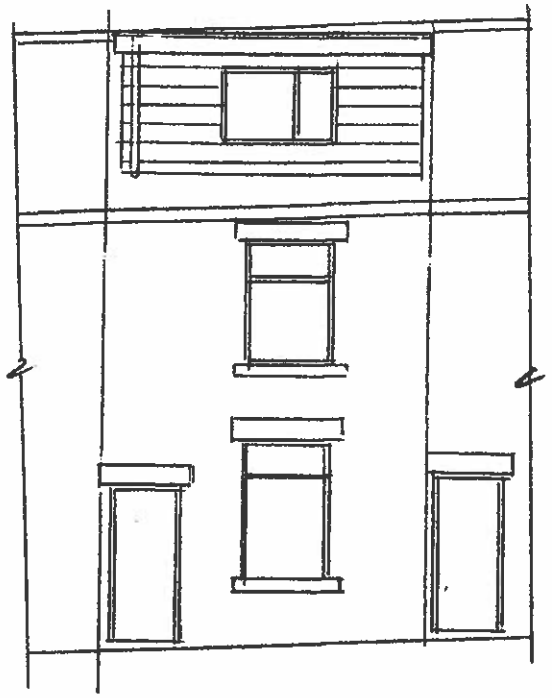

PROPOSED FRONT ELEVATION

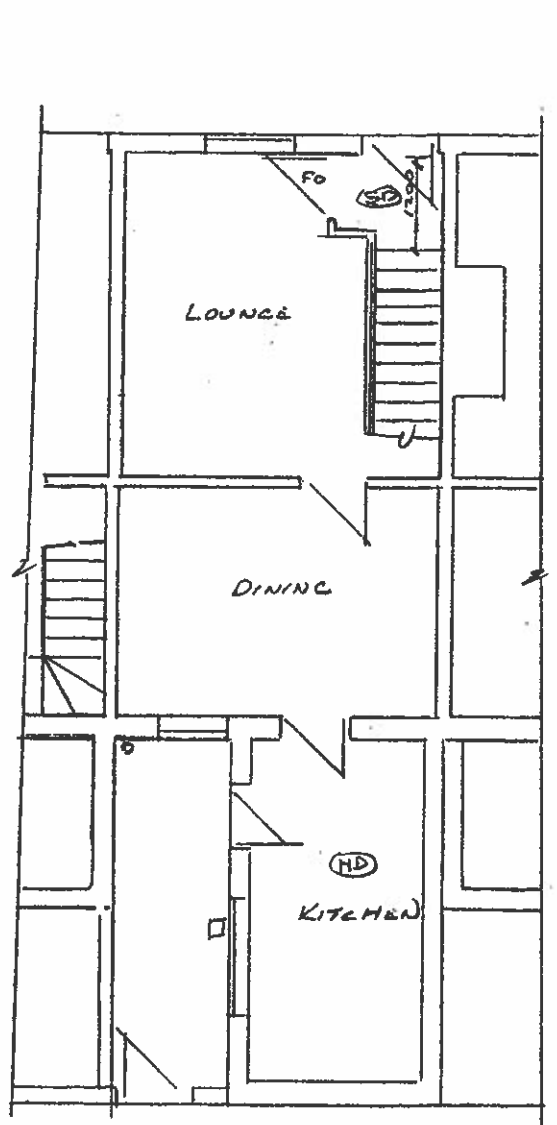

PROPOSED GROUND FLOOR PLAN

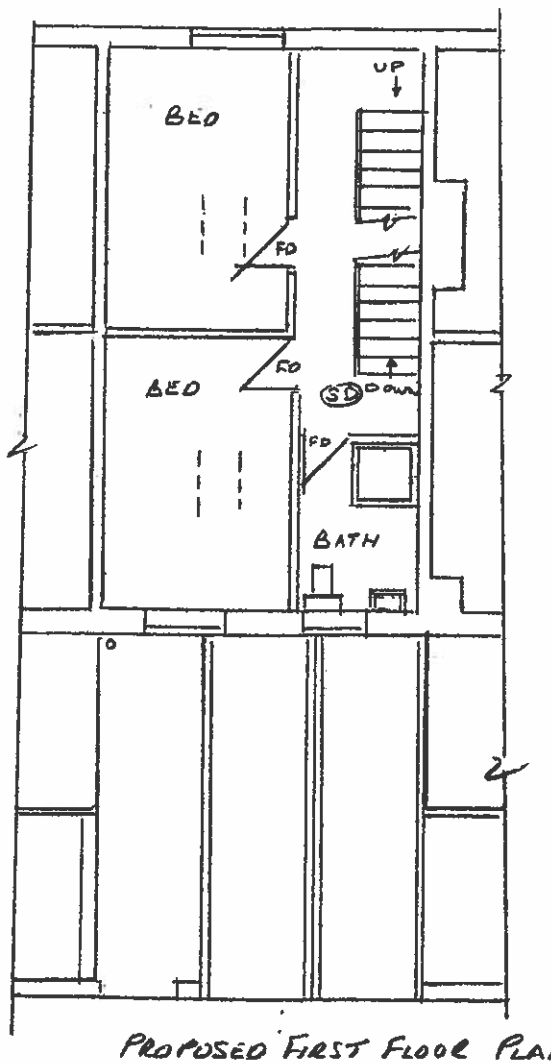

PROPOSED FIRST FLOOR PLAN

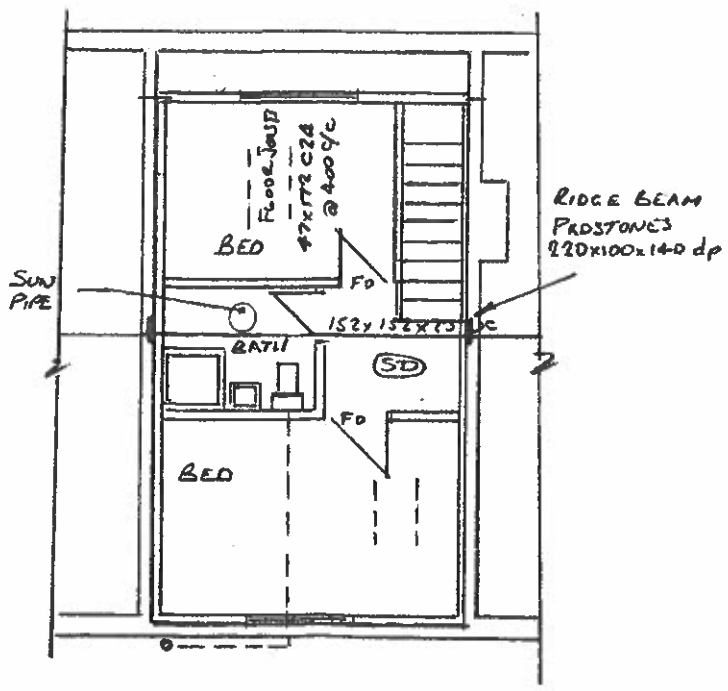

PROPOSED LOFT PLAN

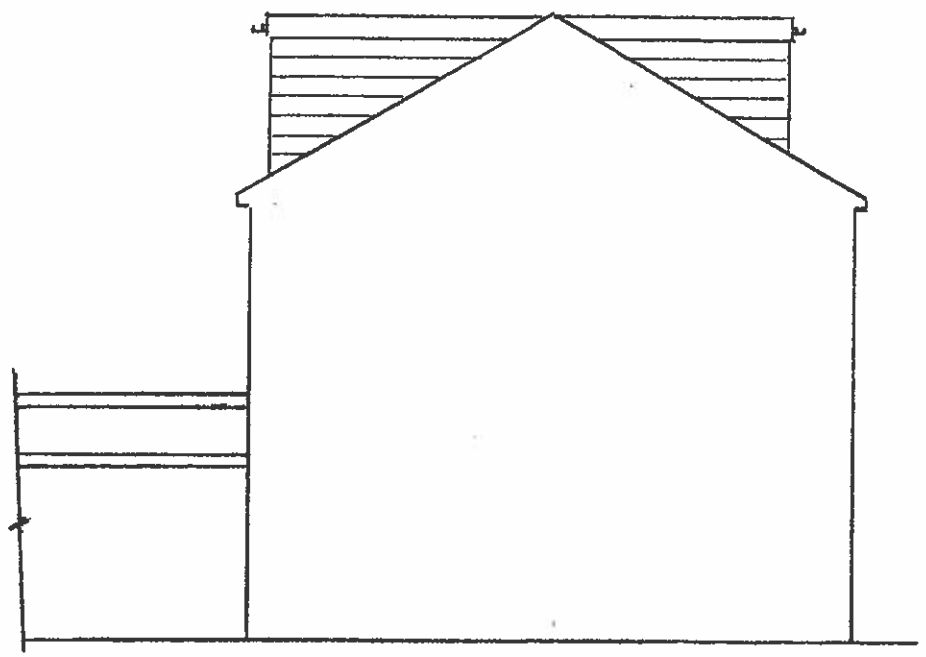

PROPOSED SIDE ELEVATION

REV I

Thompson Designs
Tel 0161 705 1458 Mob 07884 318634

Sheet 2
Proposed Elevations & Plans
32 Oswald Street
Rochdale OL16 2LA
Scale 1 : 100 @ A3 Date November 2020

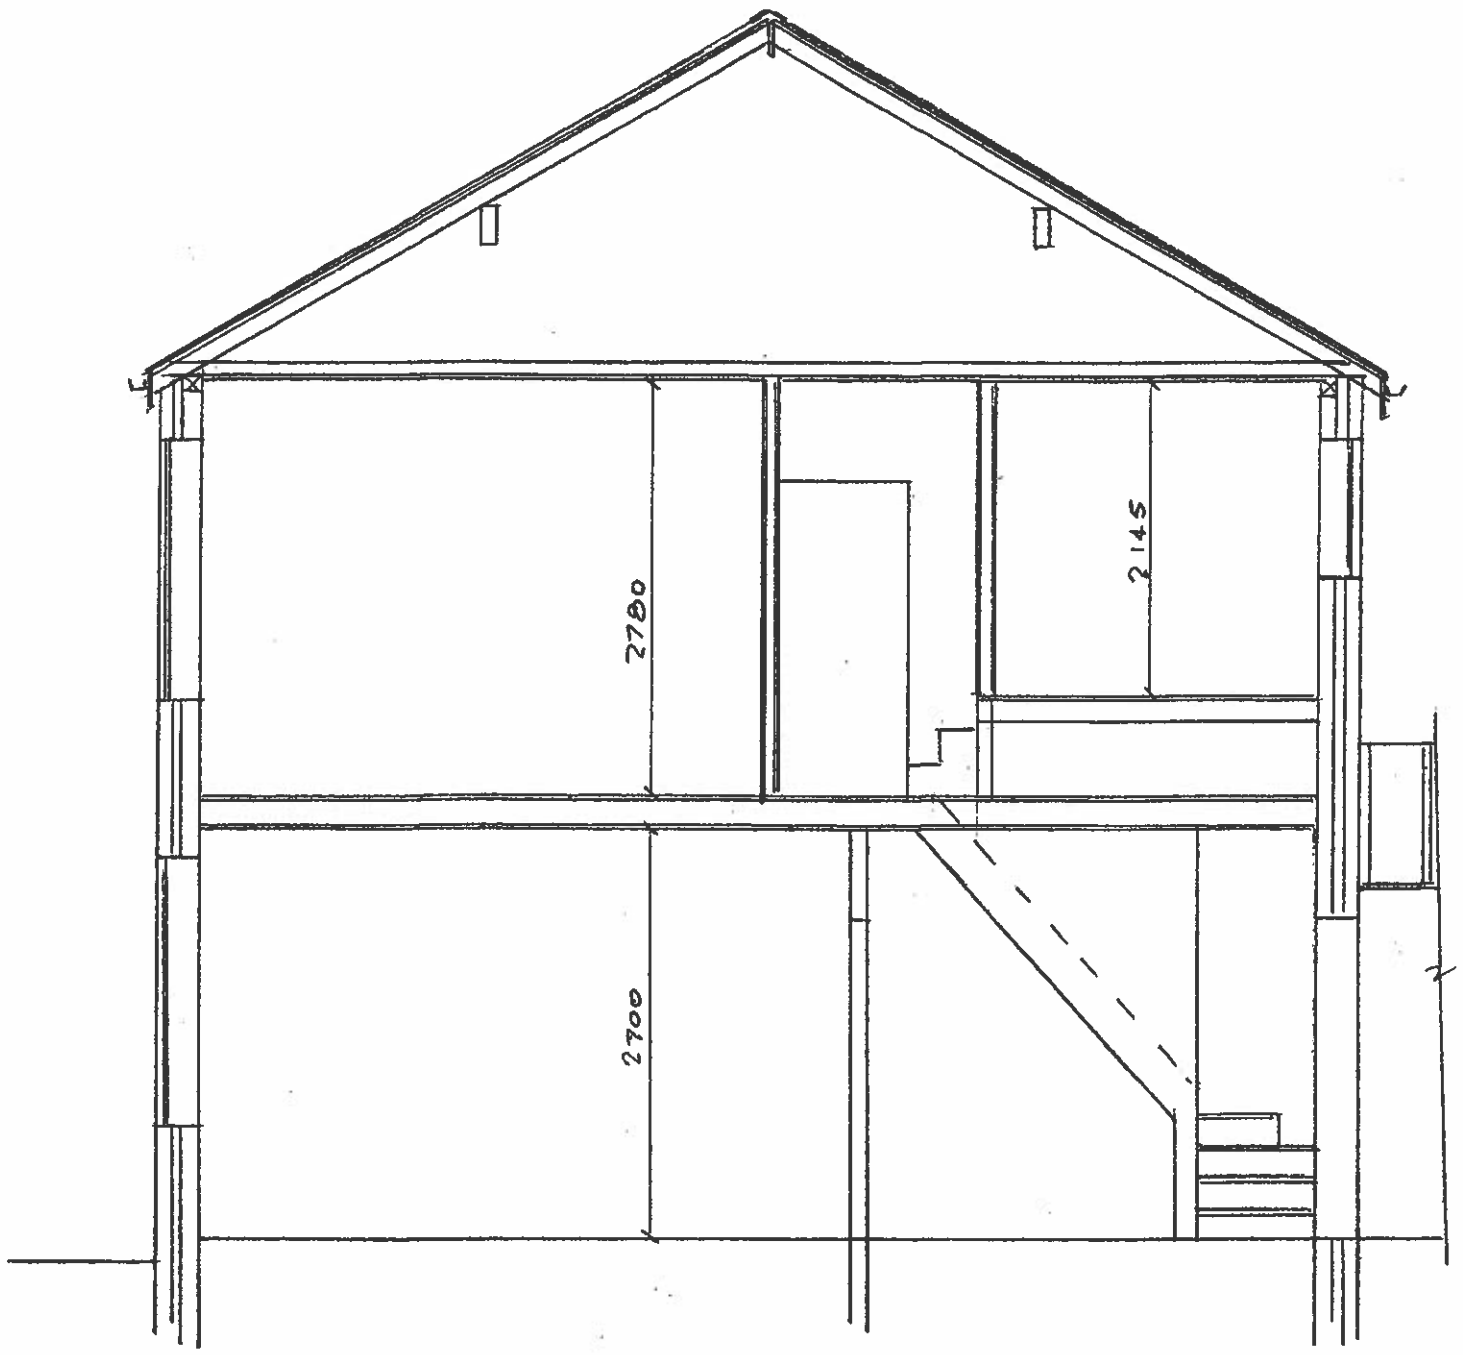

EXISTING SECTION THRO'

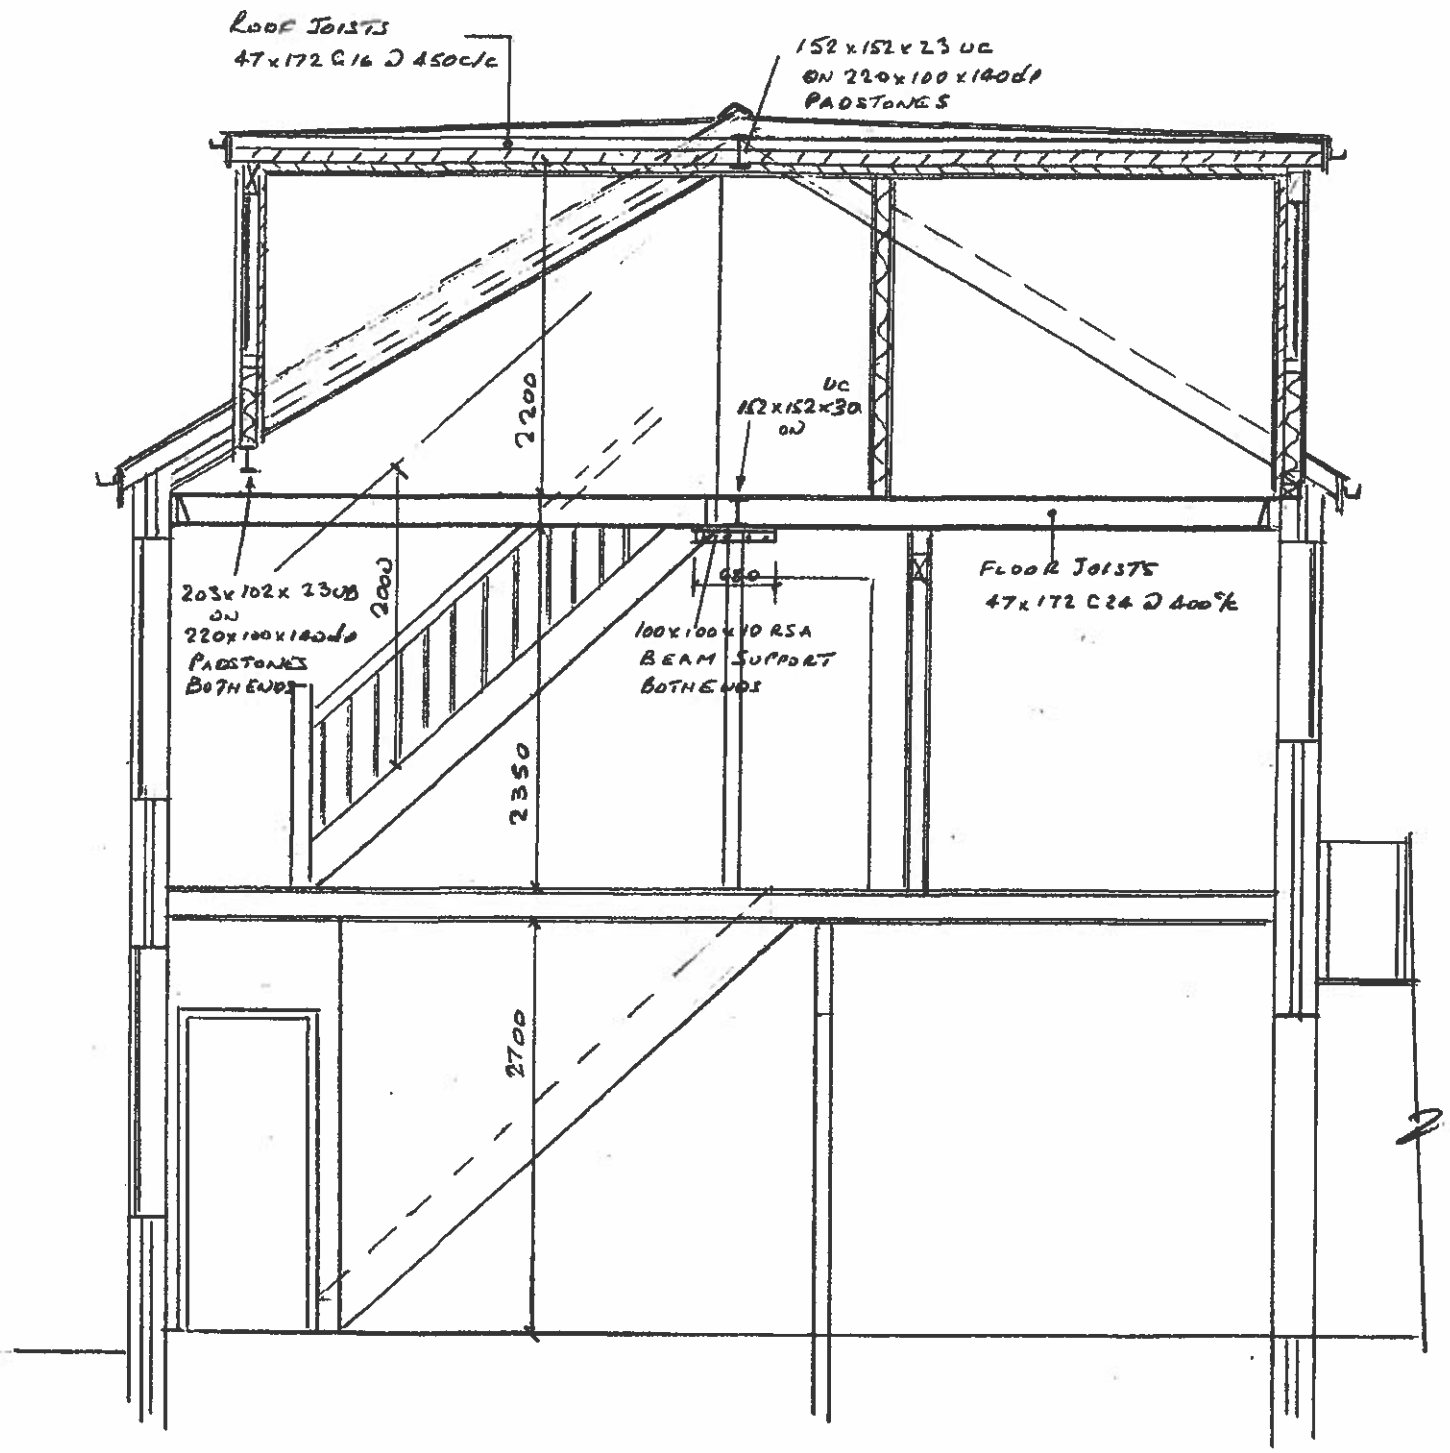

PROPOSED SECTION THRO'

FOR FULL STRUCTURAL DETAILS SEE FOXX LTD CALCULATIONS REF F7904 SHEETS 1 TO 5

Thompson Designs
Tel 0161 705 1458 Mob 07884 318634

Sheet 3
Existing & Proposed Sections
32 Oswald Street
Rochdale OL16 2LA
Scale 1 : 50 @ A3 Date November 2020

REV 1