



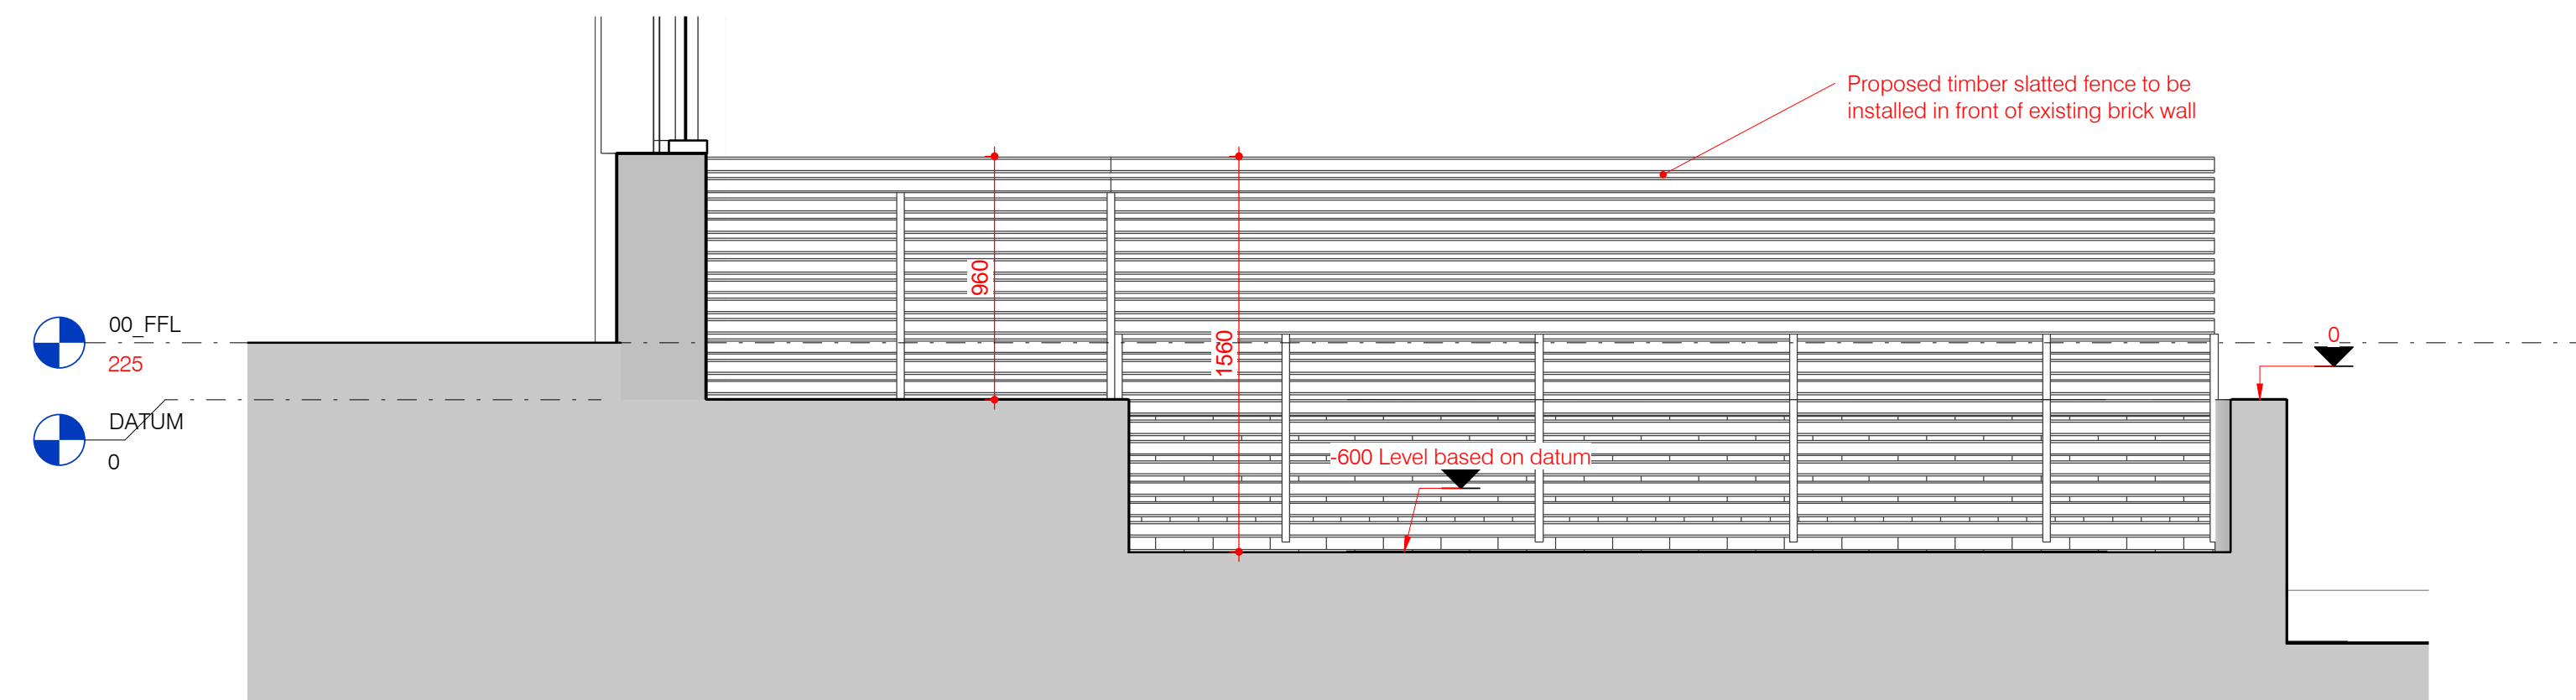


1 Boundary Elevation with No.11
1 : 25

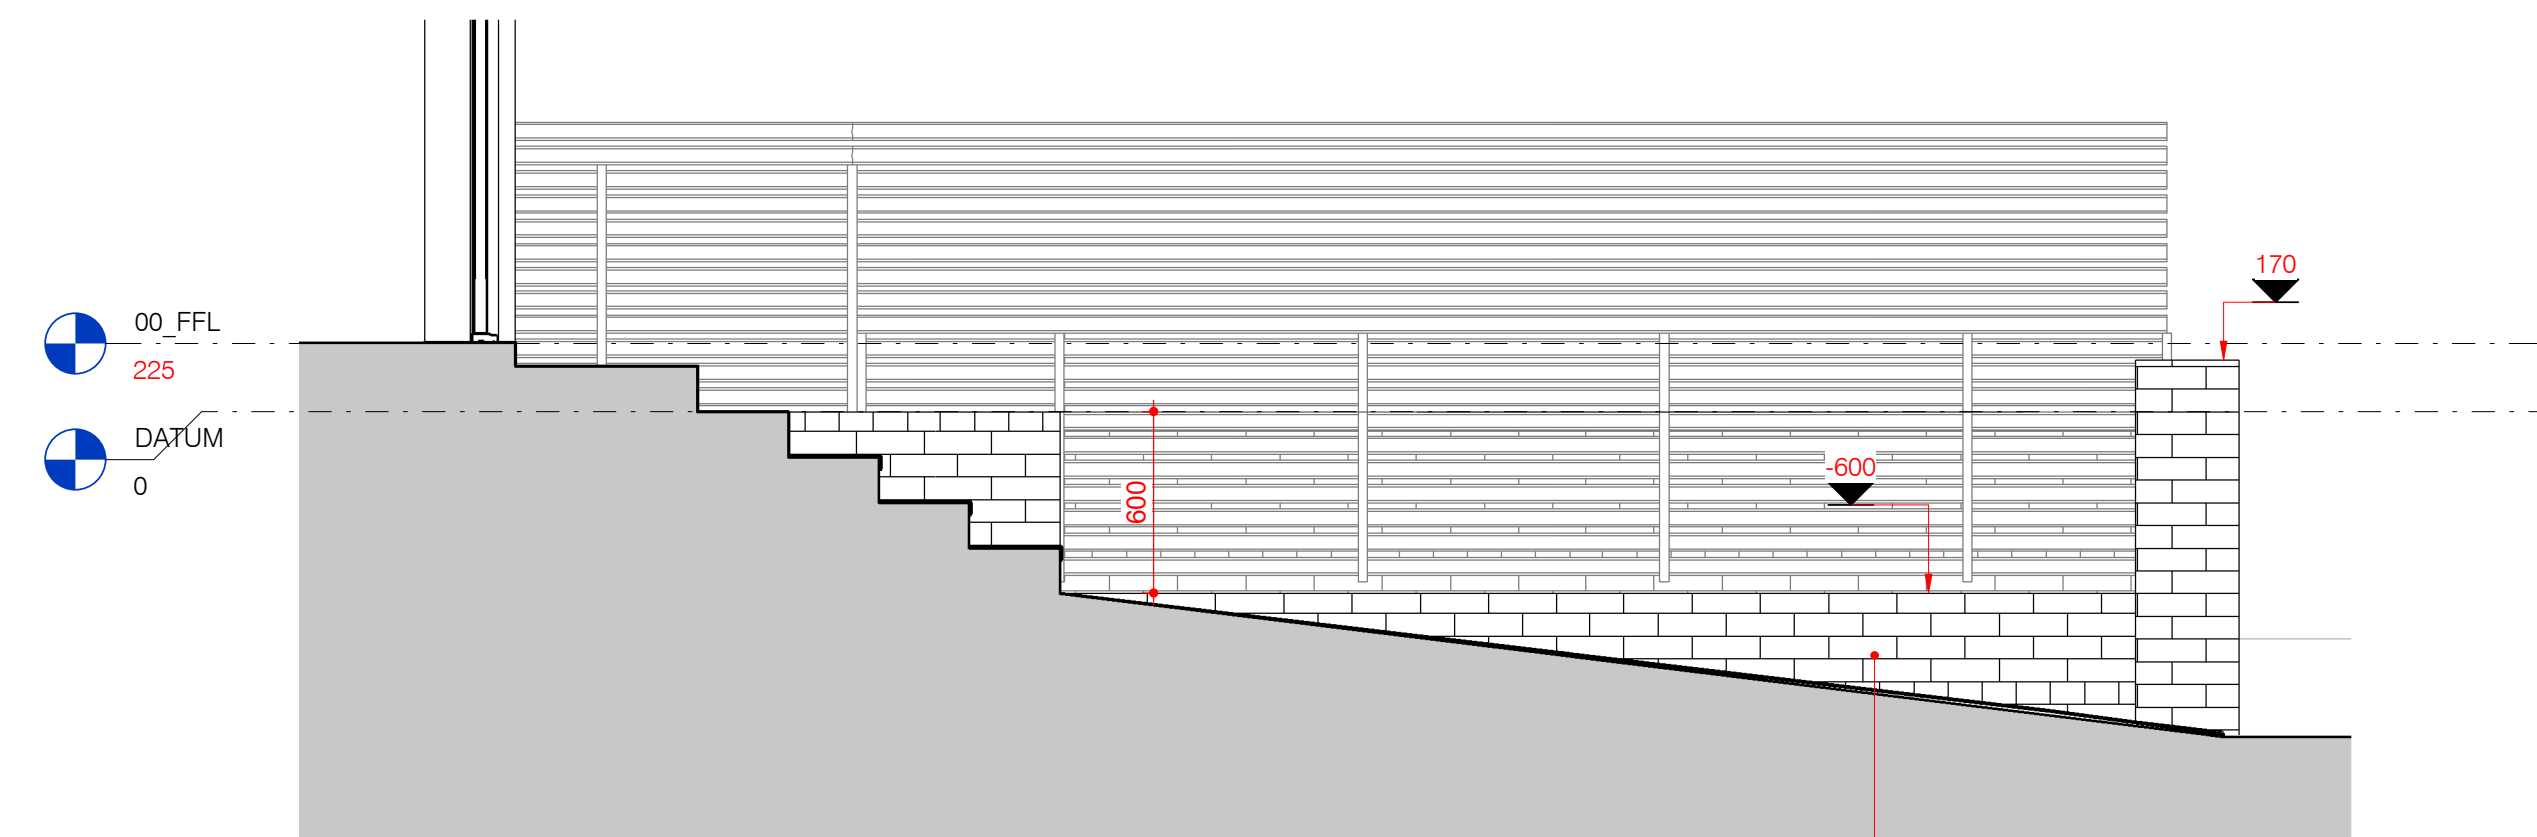

2 Boundary Elevation with No.15
1 : 25



3 New Retaining Wall Elevation
1 : 25

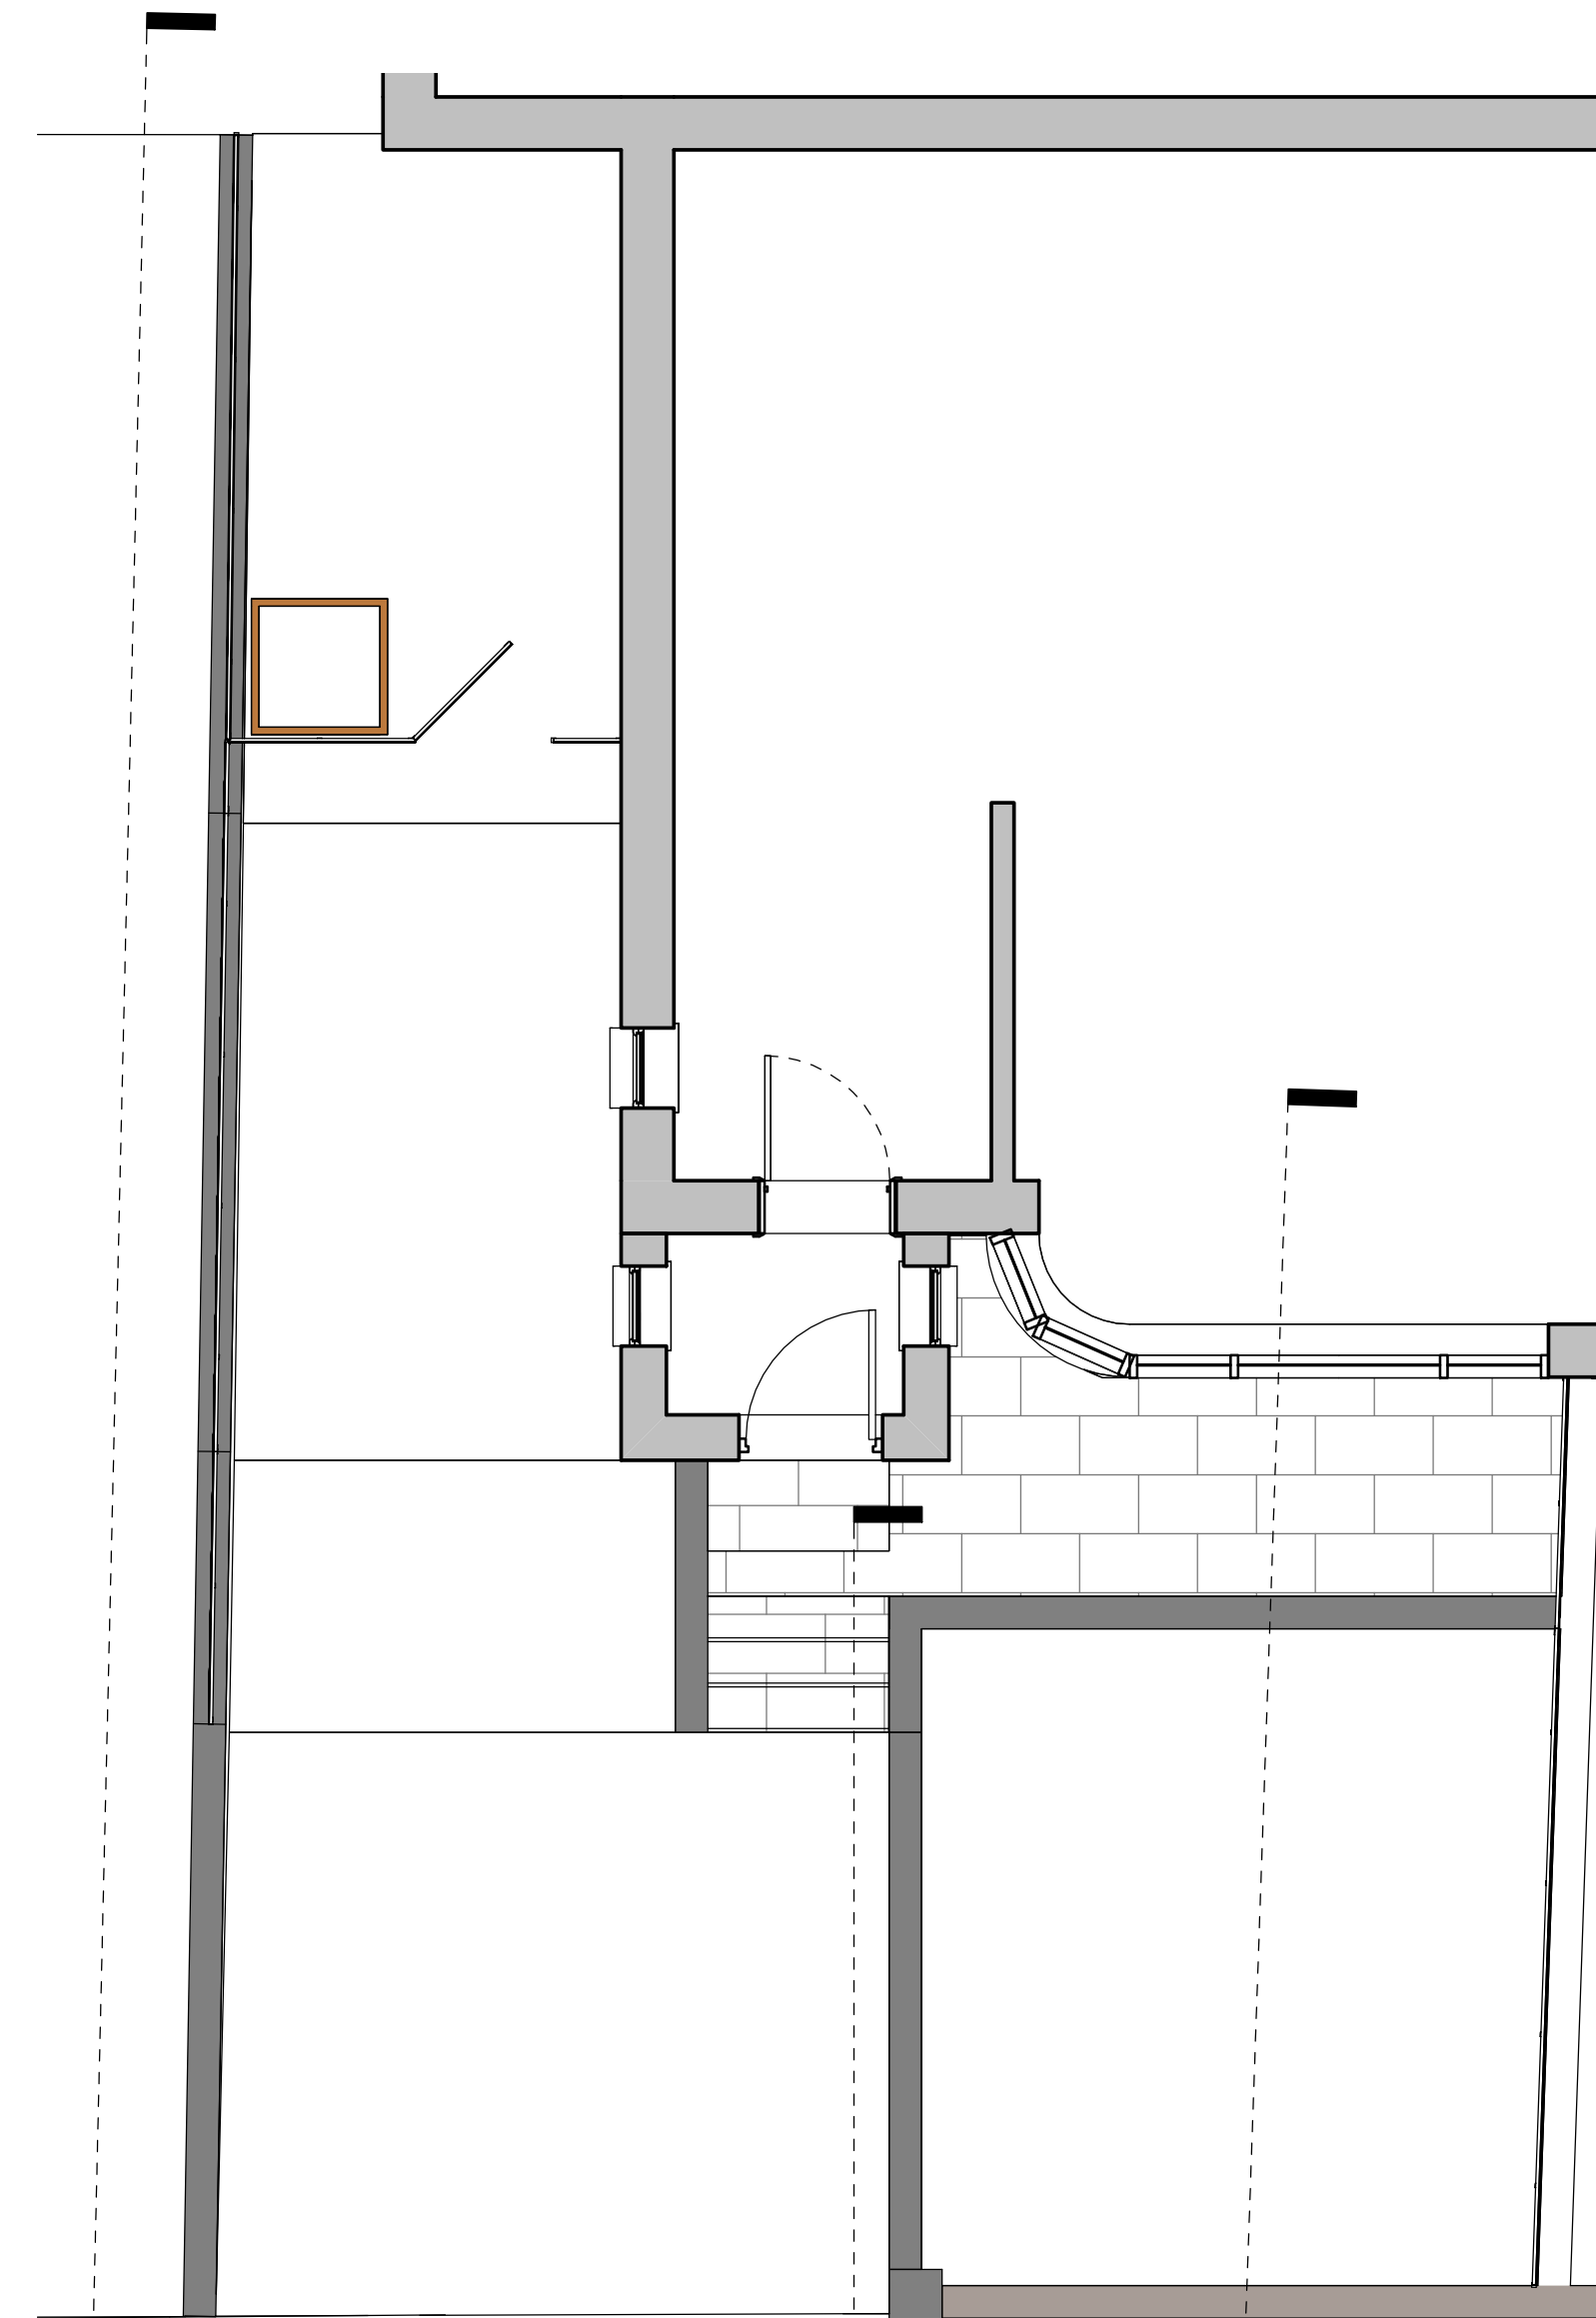

4 Section Key
1 : 50

TP00	20.09.23	Issued for condition 6 sign off	ER	GR
PD1	11.09.23	Issued for information	ER	GR
Rev	Date	Description	Author	Check
 Reed Studio Living made happy Keeleham Cottage, Keeleham Lane, Todmorden, OL15 8RX 07920053316 • 07887747393 contactus@reedstudio.co.uk				
Client Name: Charlotte Hill				
Project Name: 13 Shore Road				
Sheet Description: Boundary Elevations				
First Issued:	Author:	Checked:	Project:	Scale:
08/07/23	GR	ER	RS1161	As indicated
Status & Issue Purpose: S2_Suitable for Information				Revision: TP00
S2_Suitable for Information Note: This drawing has been prepared to show design intent and coordination between disciplines; and is to be used for information only.				
Name: 401_005				