


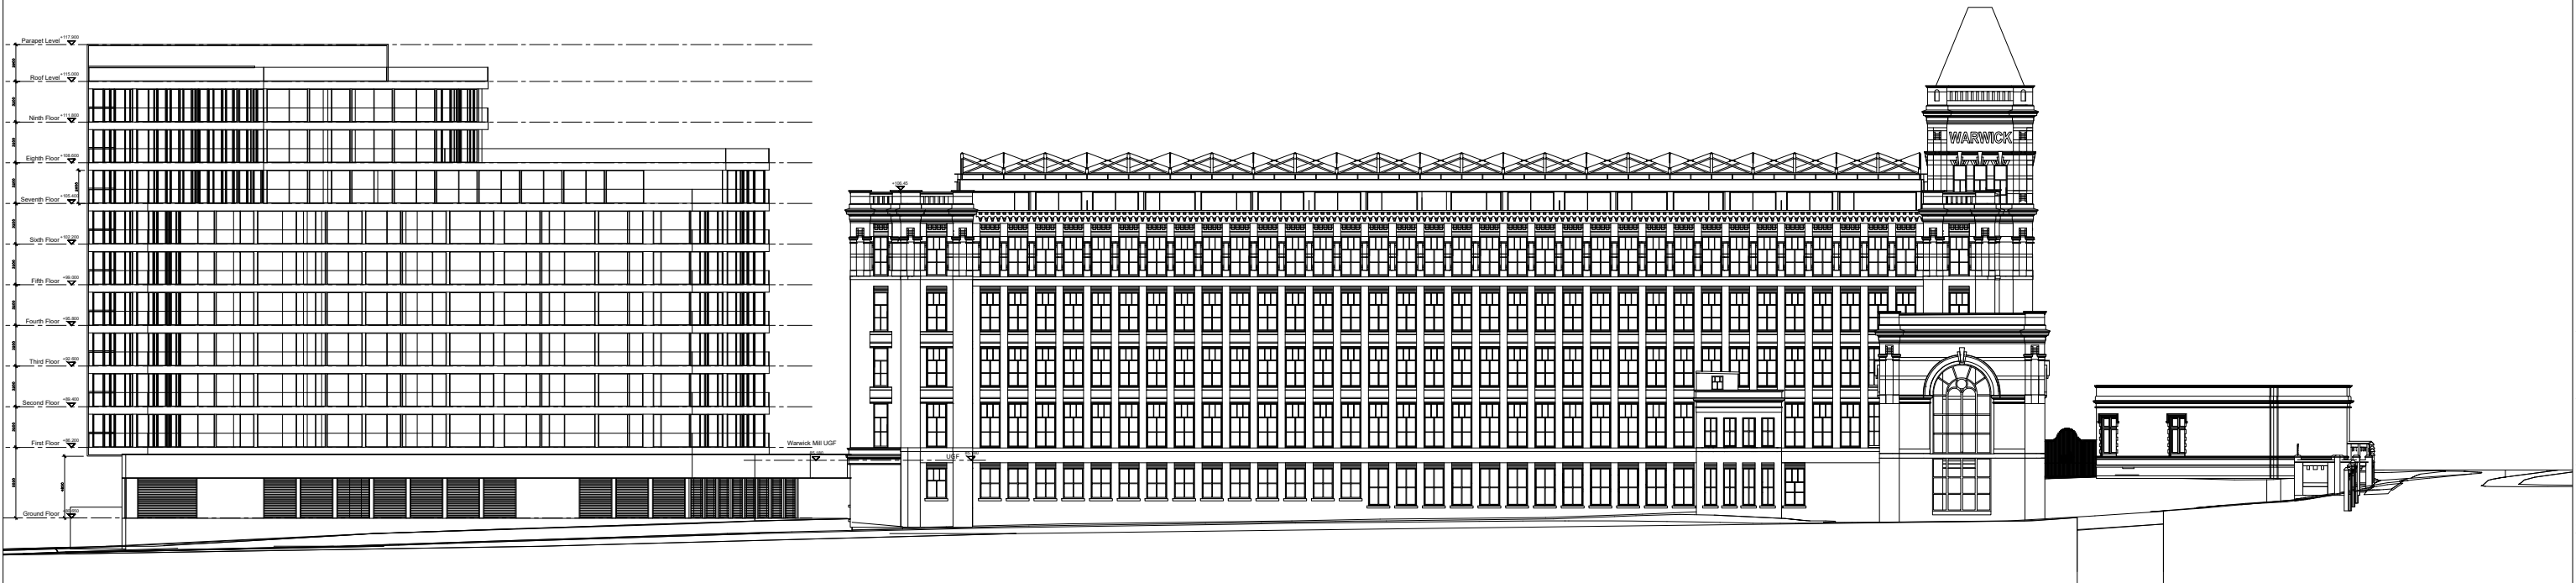

REAR (SOUTH) ELEVATION



	Notes : ■ Dimensions are to be checked on site before fabrication and construction ■ Any discrepancies are to be immediately notified to the architects ■ Structural measurements are to be taken from the structural engineers drawings ■ Do not scale ■ Copyright reserved by GMA	KEY	GMA ARCHITECTURE Architects and Designers UK House 82 Heath Road Twickenham TW1 4BA Telephone 020 8891 5959 Fax 020 8607 9933 Email enquiries@gmaarchitecture.co.uk www.gmaarchitecture.co.uk	DRAWING ISSUE STATUS		Client KAM LEI FONG LTD	Scale 1:100@A1 1:250@A3	Date June 23	Drawn PA	Checked IL	
				Project WARWICK MILL MIDDLETON MANCHESTER M24 1AZ	Drawing SOUTH (REAR) ELEVATION						Type 01
REV	DATE	DRAWN	DESCRIPTION								