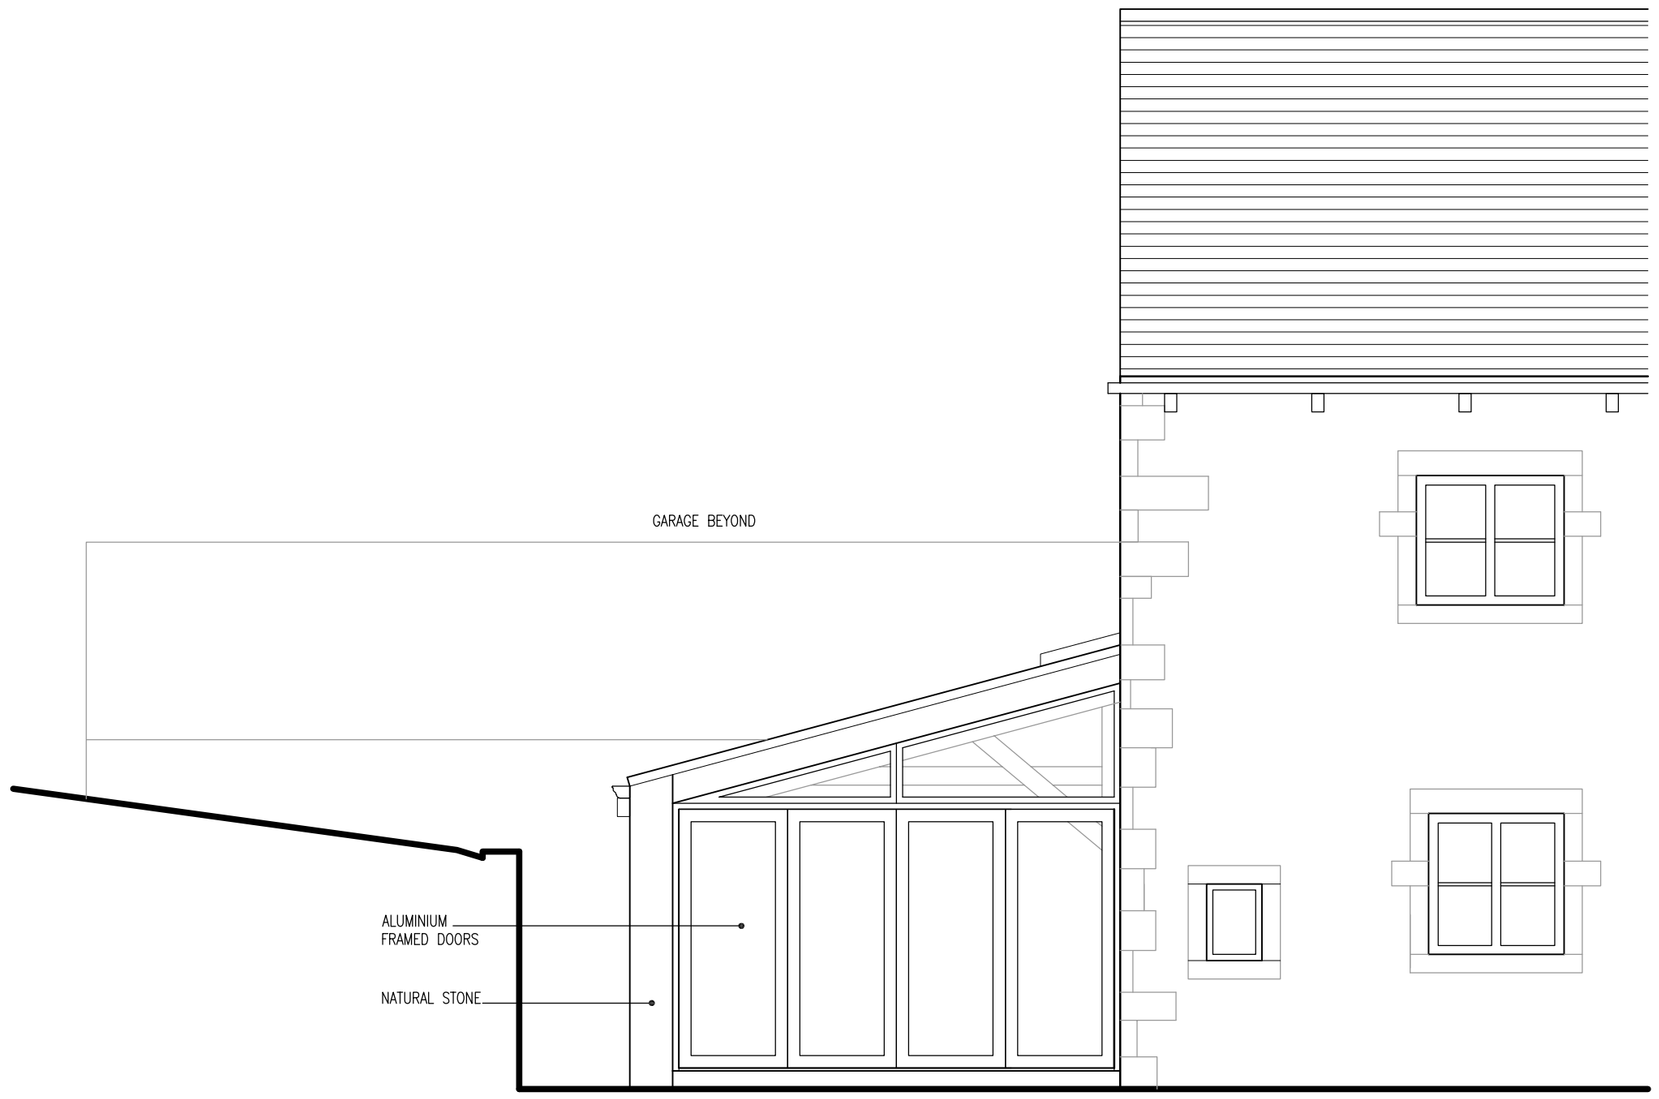

PROPOSED WEST ELEVATION

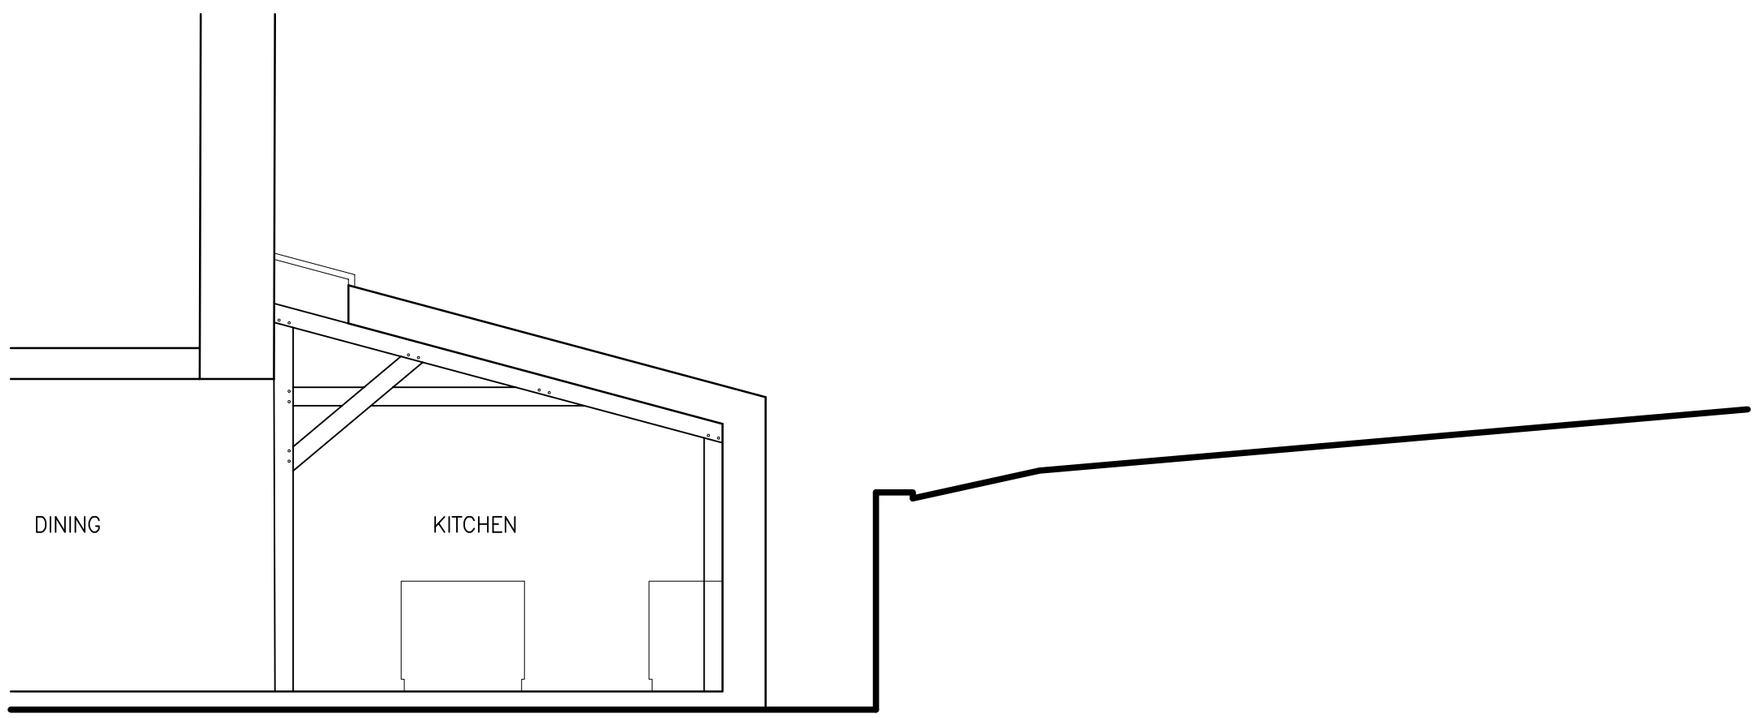

PROPOSED CROSS SECTION

NOTES

1 ALL WORK TO BE CARRIED OUT IN ACCORDANCE WITH THE BUILDING REGULATIONS AND THE REQUIREMENTS OF THE LOCAL AUTHORITY.

2 NO DIMENSIONS TO BE SCALED FROM THIS DRAWING.

3 THE CONTRACTOR SHALL VERIFY ALL LEVELS AND DIMENSIONS ON SITE BEFORE COMMENCEMENT OF WORK.

4 ON SITE ALTERATIONS TO THE CONSTRUCTION OR FINISHES SHOWN OR IMPLIED ON THIS DRAWING MUST BE DRAWN TO THE ATTENTION OF THE ARCHITECT BEFORE SUCH WORK IS IMPLEMENTED.

5 ALL TIMBERS REQUIRE PRESERVATIVE TREATMENT

© COPYRIGHT RESERVED

Rev	Date	Details
01	15.02.21	Door changed to bifold.

Drawing Status: PRELIMINARY

PROGRESSIVE
Progressive Architecture,
4 Lewisham Road, Slaithwaite, West Yorkshire, HD7 5AL. Tel: 01484 846786

Client: David O'Donnell

Site: Lightowlers Barn, Lightowlers Lane, Littleborough

Drawing Title: Proposed West Elevation and Section

Project Number:	Drawing Number:	Revision:
P1082	12	01
Date: 12.02.21	Scale: 1:50 @ A2	Drawn: IWW