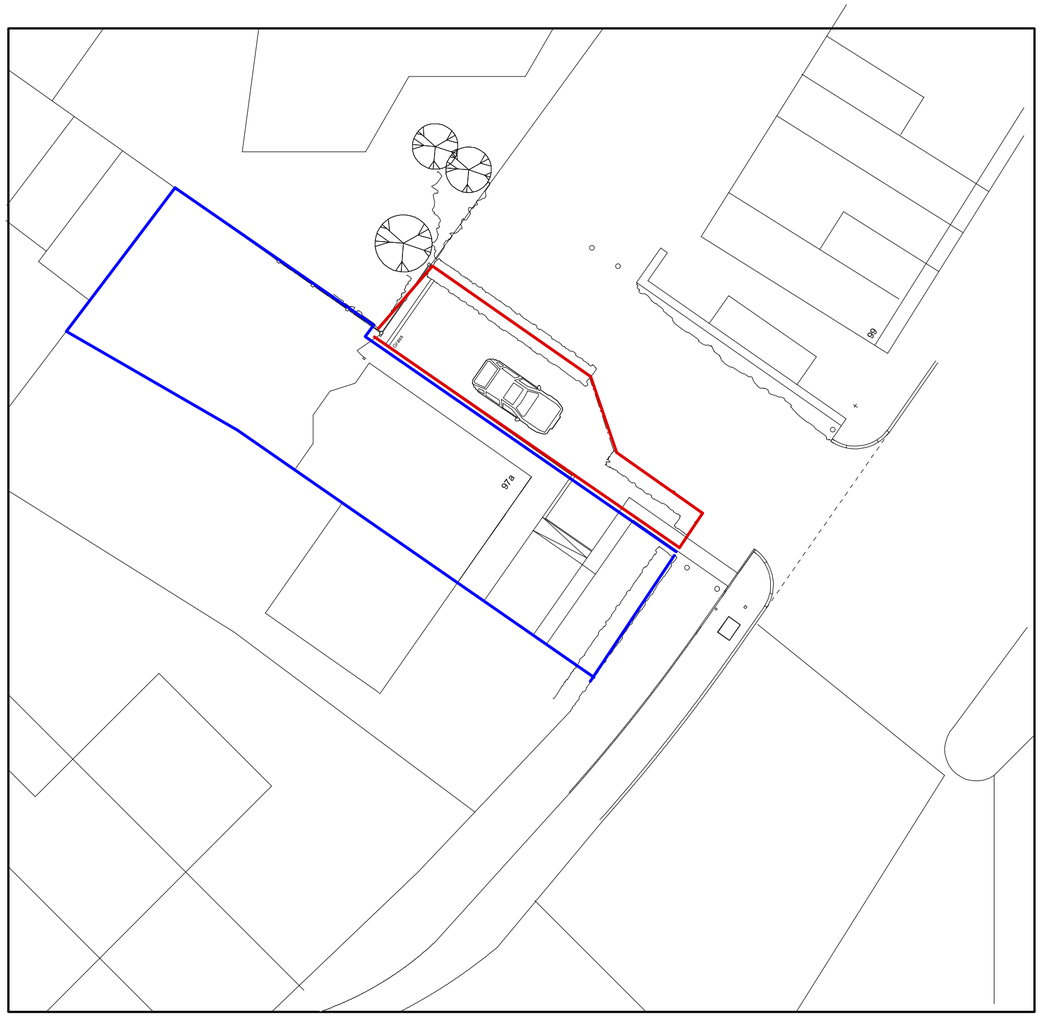

EXISTING BLOCK PLAN Scale 1:500

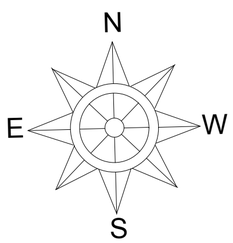

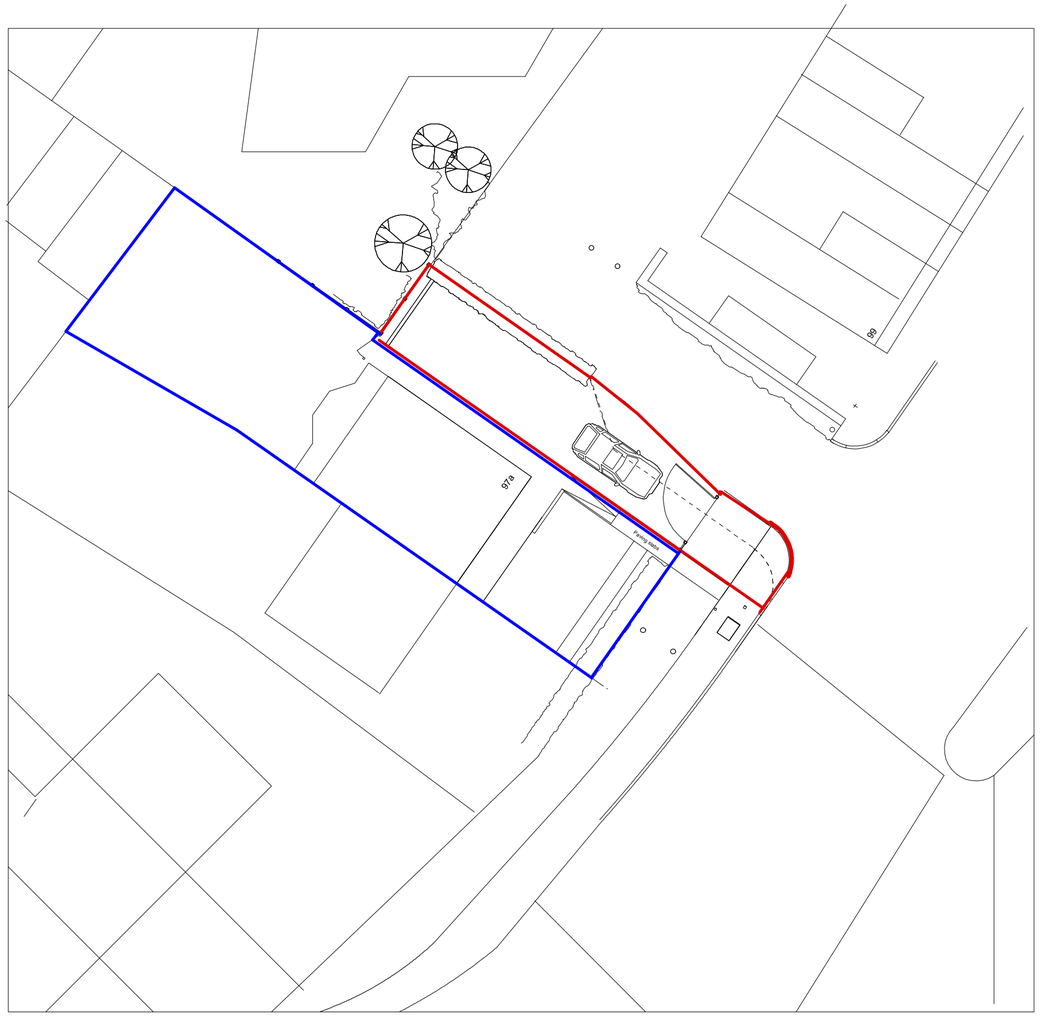

PROPOSED BLOCK PLAN Scale 1:500

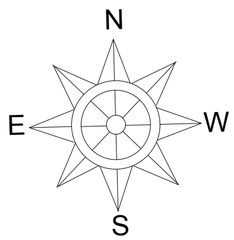

Under the conditions of engagement
the copyright in all drawings,
specifications and documents
prepared by the designer
and in the work executed form
them shall remain the property of
the designer unless otherwise agreed.
Prior to commencement of any works
all dimensions are to be checked and
verified by the relevant contractor
DO NOT SCALE FROM THIS DRAWING

Revision A 30.11.2020

1 Altered red line to proposed plan as requested by planning

CLIENT
Mr J Lowthian
97a Halifax Road
Littleborough
OL15 0HL

PROJECT
Proposed Extension To
Side Driveway And
Installation Of Gate

DRAWING
Existing & proposed
block plan

DRAWING NO	DRAWN
PL.2039.002A	AAL
DATE	**SCALE**
22.11.2020	1:500 @A2

design306
design306
306 Milnrow Road
Rochdale
OL16 5BQ
Tel 07794 332098
email alex@design306.co.uk