COPYRIGHT RESERVED.
This drawing is the property of A.J.Cocker Associates Ltd. and must not be copied or used in whole or in part without their consent.

CDM:
Clients and contractors must fulfil their duties under the CDM regulations 2015.The client is required to notify the HSE of any projects lasting more than 30 days or involving more than 500 person days.

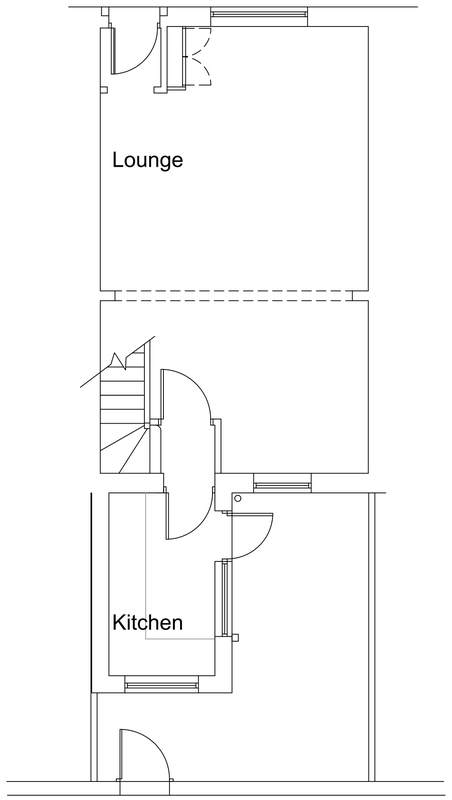

Existing Ground Floor Plan

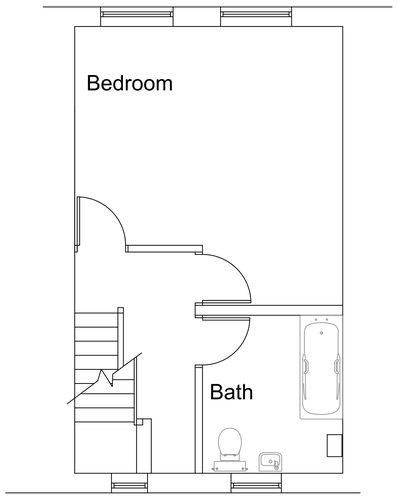

Existing First Floor Plan

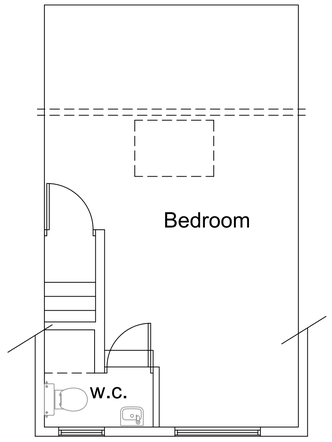

Existing Second Floor Plan

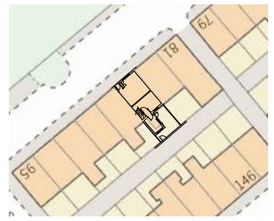

Existing Site Plan 1:500



Location Plan 1:1250

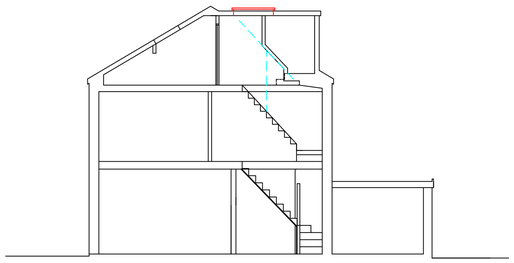

Existing and Proposed Cross Section

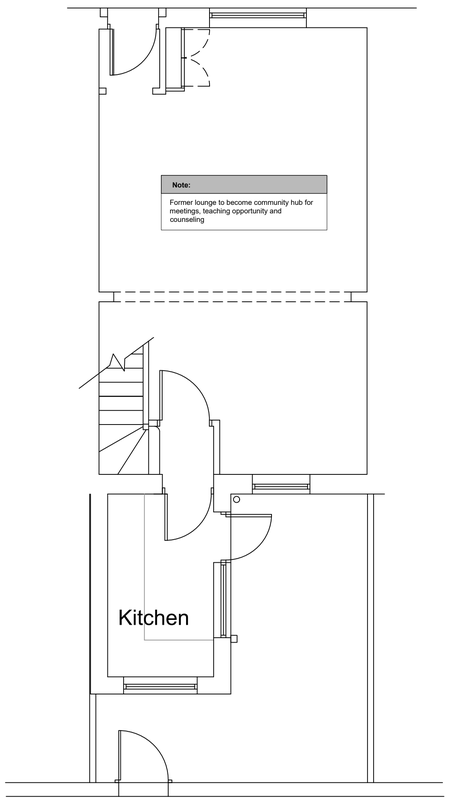

Proposed Ground Floor Plan

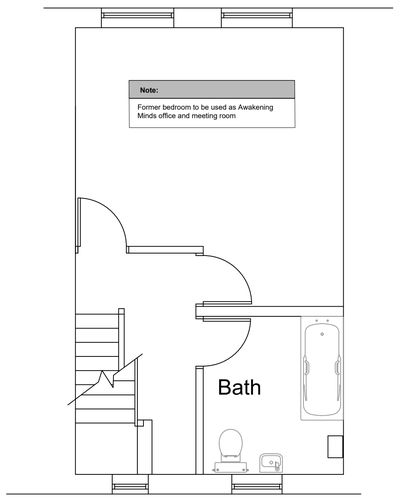

Proposed First Floor Plan

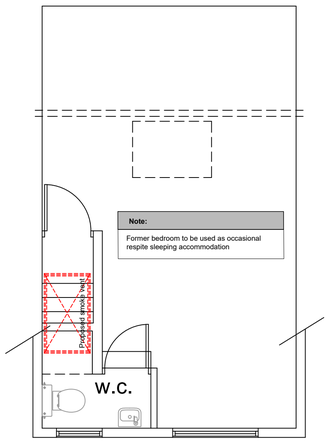

Proposed Second Floor Plan

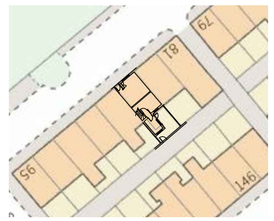

Proposed Site Plan 1:500

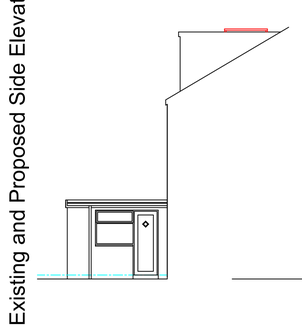

Existing and Proposed Side Elevation

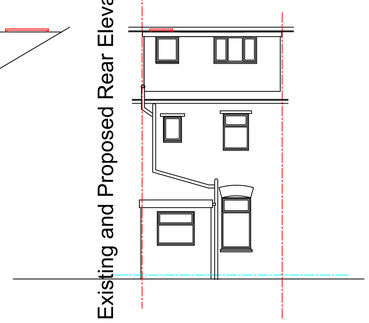

Existing and Proposed Rear Elevation



Existing and Proposed Front Elevation

rev:	date:	description
A	23-5-22	Additional information requested by council

AJ COCKER ASSOCIATES
CHARTERED BUILDING SURVEYORS

New Century House
176 Drake Street
Rochdale
OL16 1UP
Tel: 01706 764880
Fax: 01706 764881
www.ajcockerassociates.co.uk
mail@ajcockerassociates.co.uk

RICS the mark of property professionalism worldwide

Project:
85 Osborne Street
Rochdale
Existing and Proposed

scale: 1:50/1:100
date: March 2022
drawn: NL

Client: Awakening Minds

Dwg. Nr. A307-02-A