

EXISTING GROUND FLOOR PLAN

EXISTING FIRST FLOOR PLAN

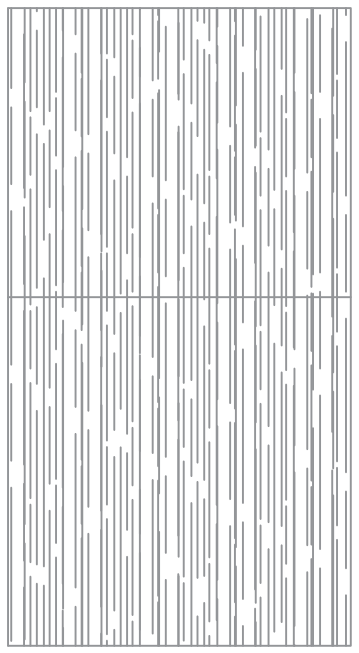

EXISTING ROOF



PROPOSED GROUND FLOOR PLAN

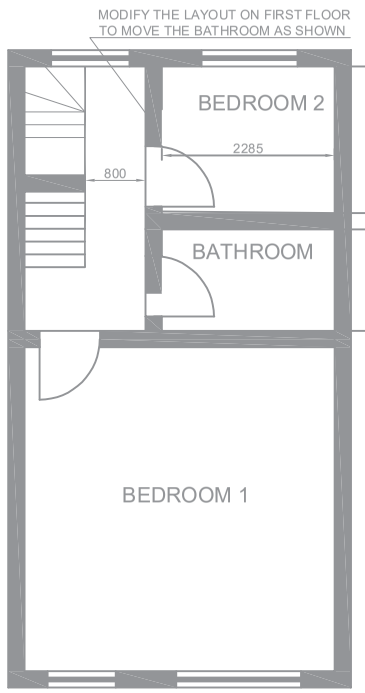

PROPOSED FIRST FLOOR PLAN

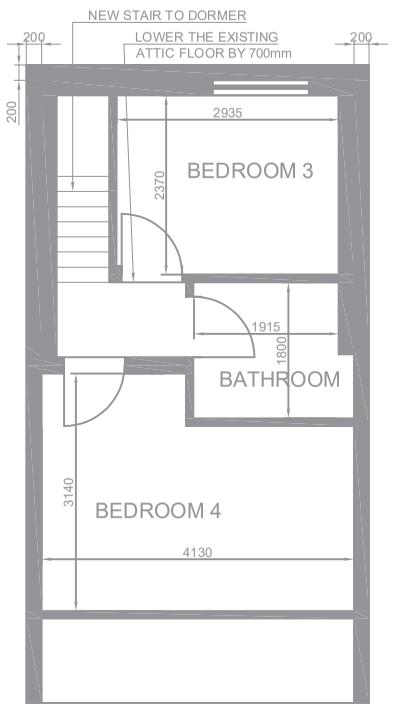

PROPOSED DORMER PLAN

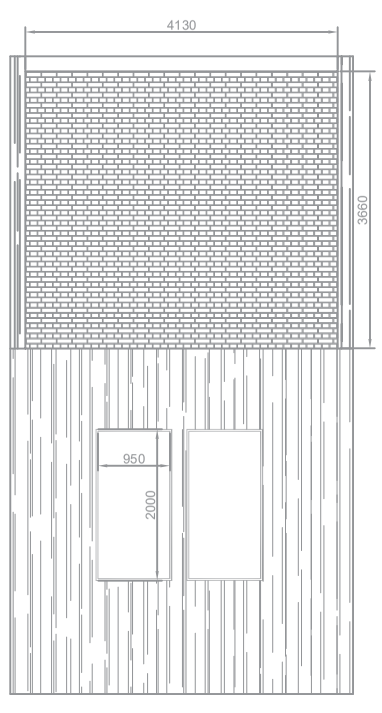

PROPOSED ROOF PLAN

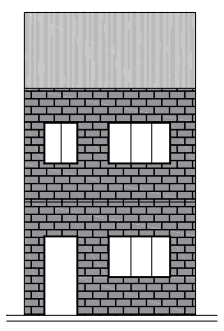

EXISTING FRONT ELEVATION

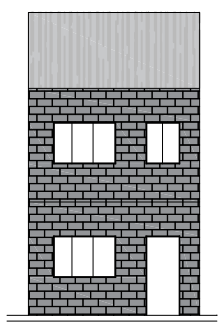

EXISTING REAR ELEVATION

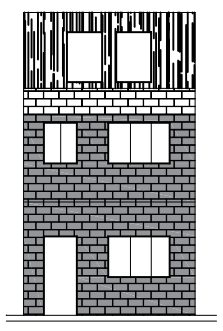

PROPOSED FRONT ELEVATION

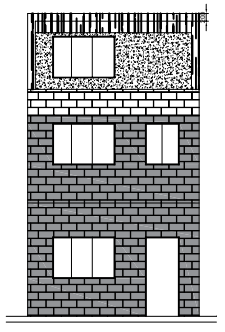

PROPOSED REAR ELEVATION

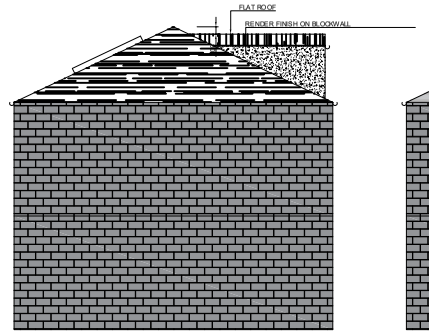

PROPOSED SIDE ELEVATION

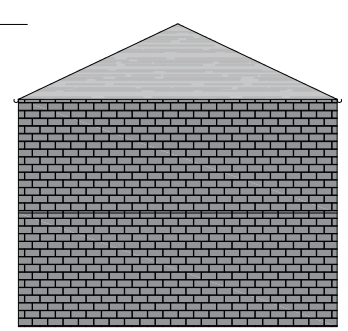

EXISTING SIDE ELEVATION

VPA
VIKAS PAI AND ASSOCIATES LTD.
5, EASTBOURNE GROVE, BOLTON, BL1 5TR
vikas.pai@vikaspai.co.uk 07460792025

LOFT CONVERSION INTO DORMER AND ATTIC BEDROOM FOR MR. ARSHAD

31 HOLMES STREET ROCHDALE OL12 6AQ

SCALE : 1:50 for plans and 1:100 for elevations on A1 unless noted otherwise
DRAWN BY: AP 24/01/21
CHECKED BY: VP 26/01/21
APPROVED BY: VP 30/01/21
DRAWING NU,BER: WFH/2021/246 REV. B Dt. 04.03.21

REV B - ISSUED FOR PLANNING - ADDRESSED PLANNING COMMENTS