



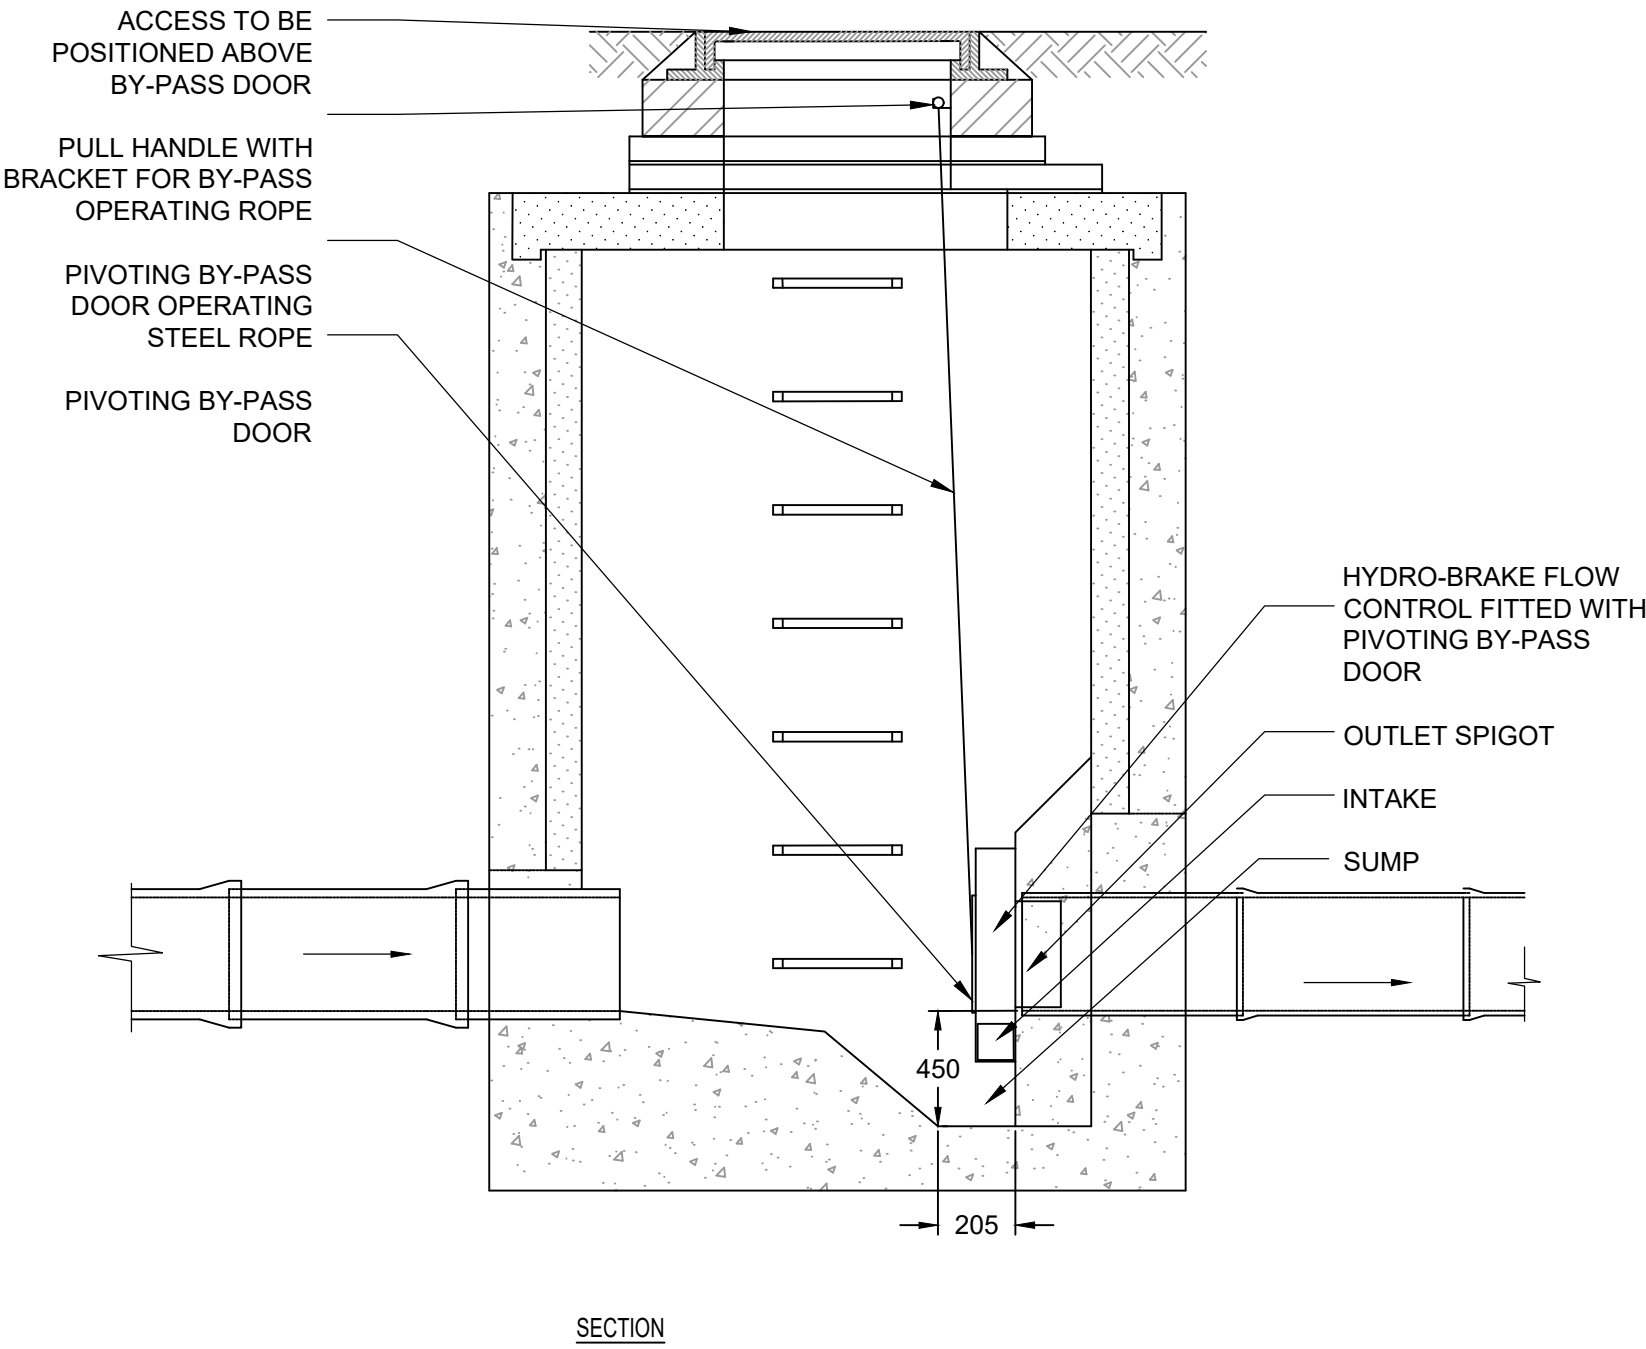

TYPICAL HYDROBRAKE CHAMBER  
SCALE 1:20

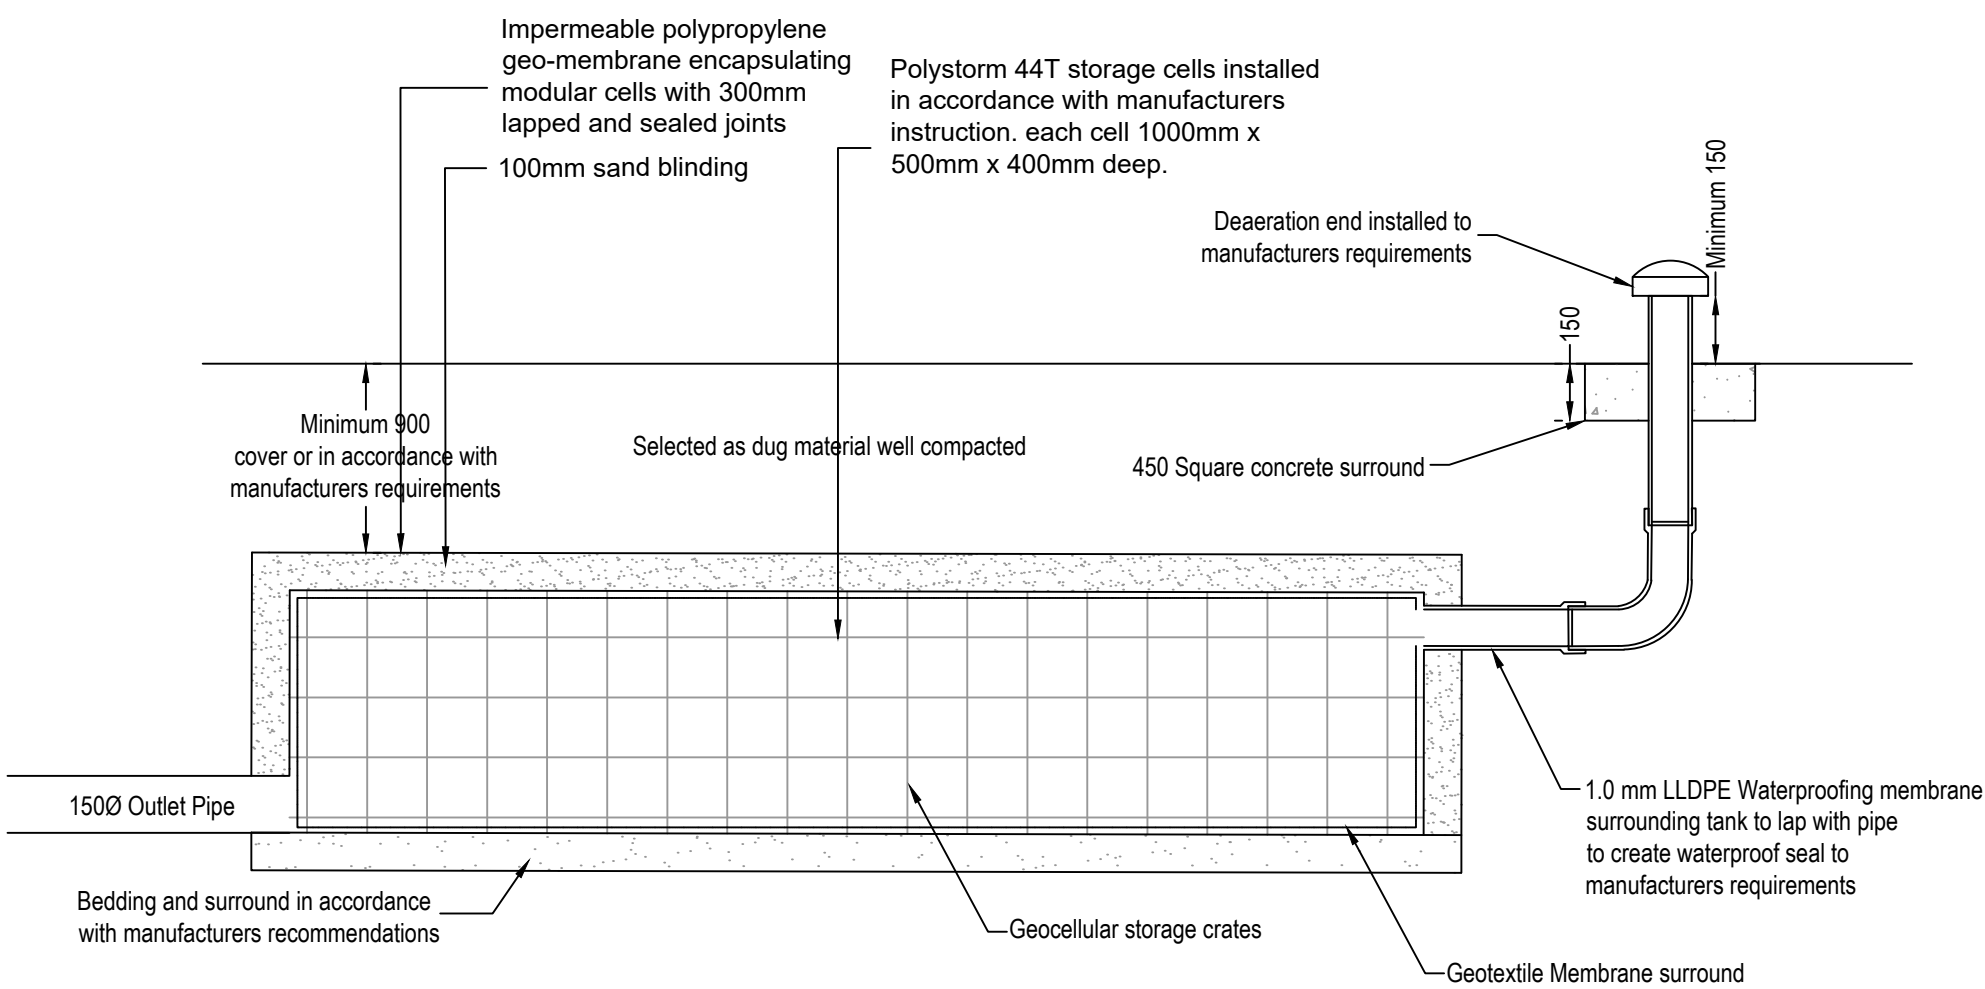

Typical Cellular Storage  
Section Detail  
1:20

|     |                             |          |    |
|-----|-----------------------------|----------|----|
|     |                             |          |    |
| P1  | Preliminary - Initial Issue | 17/02/25 | TM |
| REV | DESCRIPTION                 | DATE     | BY |



|                                                             |                  |        |               |
|-------------------------------------------------------------|------------------|--------|---------------|
| Project:<br>26 Falcon Close,<br>Rochdale                    |                  |        |               |
| Client:<br>Fairway Building and<br>Remedial Contractors Ltd |                  |        |               |
| Drawing:<br>Private Drainage Details<br>Sheet 2             |                  |        |               |
| Drawn By:                                                   | TM               | Date:  | 13/02/2025    |
| Checked:                                                    | GS               | Scale: | As Shown @ A1 |
| Drawing No:                                                 | AMA/22833/DS/003 | Rev:   | P1            |