SCALE WITH CAUTION AS DISTORTION CAN OCCUR



SIDE ELEVATION
AS EXISTING

scale 1:100@A3

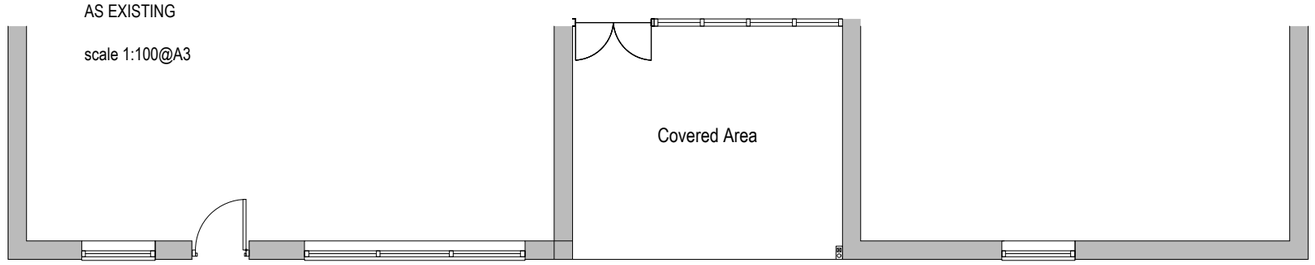

PART GROUND FLOOR PLAN
AS EXISTING

scale 1:100@A3

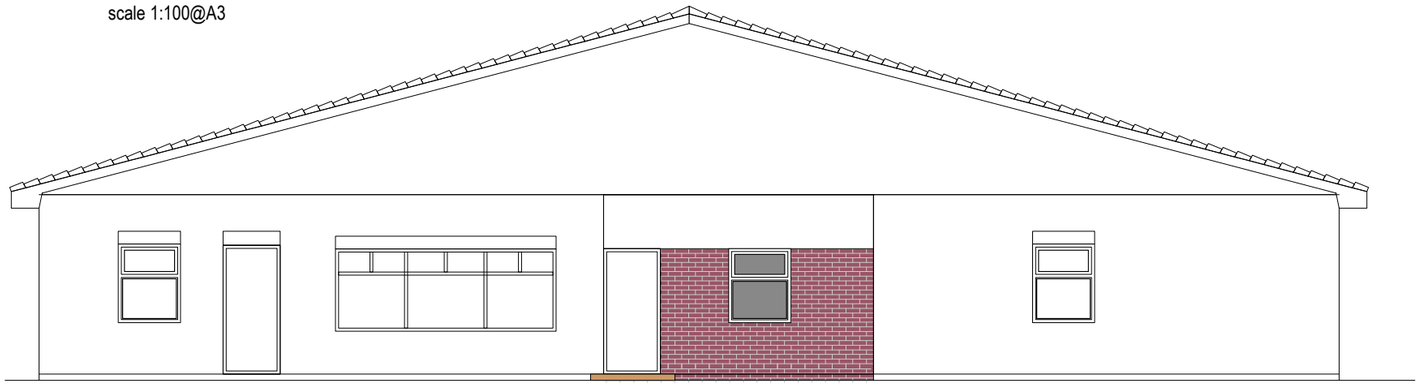

SIDE ELEVATION
AS PROPOSED

scale 1:100@A3

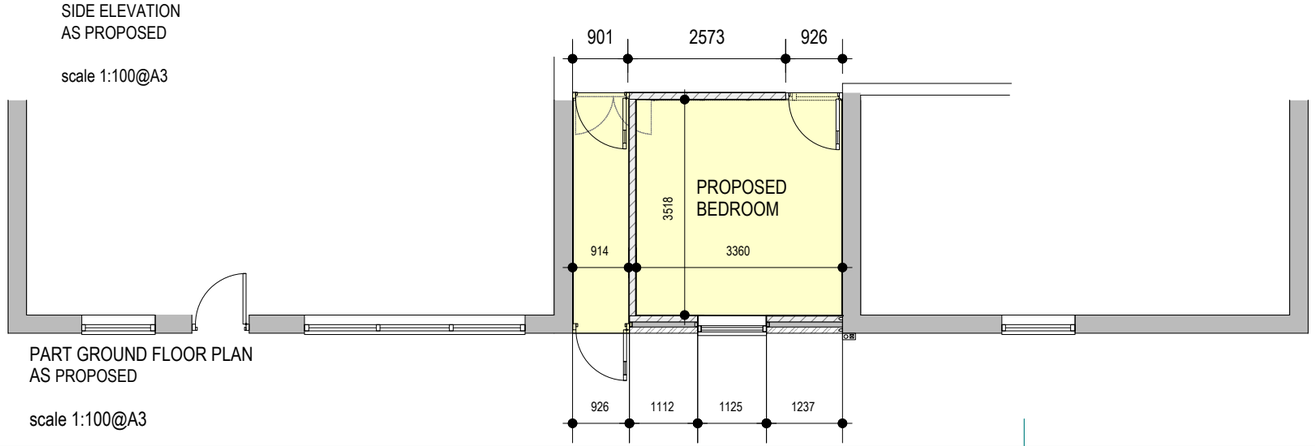

PART GROUND FLOOR PLAN
AS PROPOSED

scale 1:100@A3

Revision

Rev	Date

ROCHDALE METROPOLITAN BOROUGH COUNCIL

ECONOMY & ENVIRONMENT.
Director: M. Widdup

PROPERTY SERVICES.
Manager: D. Bowler

Project:
Proposed Infil extension to form new Bedroom

Title: The Bridge Residential Home at Bridgefold Lodge for RBC Childrens Services

Drawing: Part Plan & Elevation existing & proposed

Drawn:	Check'd & Approv'd:	Safety Audit Check
PW		

Scale: As indicated @ A3

Date: Oct 20

Dwg No.:

New cavity wall construction to be bonded to existing using MS crocodile clips fixed in accordance with manufactures instructions.

2002788 2003958