
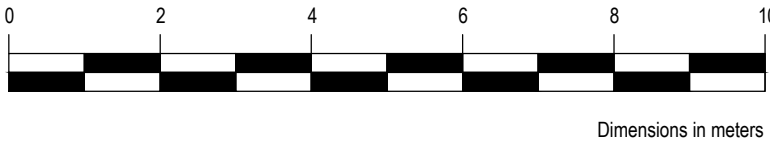
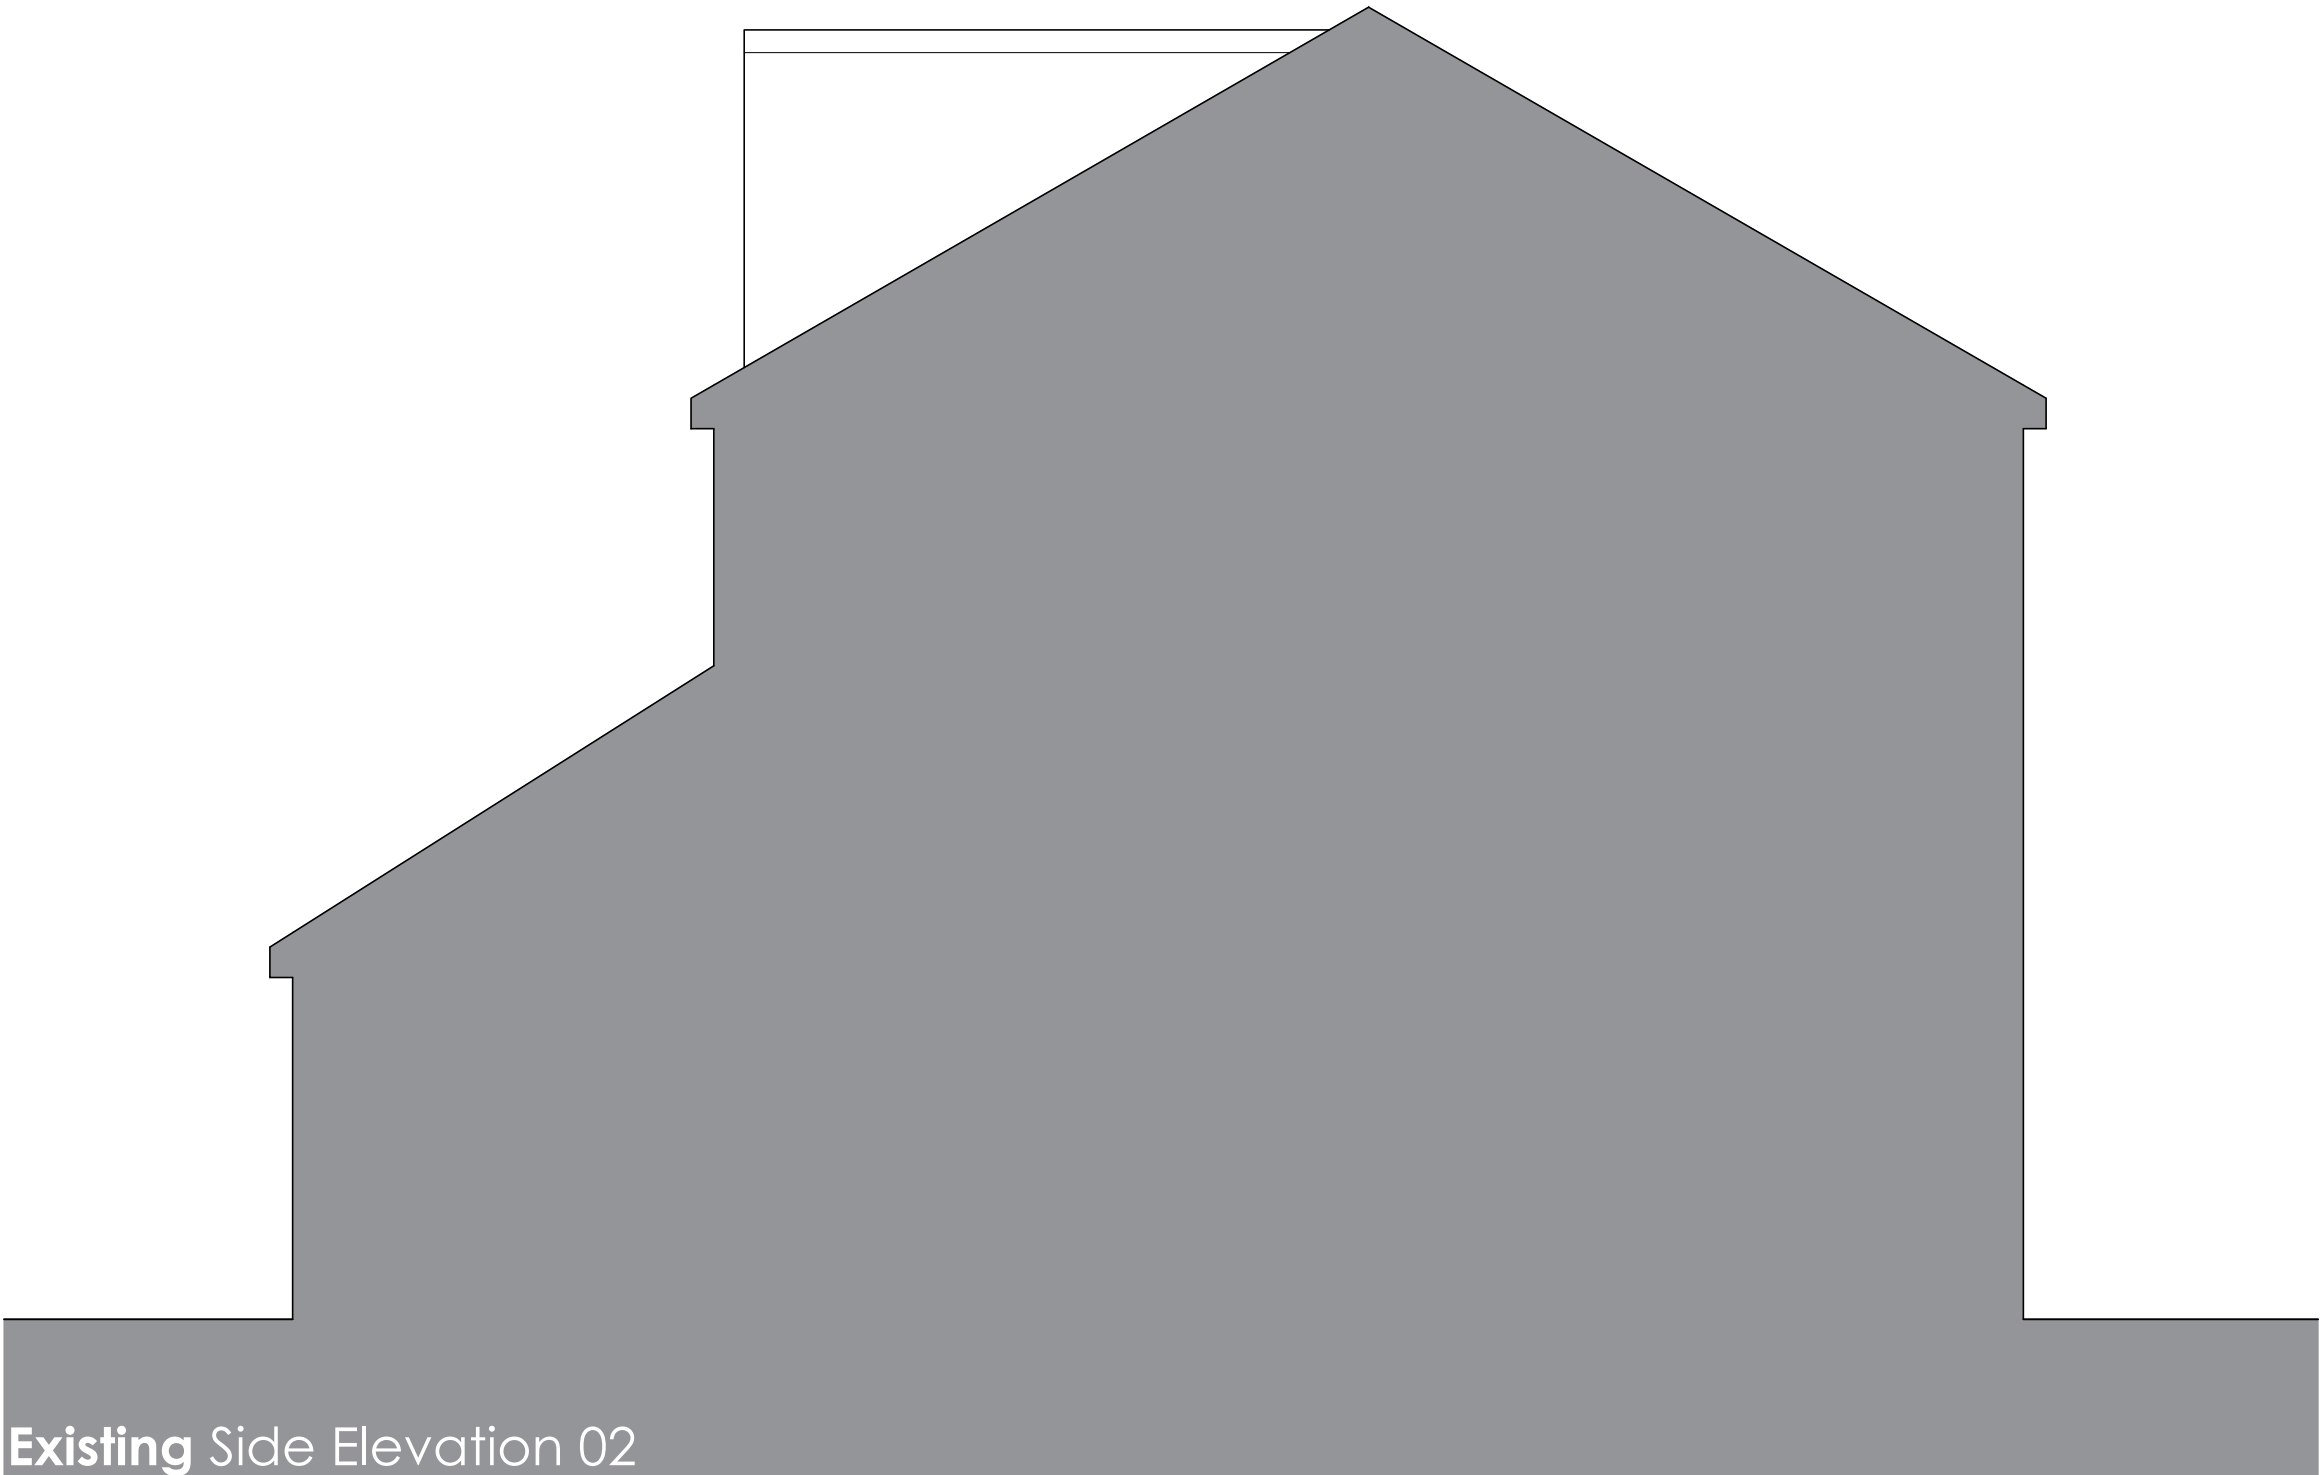
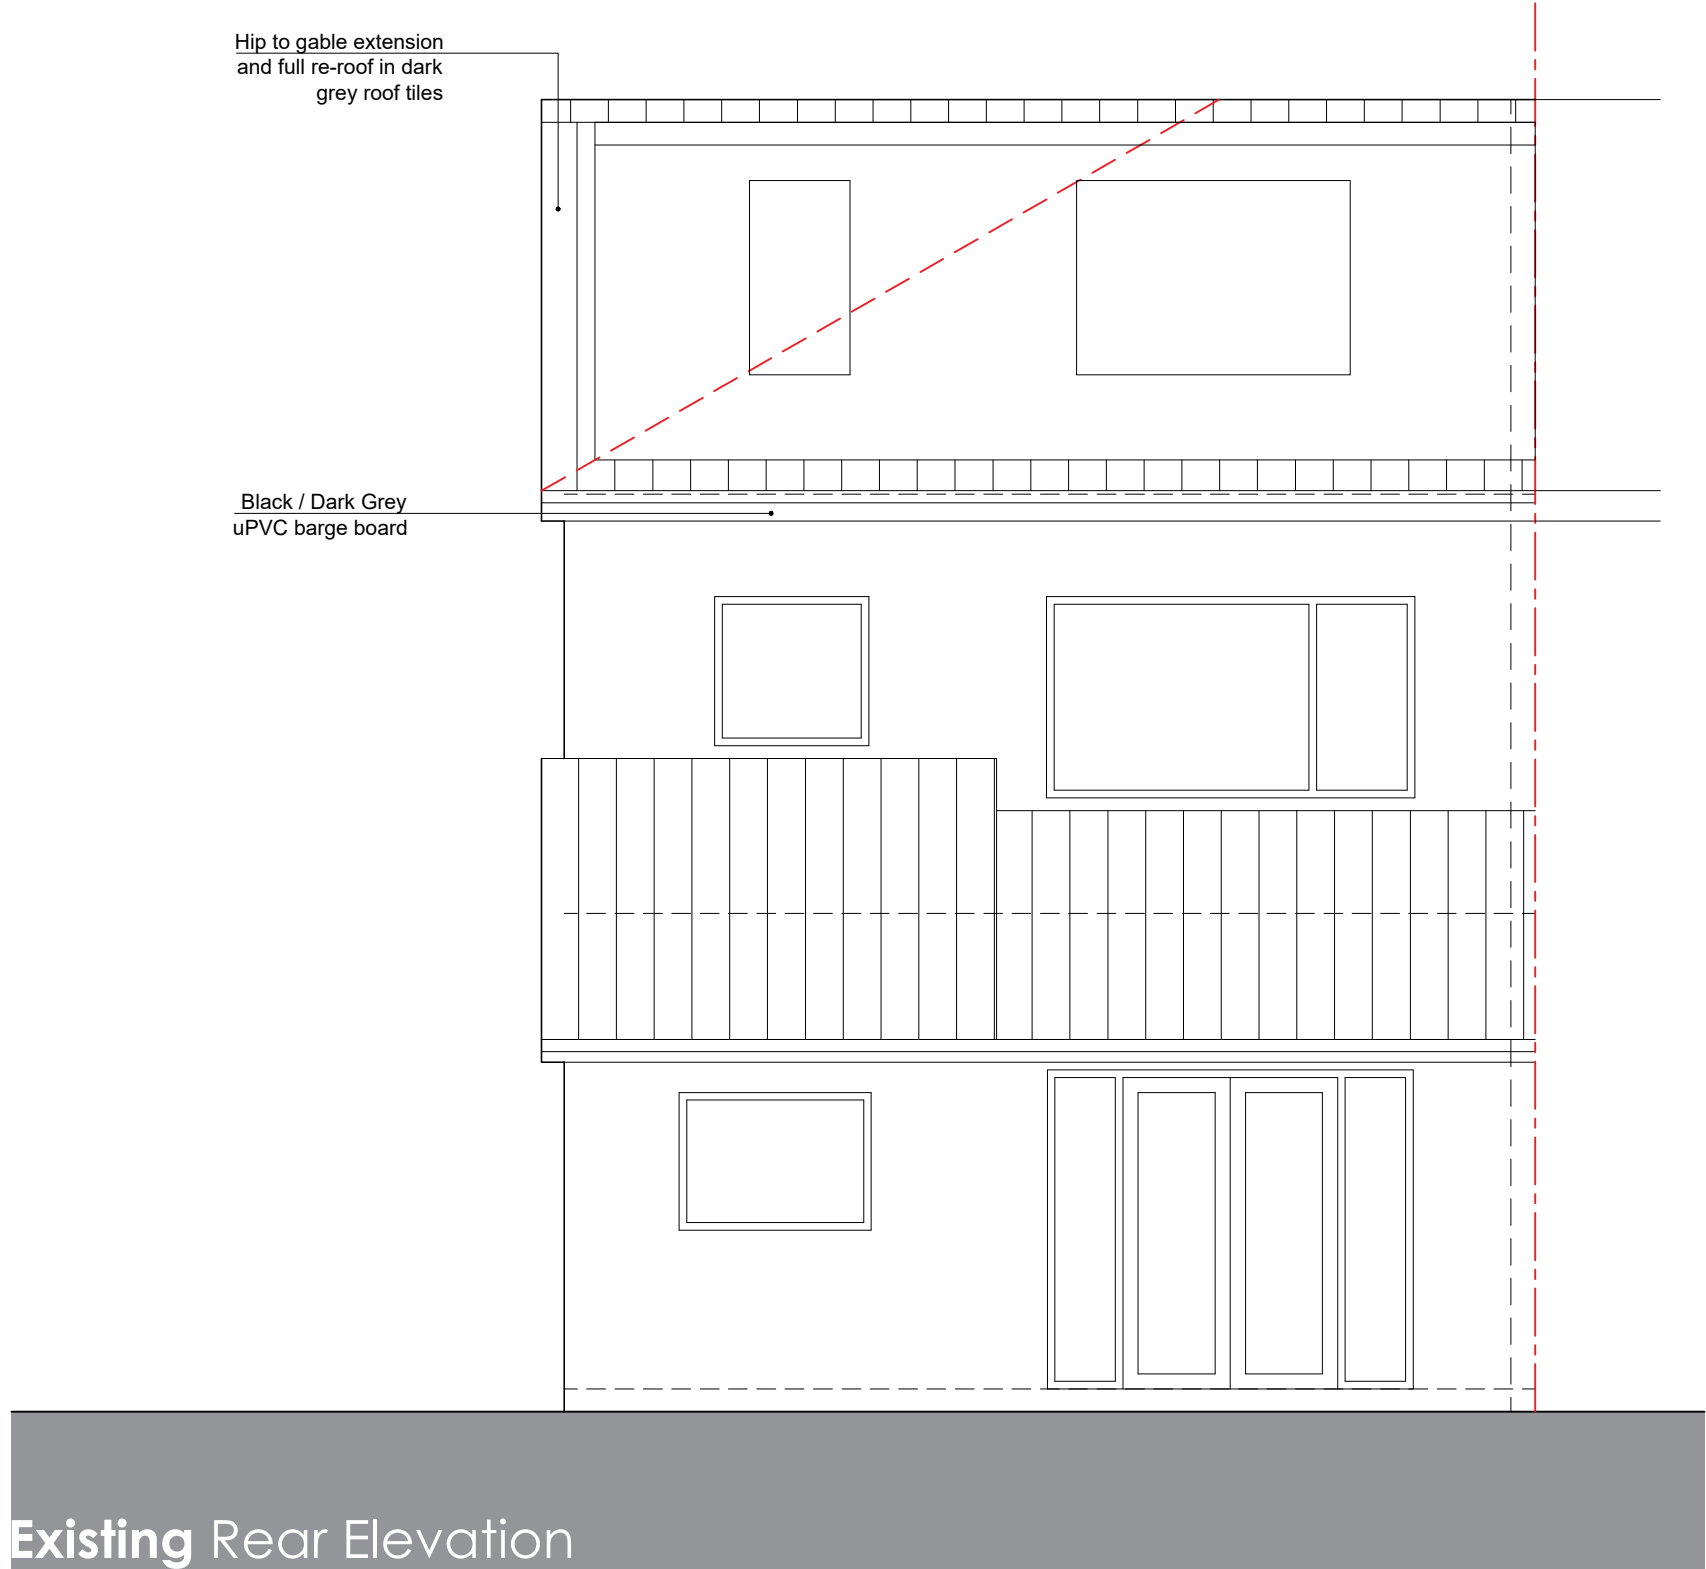


NOTES

The copyright of this specification and the associated drawings is held and no reproduction is allowed without prior permission. These drawings must be checked and measurements taken on site prior to work commencing. All dimensions are in millimetres. DO NOT SCALE.

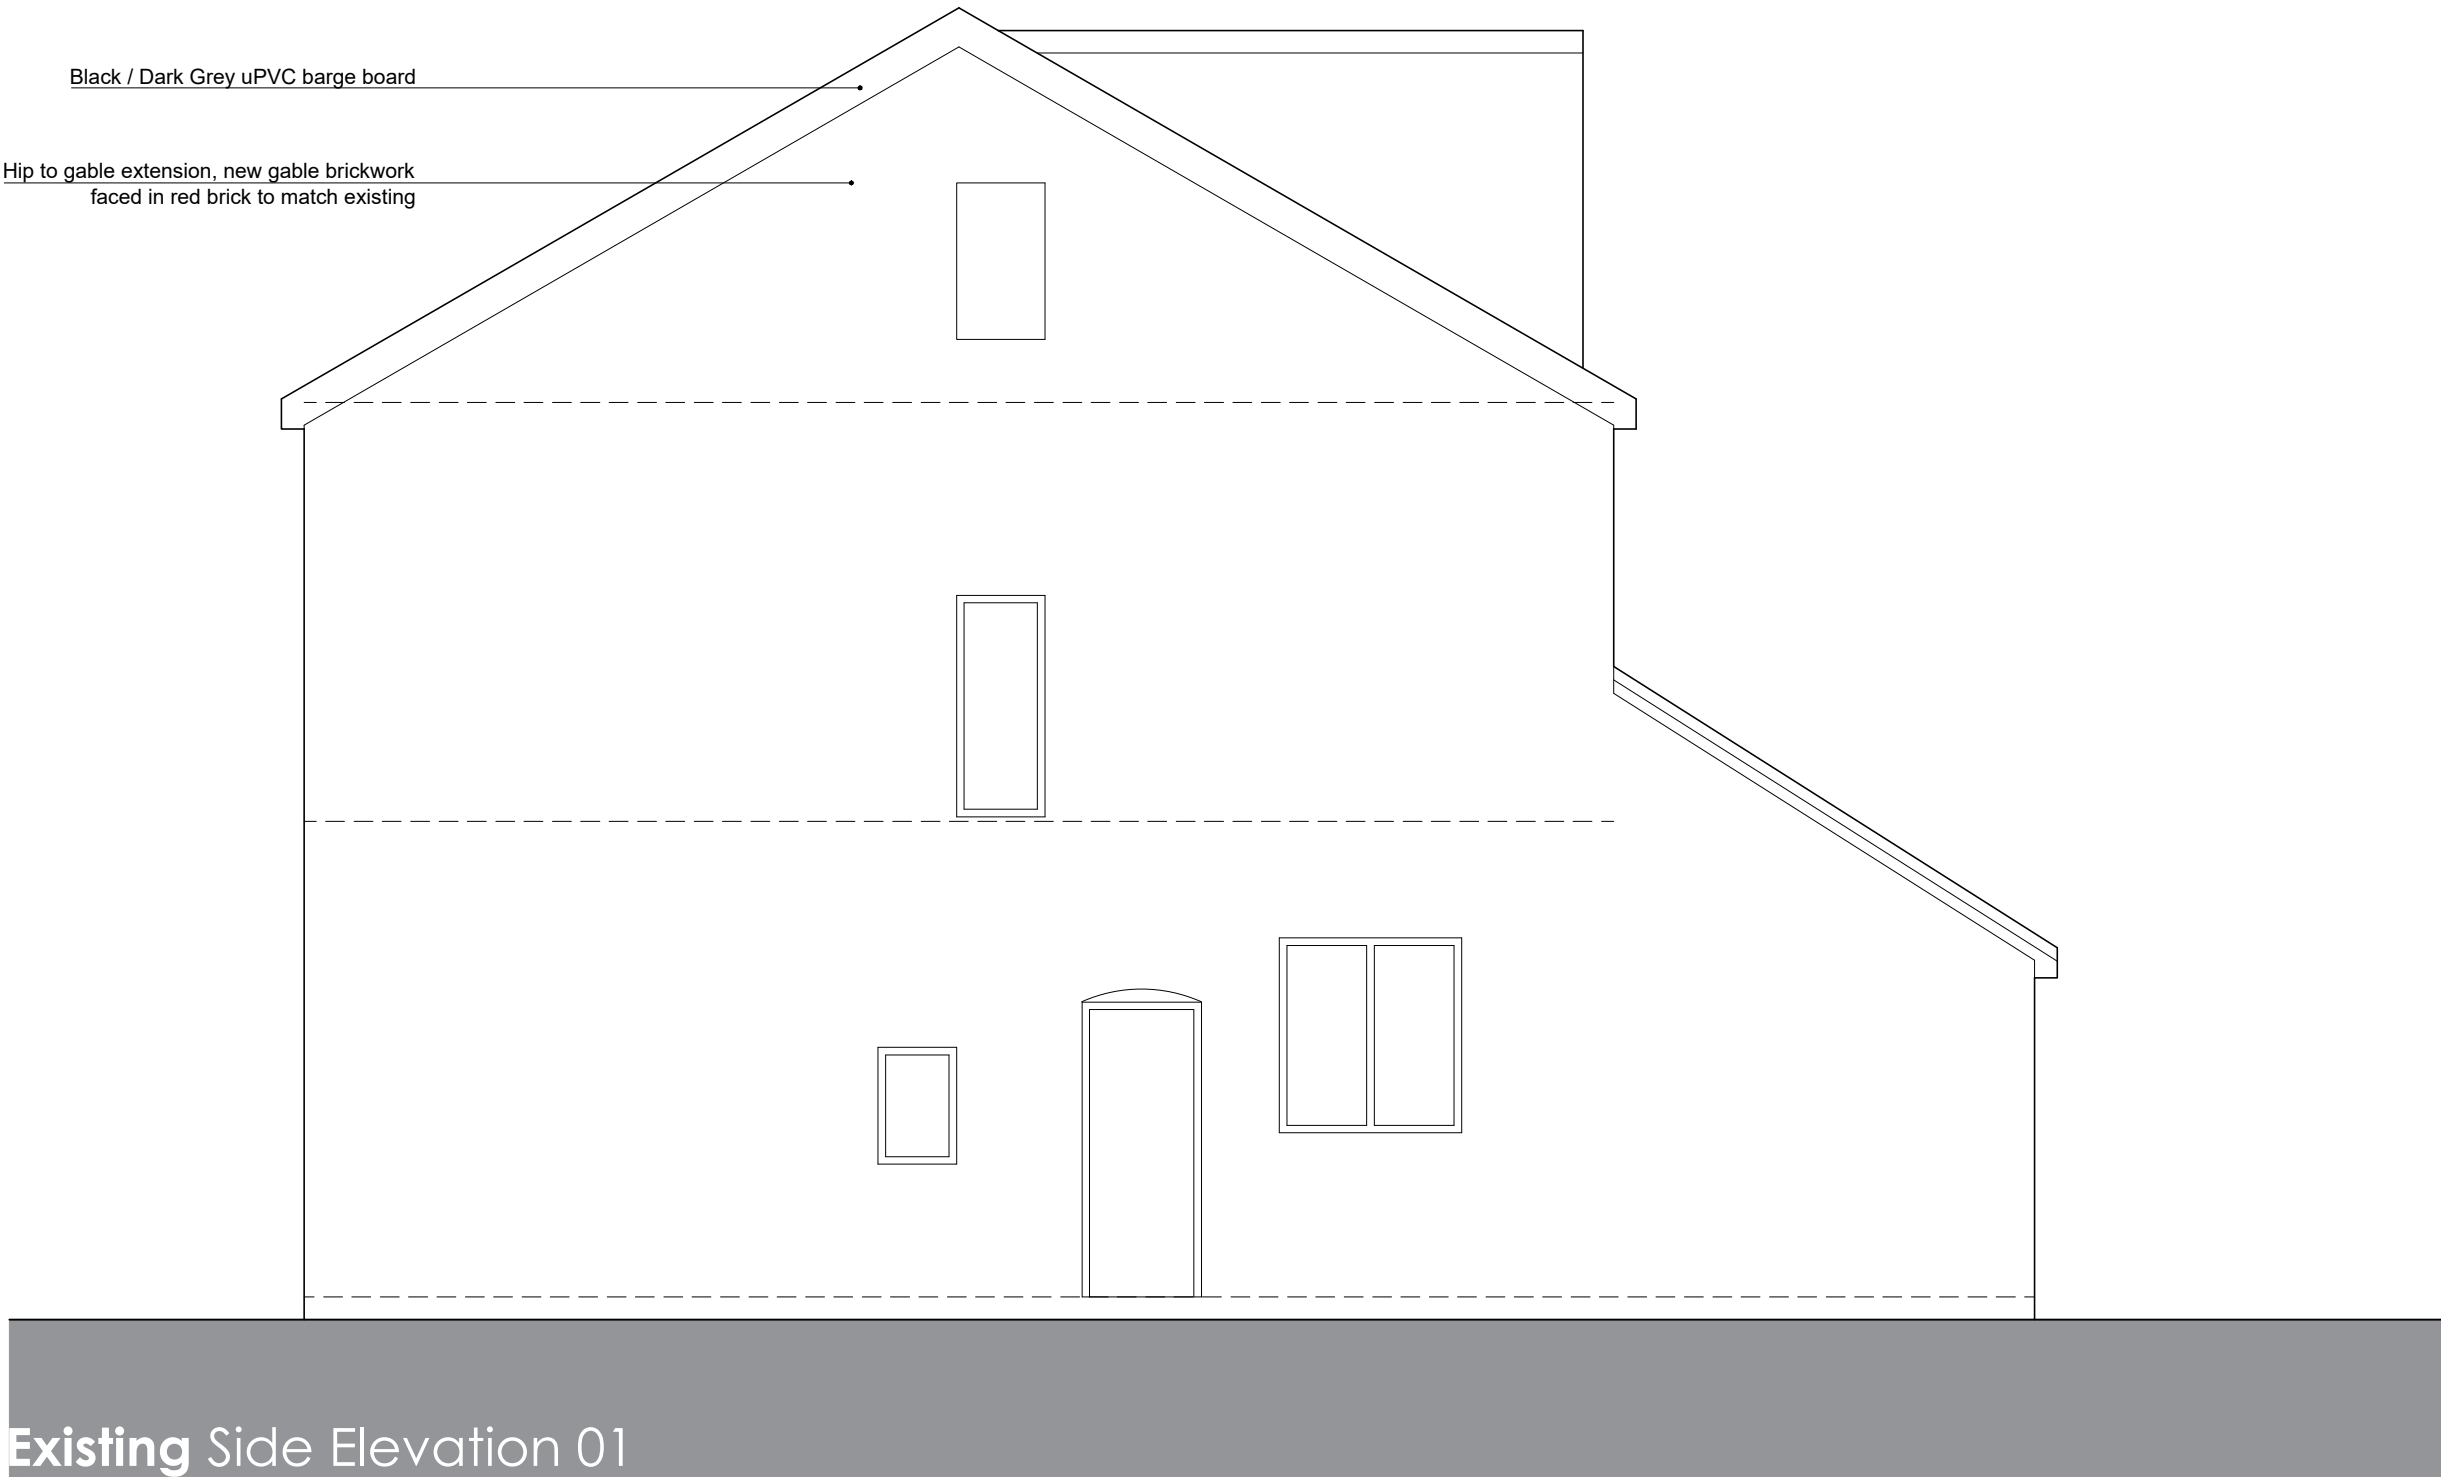

**SOLIDVOID ARCHITECTS**  
16 WOOLFENDEN WAY, WARDLE, ROCHDALE, OL12 9SS  
SOLIDVOID@OUTLOOK.COM

|                             |        |
|-----------------------------|--------|
| APPLICANT:                  |        |
| ANTHONY & KERRY DAVIES      |        |
| PROJECT:                    |        |
| 142 HOLLINS ROAD, MIDDLETON |        |
| DRAWING TITLE:              |        |
| EXISTING ELEVATIONS         |        |
| DATE:                       | SCALE: |
| SEPT 2022                   | 1:50   |
| DRAWING No:                 |        |
| 2168/P26                    |        |