


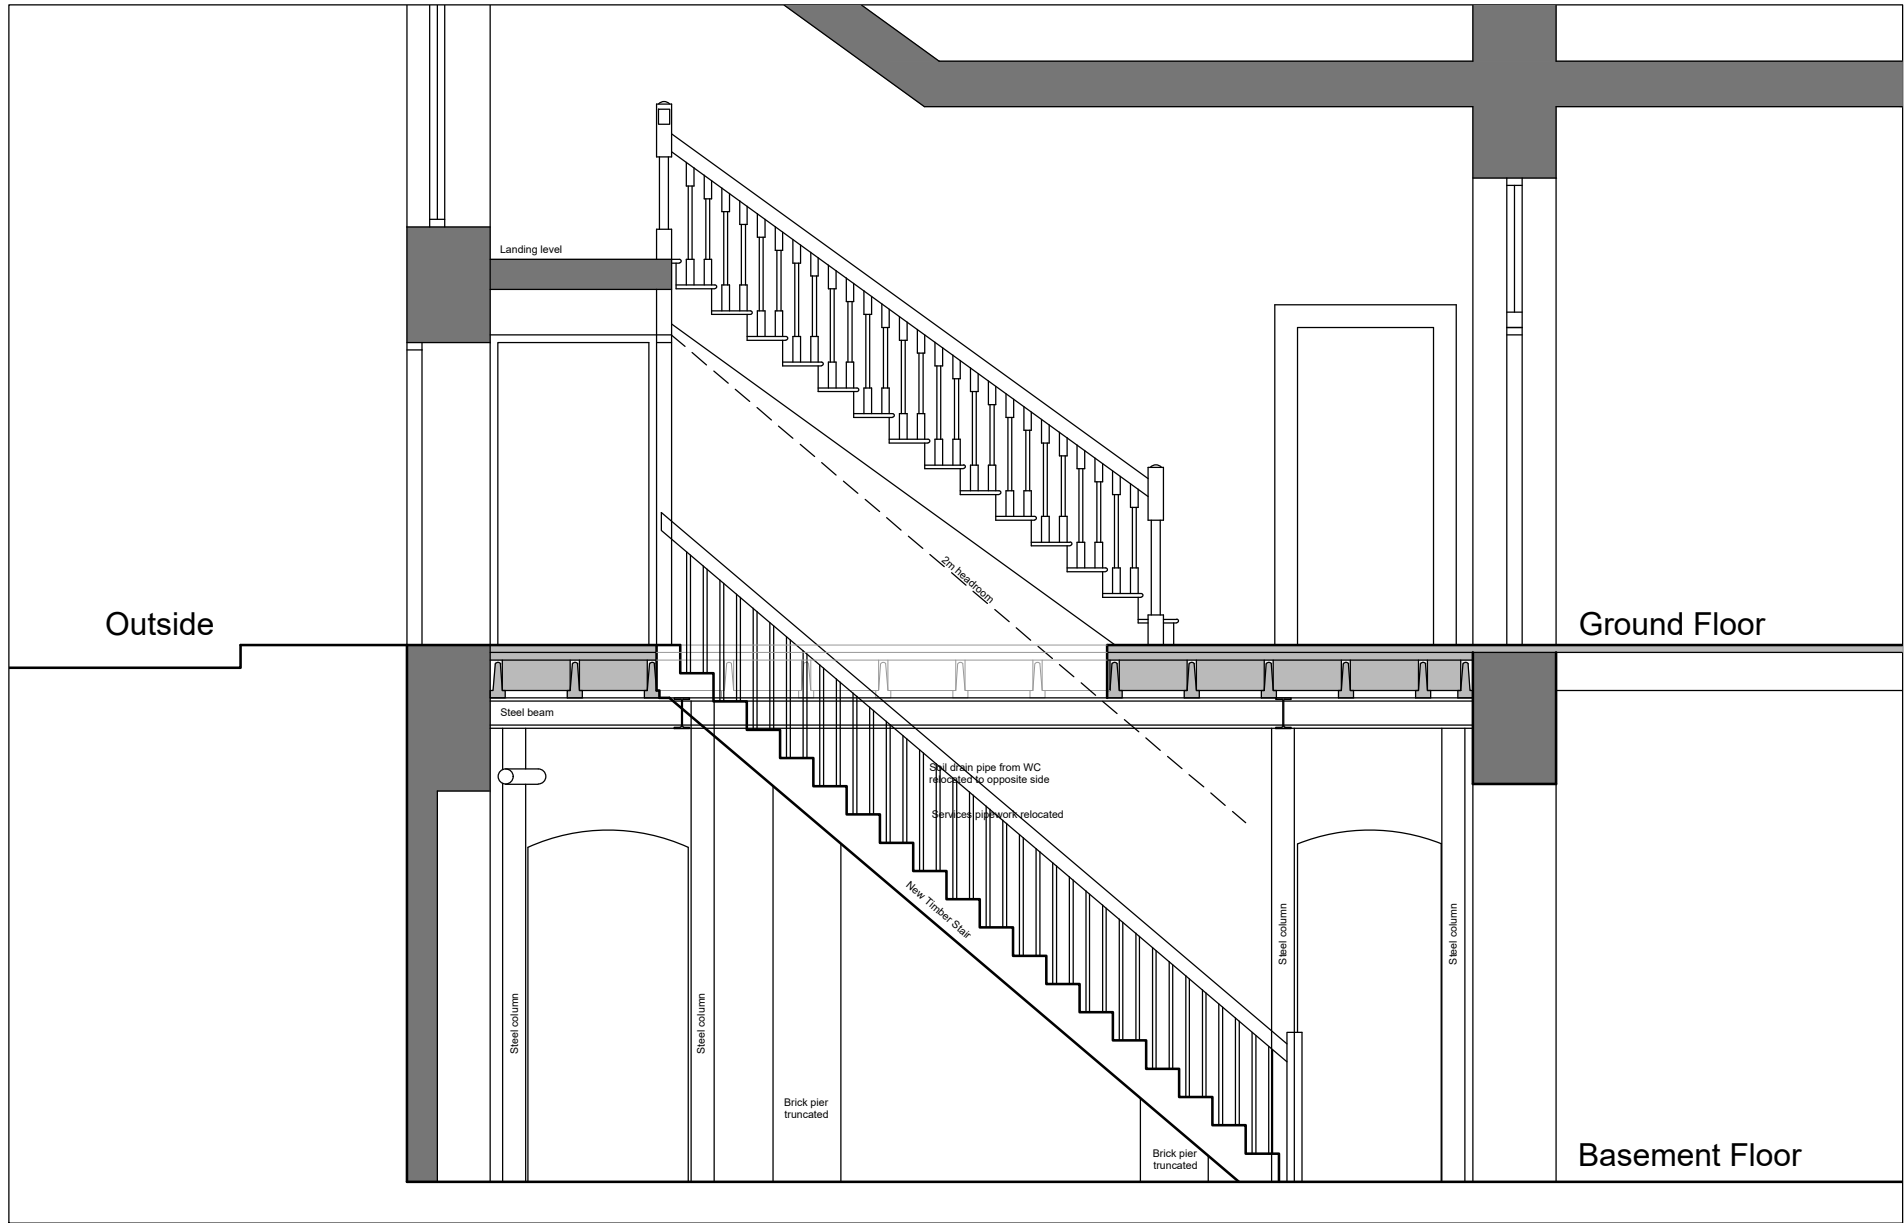

All steelwork and structural members locations and sizes are indicative only and are to be designed by the Structural Engineer.

Ian Bright Architects
Chartered Architects – Conservation Architects

Short House
1-5 Short Street
Macclesfield
SK11 6JY

RIBA 
Chartered Practice

t : 0161 818 2225
m: 0777 56 88825
w: www.ianbrightarchitects.com
e : ib@ianbrightarchitects.com

arb 
Architects Registration Board

job title
Alkrington Hall East

drawing title
Section BB
Proposed

scale
1:50

sheet print size
A3

date of this issue
09/03/2023

drawn by
ITB

rev
A

revisions record		
rev	date	details
A	09/03/23	Rescale drawing ITB



drawing purpose
Planning and Listed
Building Consent

drawing status
Submission

job no.
2529

drawing no.
1-2-41-1

rev
A

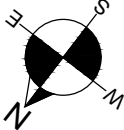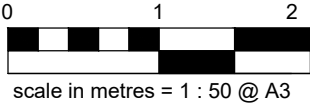

Do not scale from this drawing. Use figured dimensions only. This drawing must only be used for the purpose for which it is supplied. The copyright of this drawing remains with Ian Bright Architects Ltd and cannot be used by any other party for any purpose without prior written agreement.