
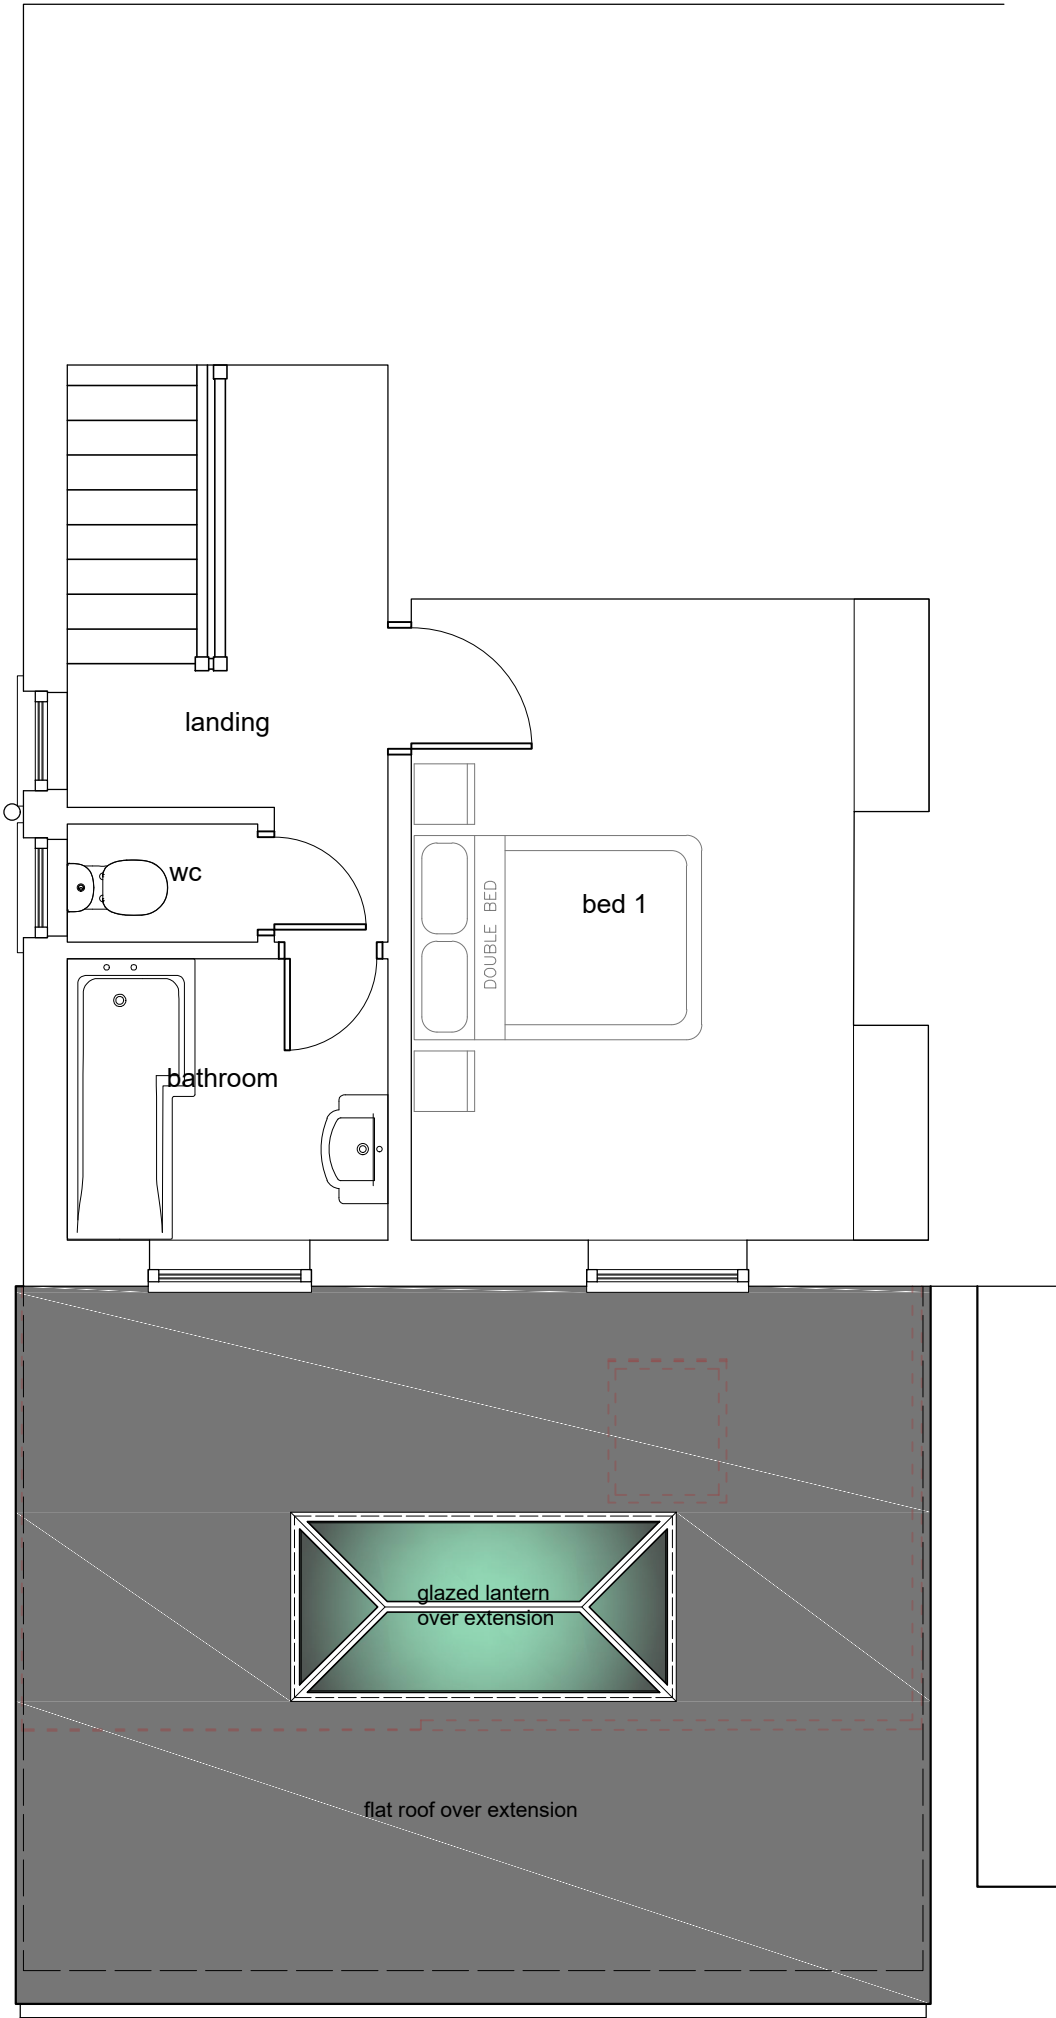


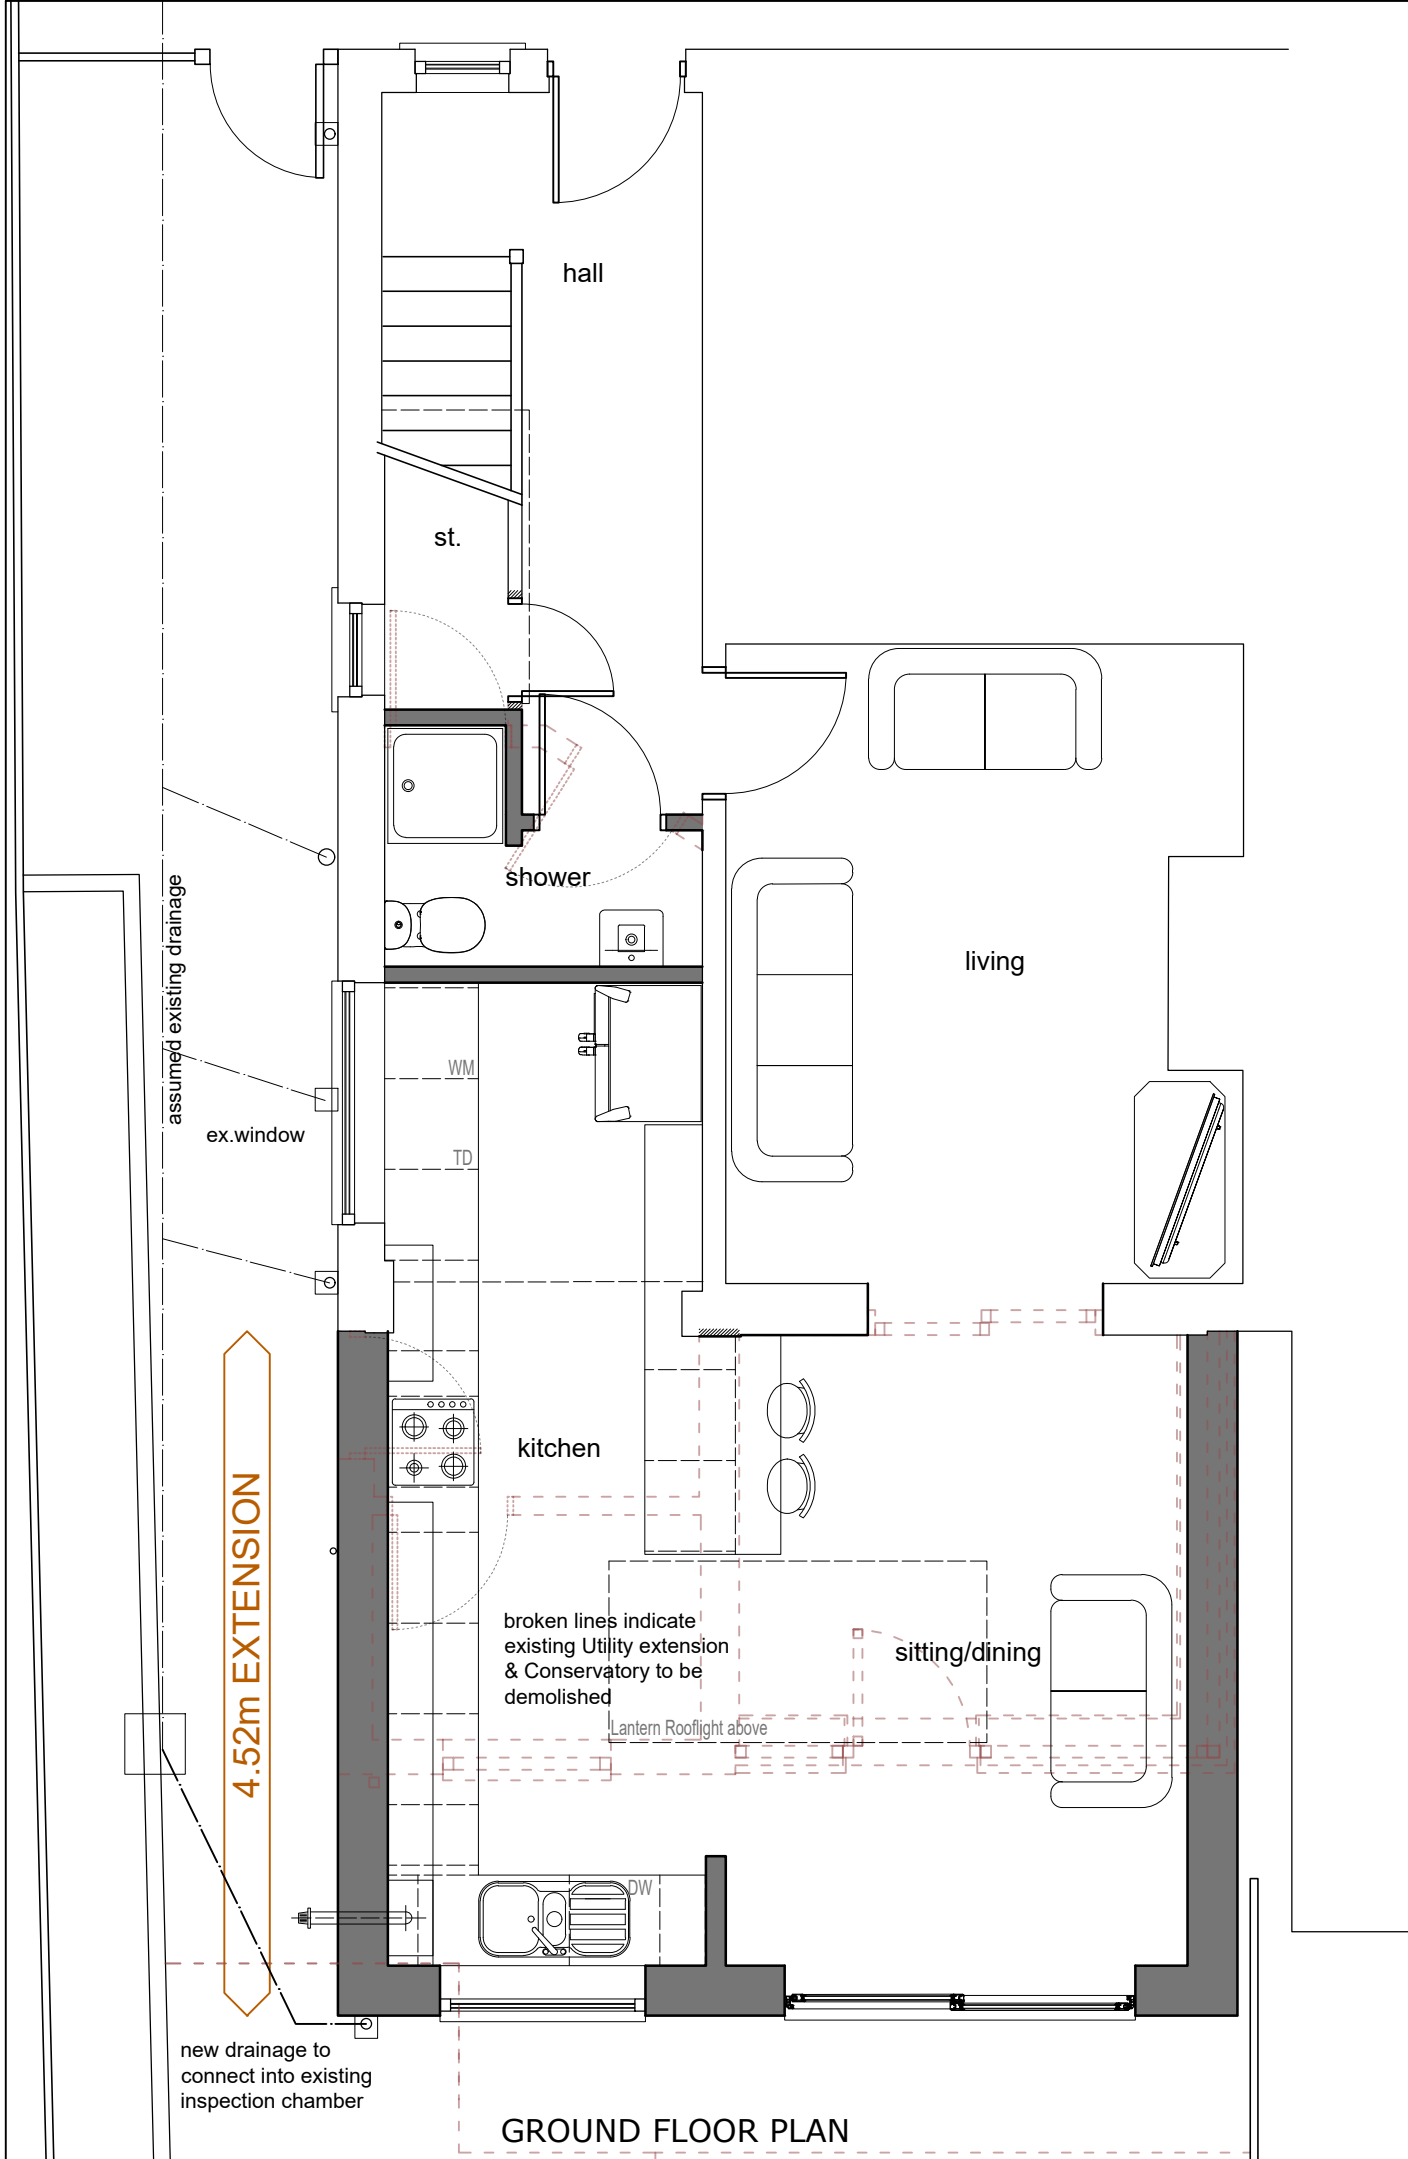

NOTES
- This drawing is copyright. No unauthorised copying of drawing without the express permission of the architect. - Do not scale from prints. Use figure dimensions only. - Contractors to check all dimensions on site prior to commencement of works. - This drawing is to be read in conjunction with all relevant consultants' and/or specialists' drawings/documents and any discrepancies or variations are to be notified to the architect before affected work commences.
REVISIONS
-

 abbey associates design limited	Lancashire Office: 18 Pickering Close Bury Lancashire BL8 1UE Tel: 079555 69385 Email: chris.shiels@aa-d.co.uk
Proposed rear extension + alterations: 30 Bagslate Moor Rd, Norden, Rochdale	
Mr & Mrs. Walker	
PROPOSED PLANS	
A2180-PS-PL01	
Scale 1:50 @ A3	
0 1 2 2.5m	