


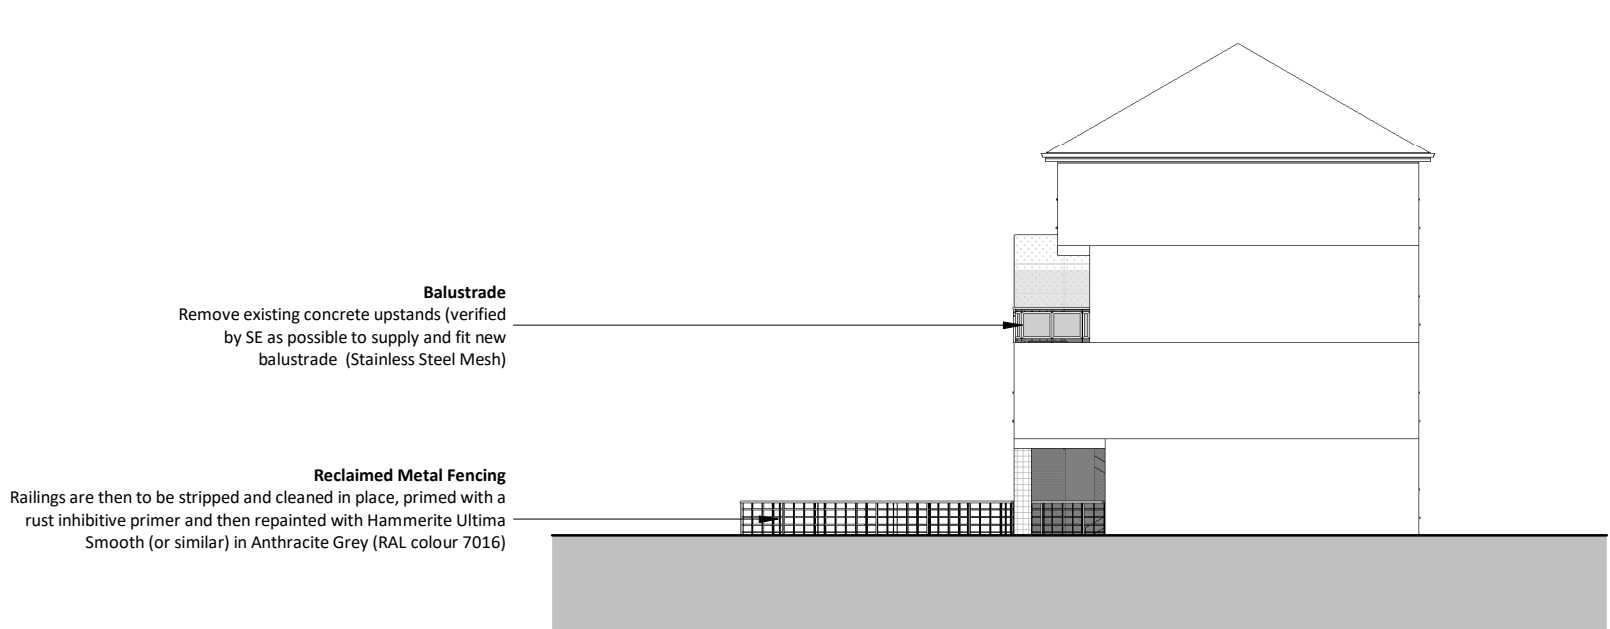


Stavordale - NE Elevation - As Proposed
1 : 200




Stavordale - NW Elevation - As Proposed
1 : 200




Stavordale - SW Elevation - As Proposed
1 : 200

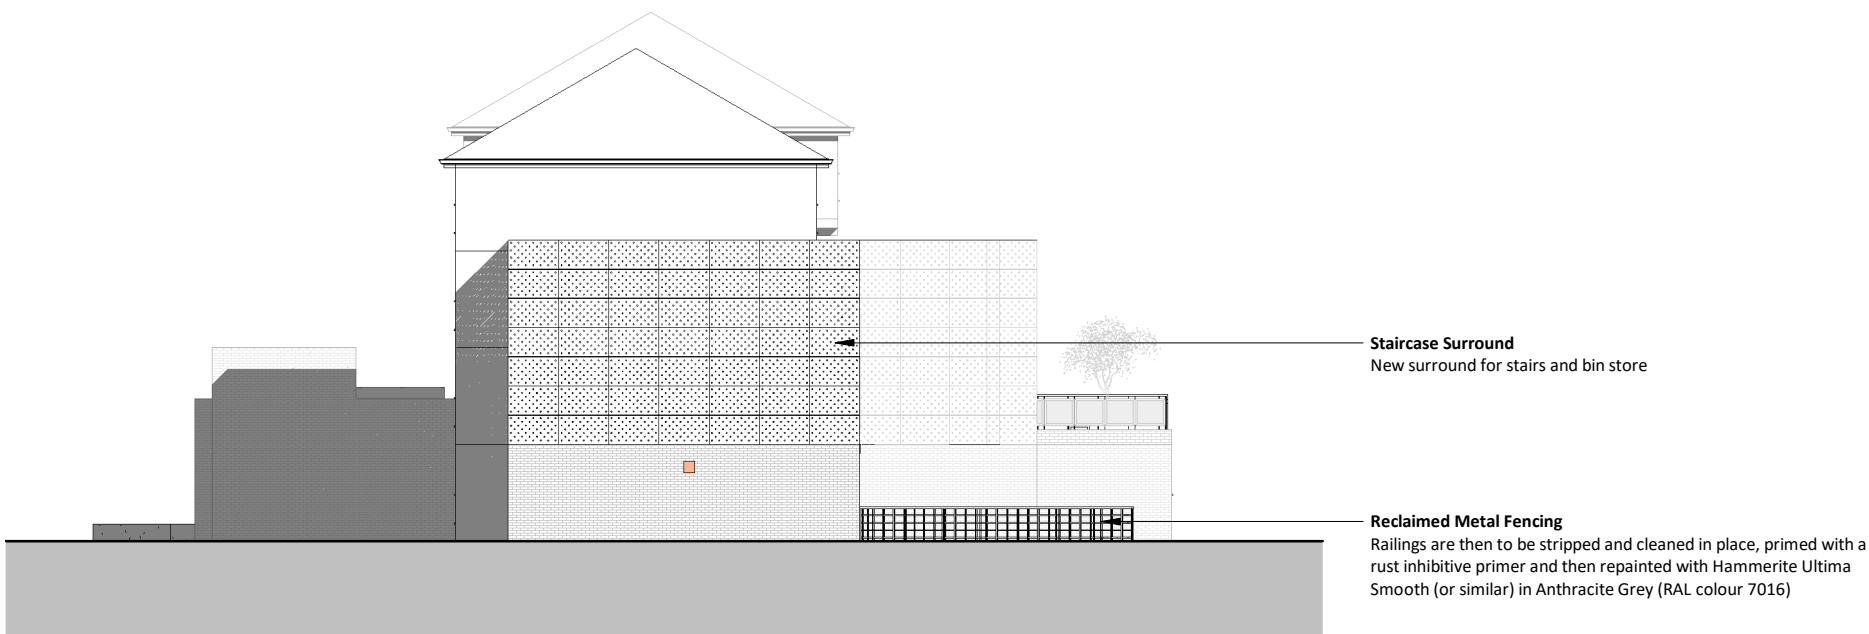

Stavordale - SE Elevation - As Proposed
1 : 200

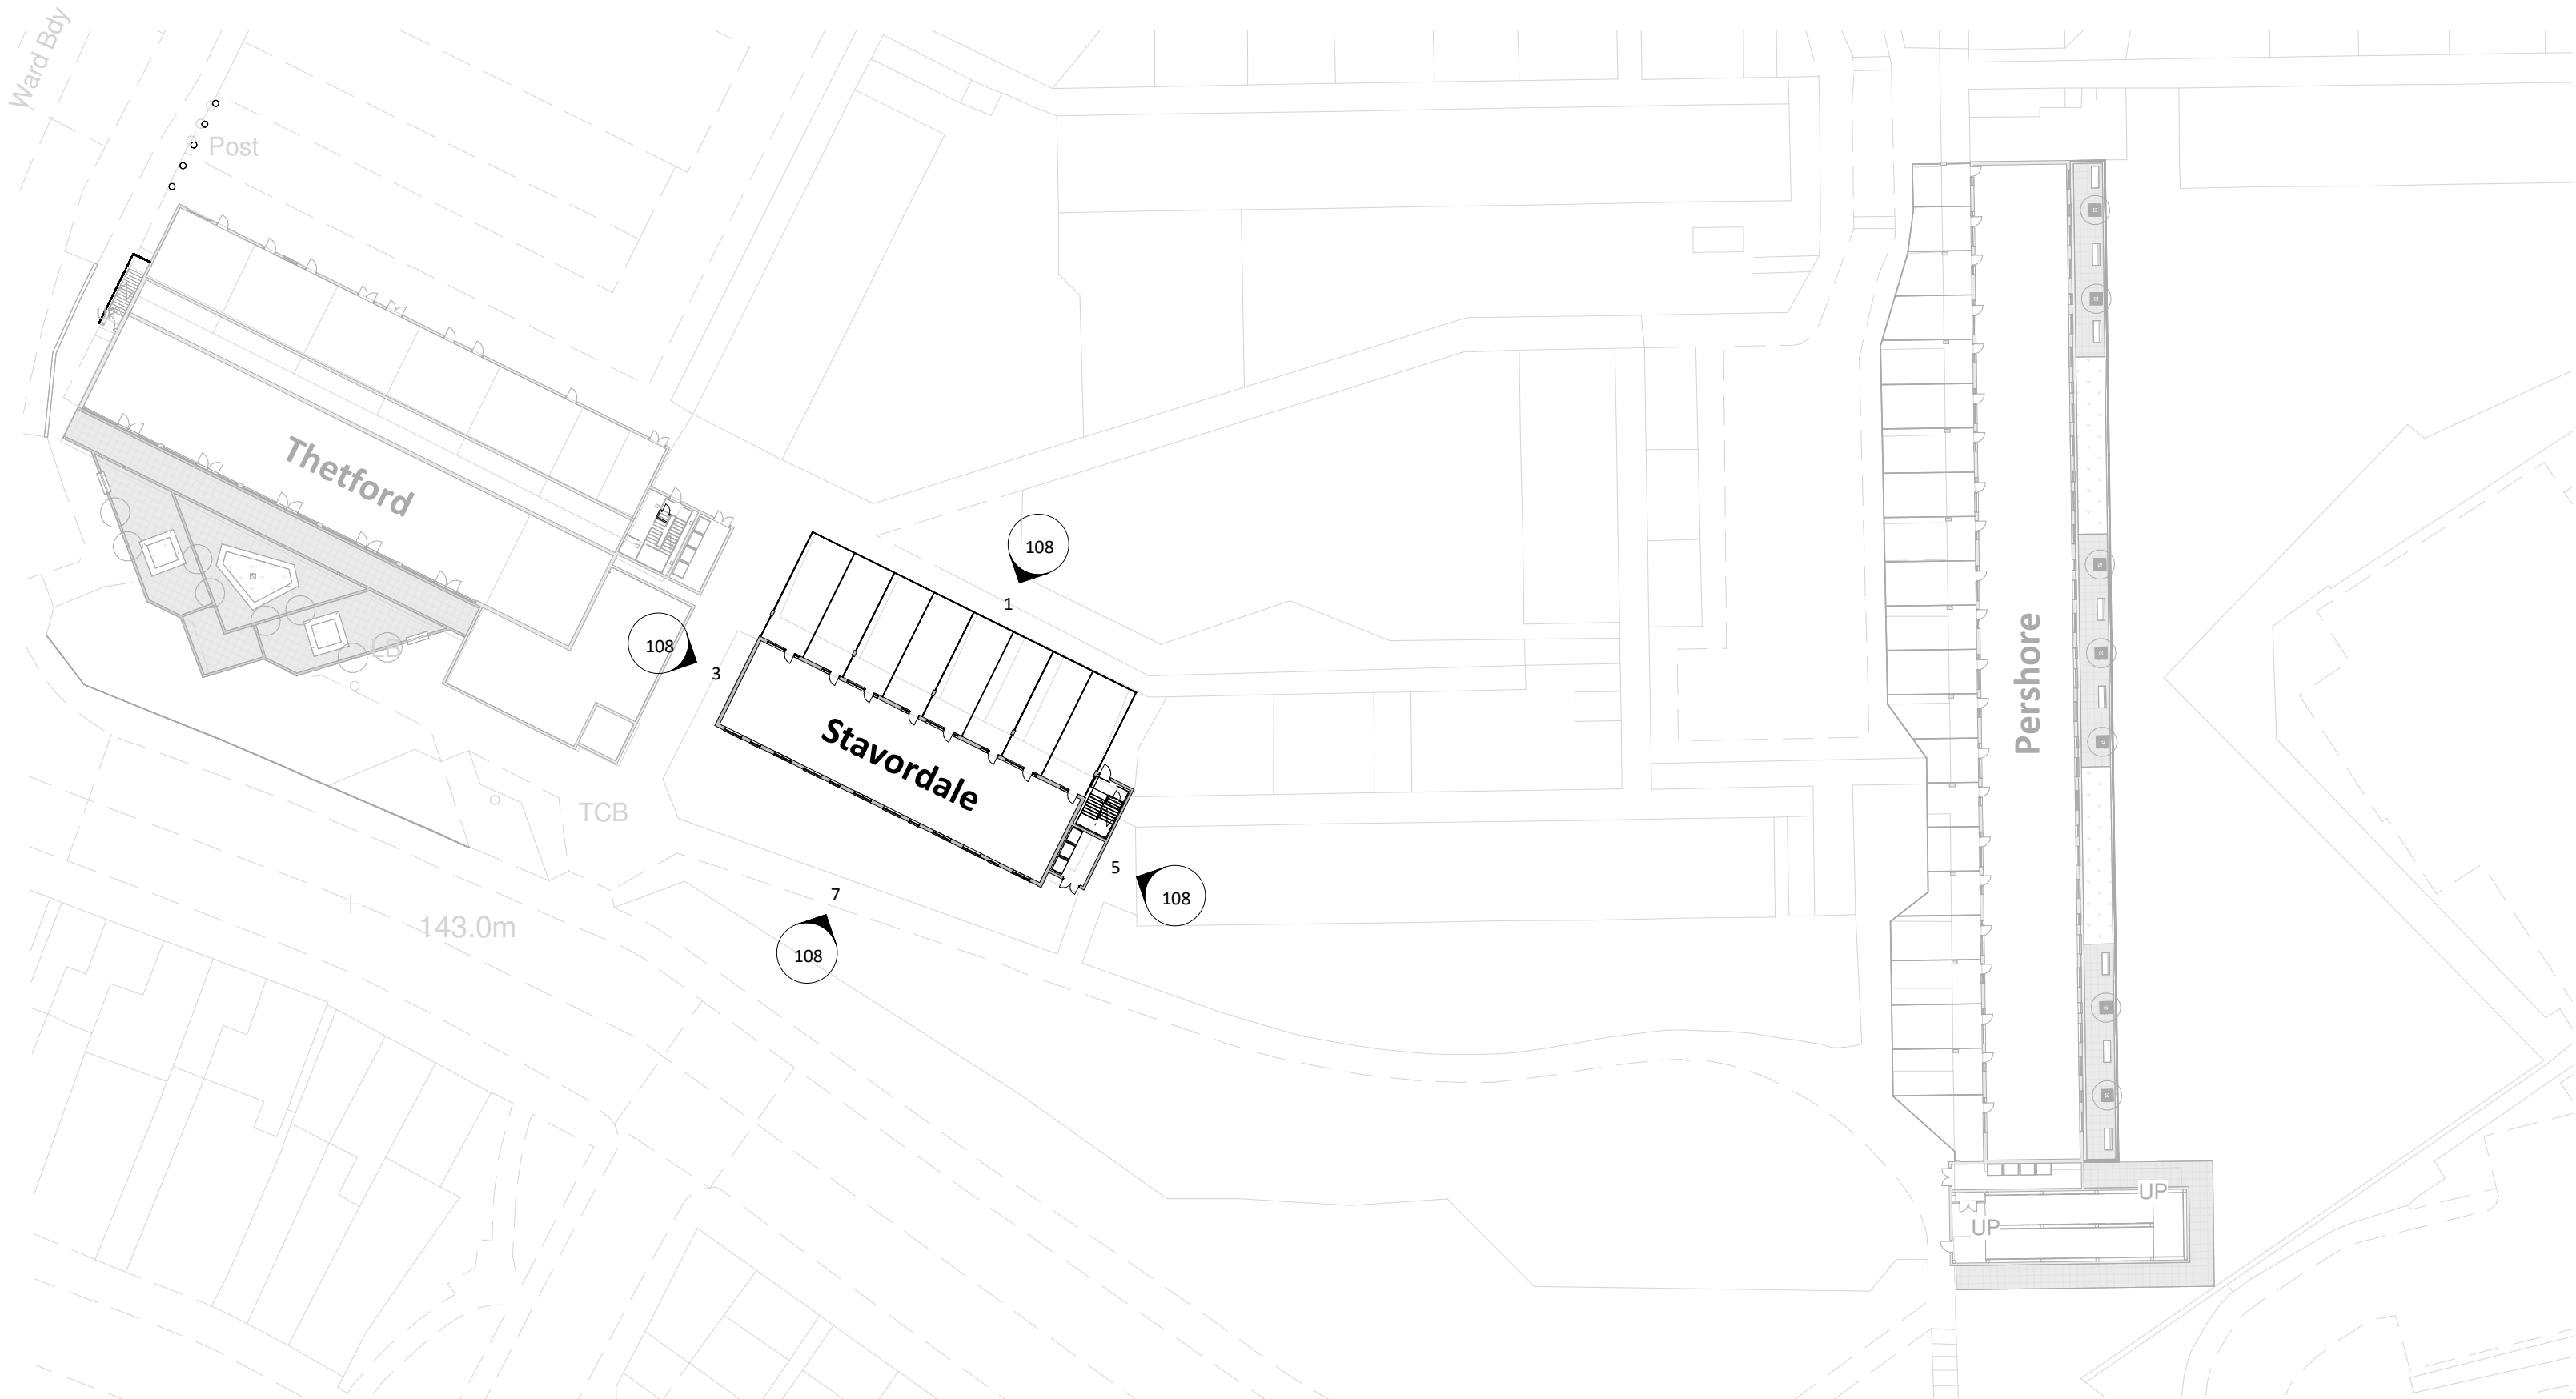

Location Plan - Stavordale
1 : 500

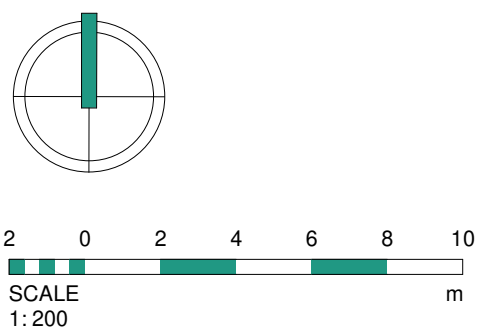

Rev	Date	Int	Description
-----	------	-----	-------------



CLIENT:

Rochdale Borough Housing

PROJECT:

LOWER FALINGE

DESCRIPTION:

Elevations as Proposed - Stavordale Ph4

PURPOSE OF ISSUE:

Planning

DRAWN BY: CHECKED DATE: SCALE @ A1:

AP VS 30/06/23 As indicated

JOB NO: STATUS CODE: DRAWING NO: REV

3749 S2 108

FILE IDENTIFIER:

LF-BTP-00-E-DR-A-3749_108

Elizabeth House 486 Didsbury Road Heaton Mersey Stockport SK4 3BS
0161 443 1221 info@bernardtaylor.co.uk www.btparchitects.co.uk