




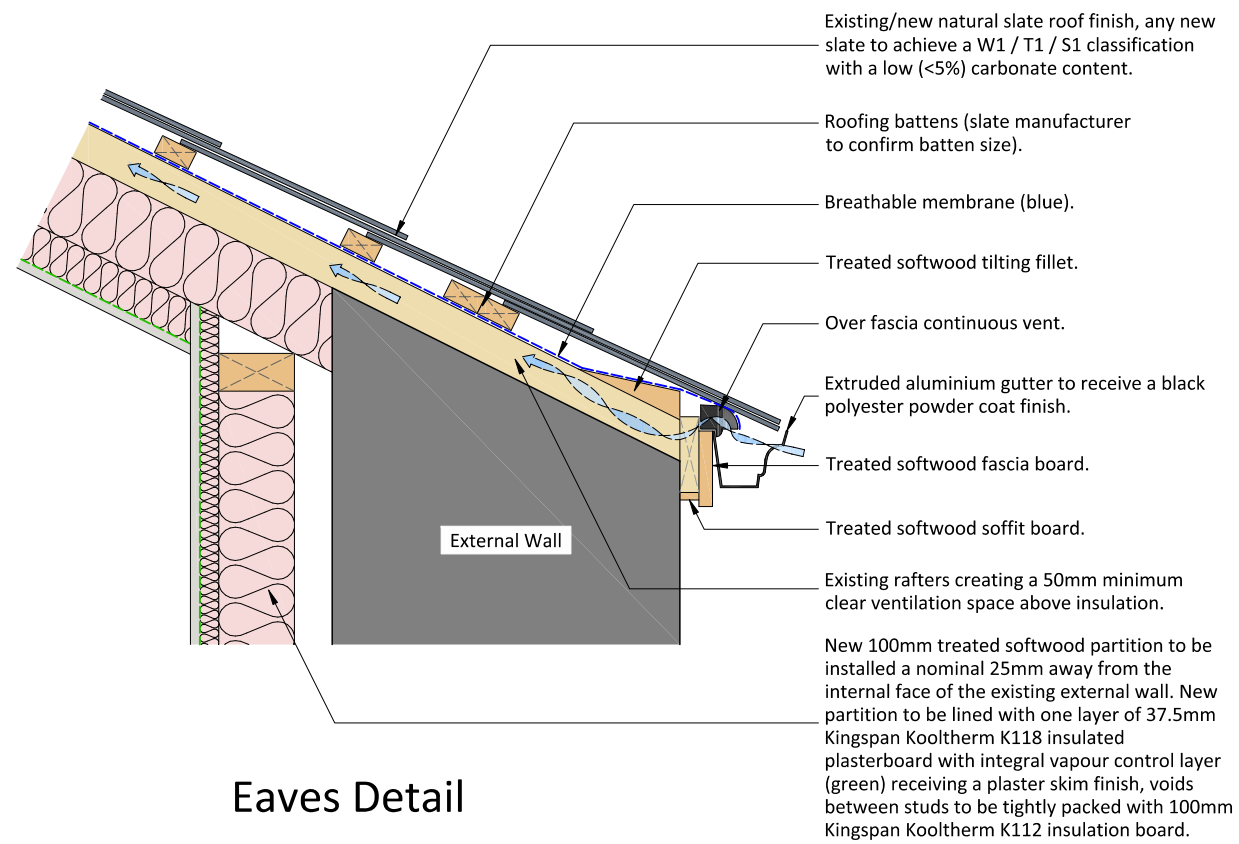

Eaves Detail

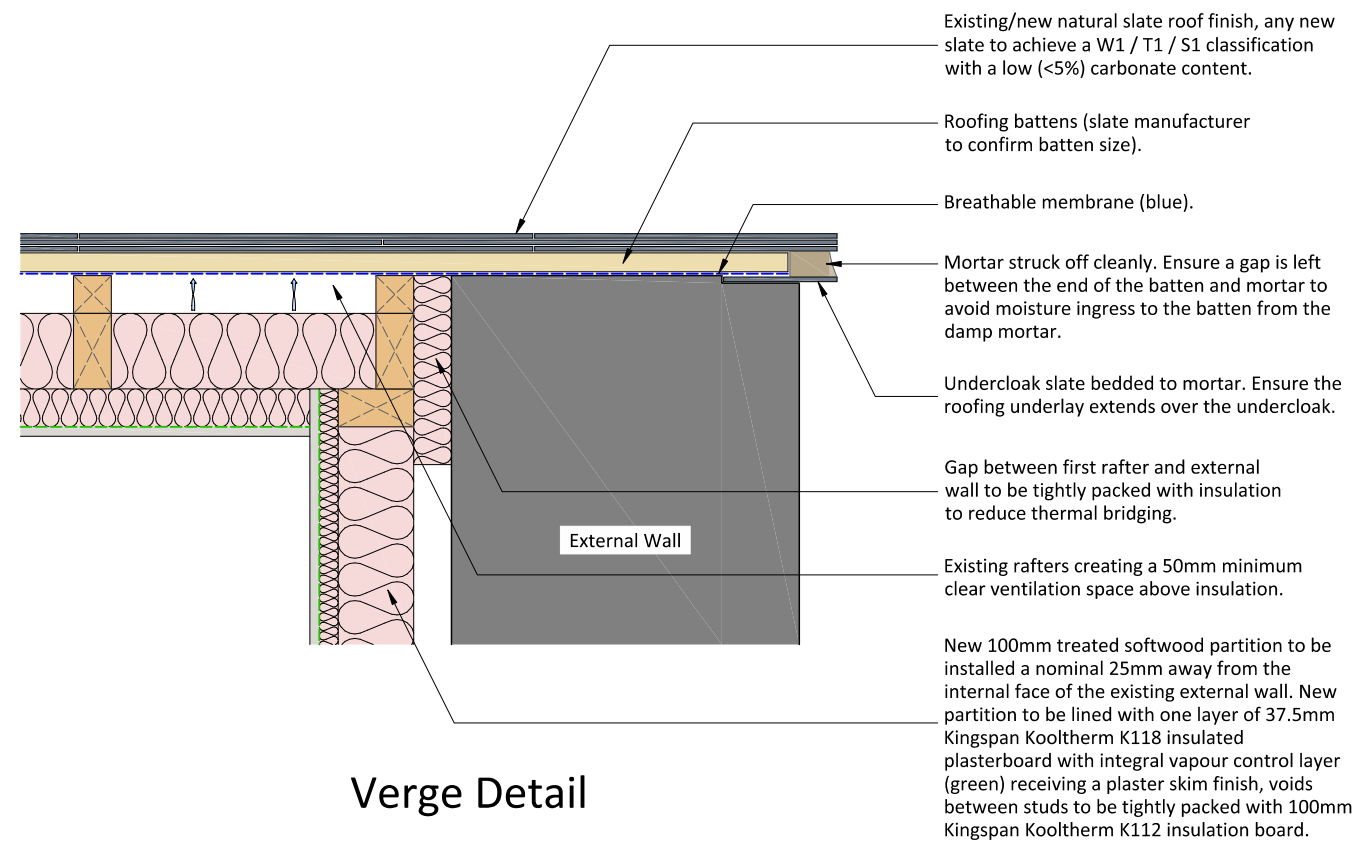

Verge Detail

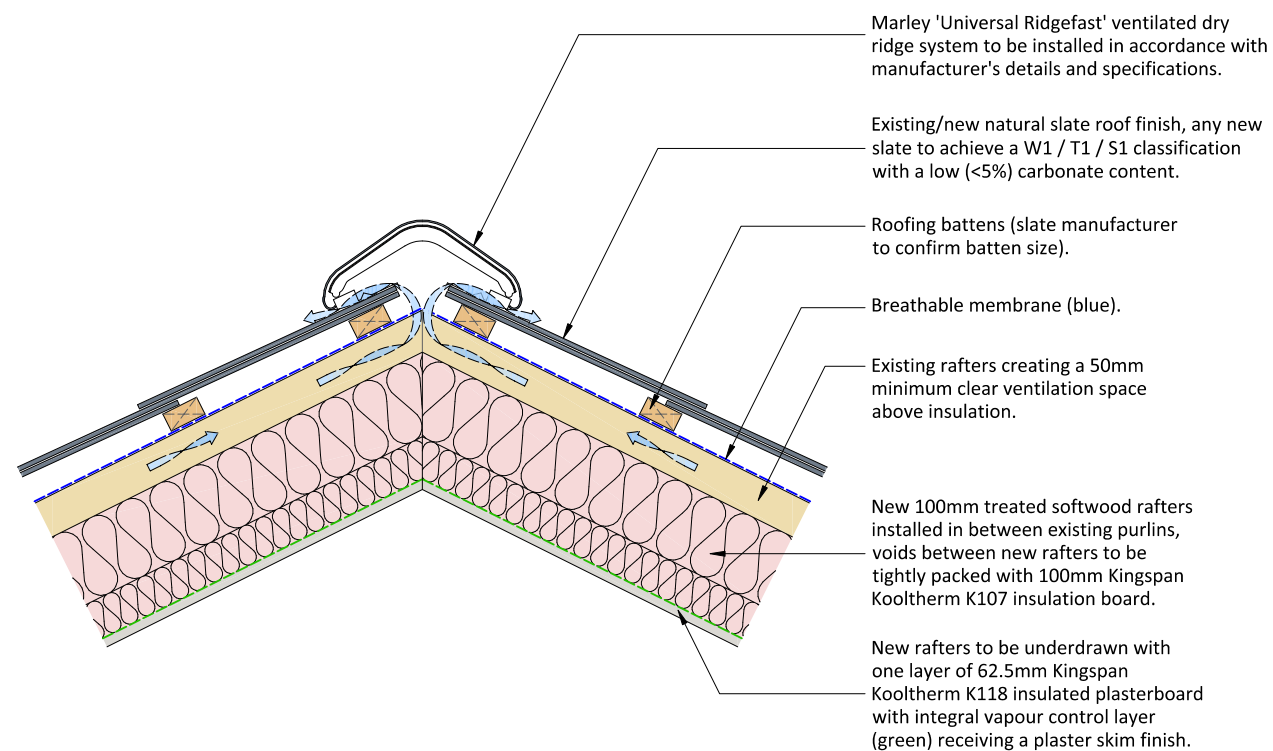

Ridge Detail

A	06/10/2023	Ridge Detail amended to incorporate reference to manufacturer following RBC comments 18/09/2023.	DB	MB
REV	DATE	AMENDMENT	BY	CHKD

HNA architects
Architecture | Planning | Design

PROJECT:	Tame Barn Farm, Newhey, Rochdale			
CLIENT:	Mr Phil Wiseman			
DRAWING:	Barn and House Ridge, Verge and Eaves Details			
DRAWN BY:	DB	CHECKED BY:	MB	CREATED: 14/07/2023 SCALE: 1:10 @ A3
STATUS:	Technical Design/DoC		DRAWING No: 1357/C-401	REVISION: A

DO NOT SCALE.
COPYRIGHT REMAINS WITH HNA ARCHITECTS Ltd.

TEMPLE WORKS, TEMPLE STREET, OLDHAM, OL1 3NJ
TEL: 0161 688 1820
E-MAIL: info@hna-architects.co.uk

RIBA 
Chartered Practice