


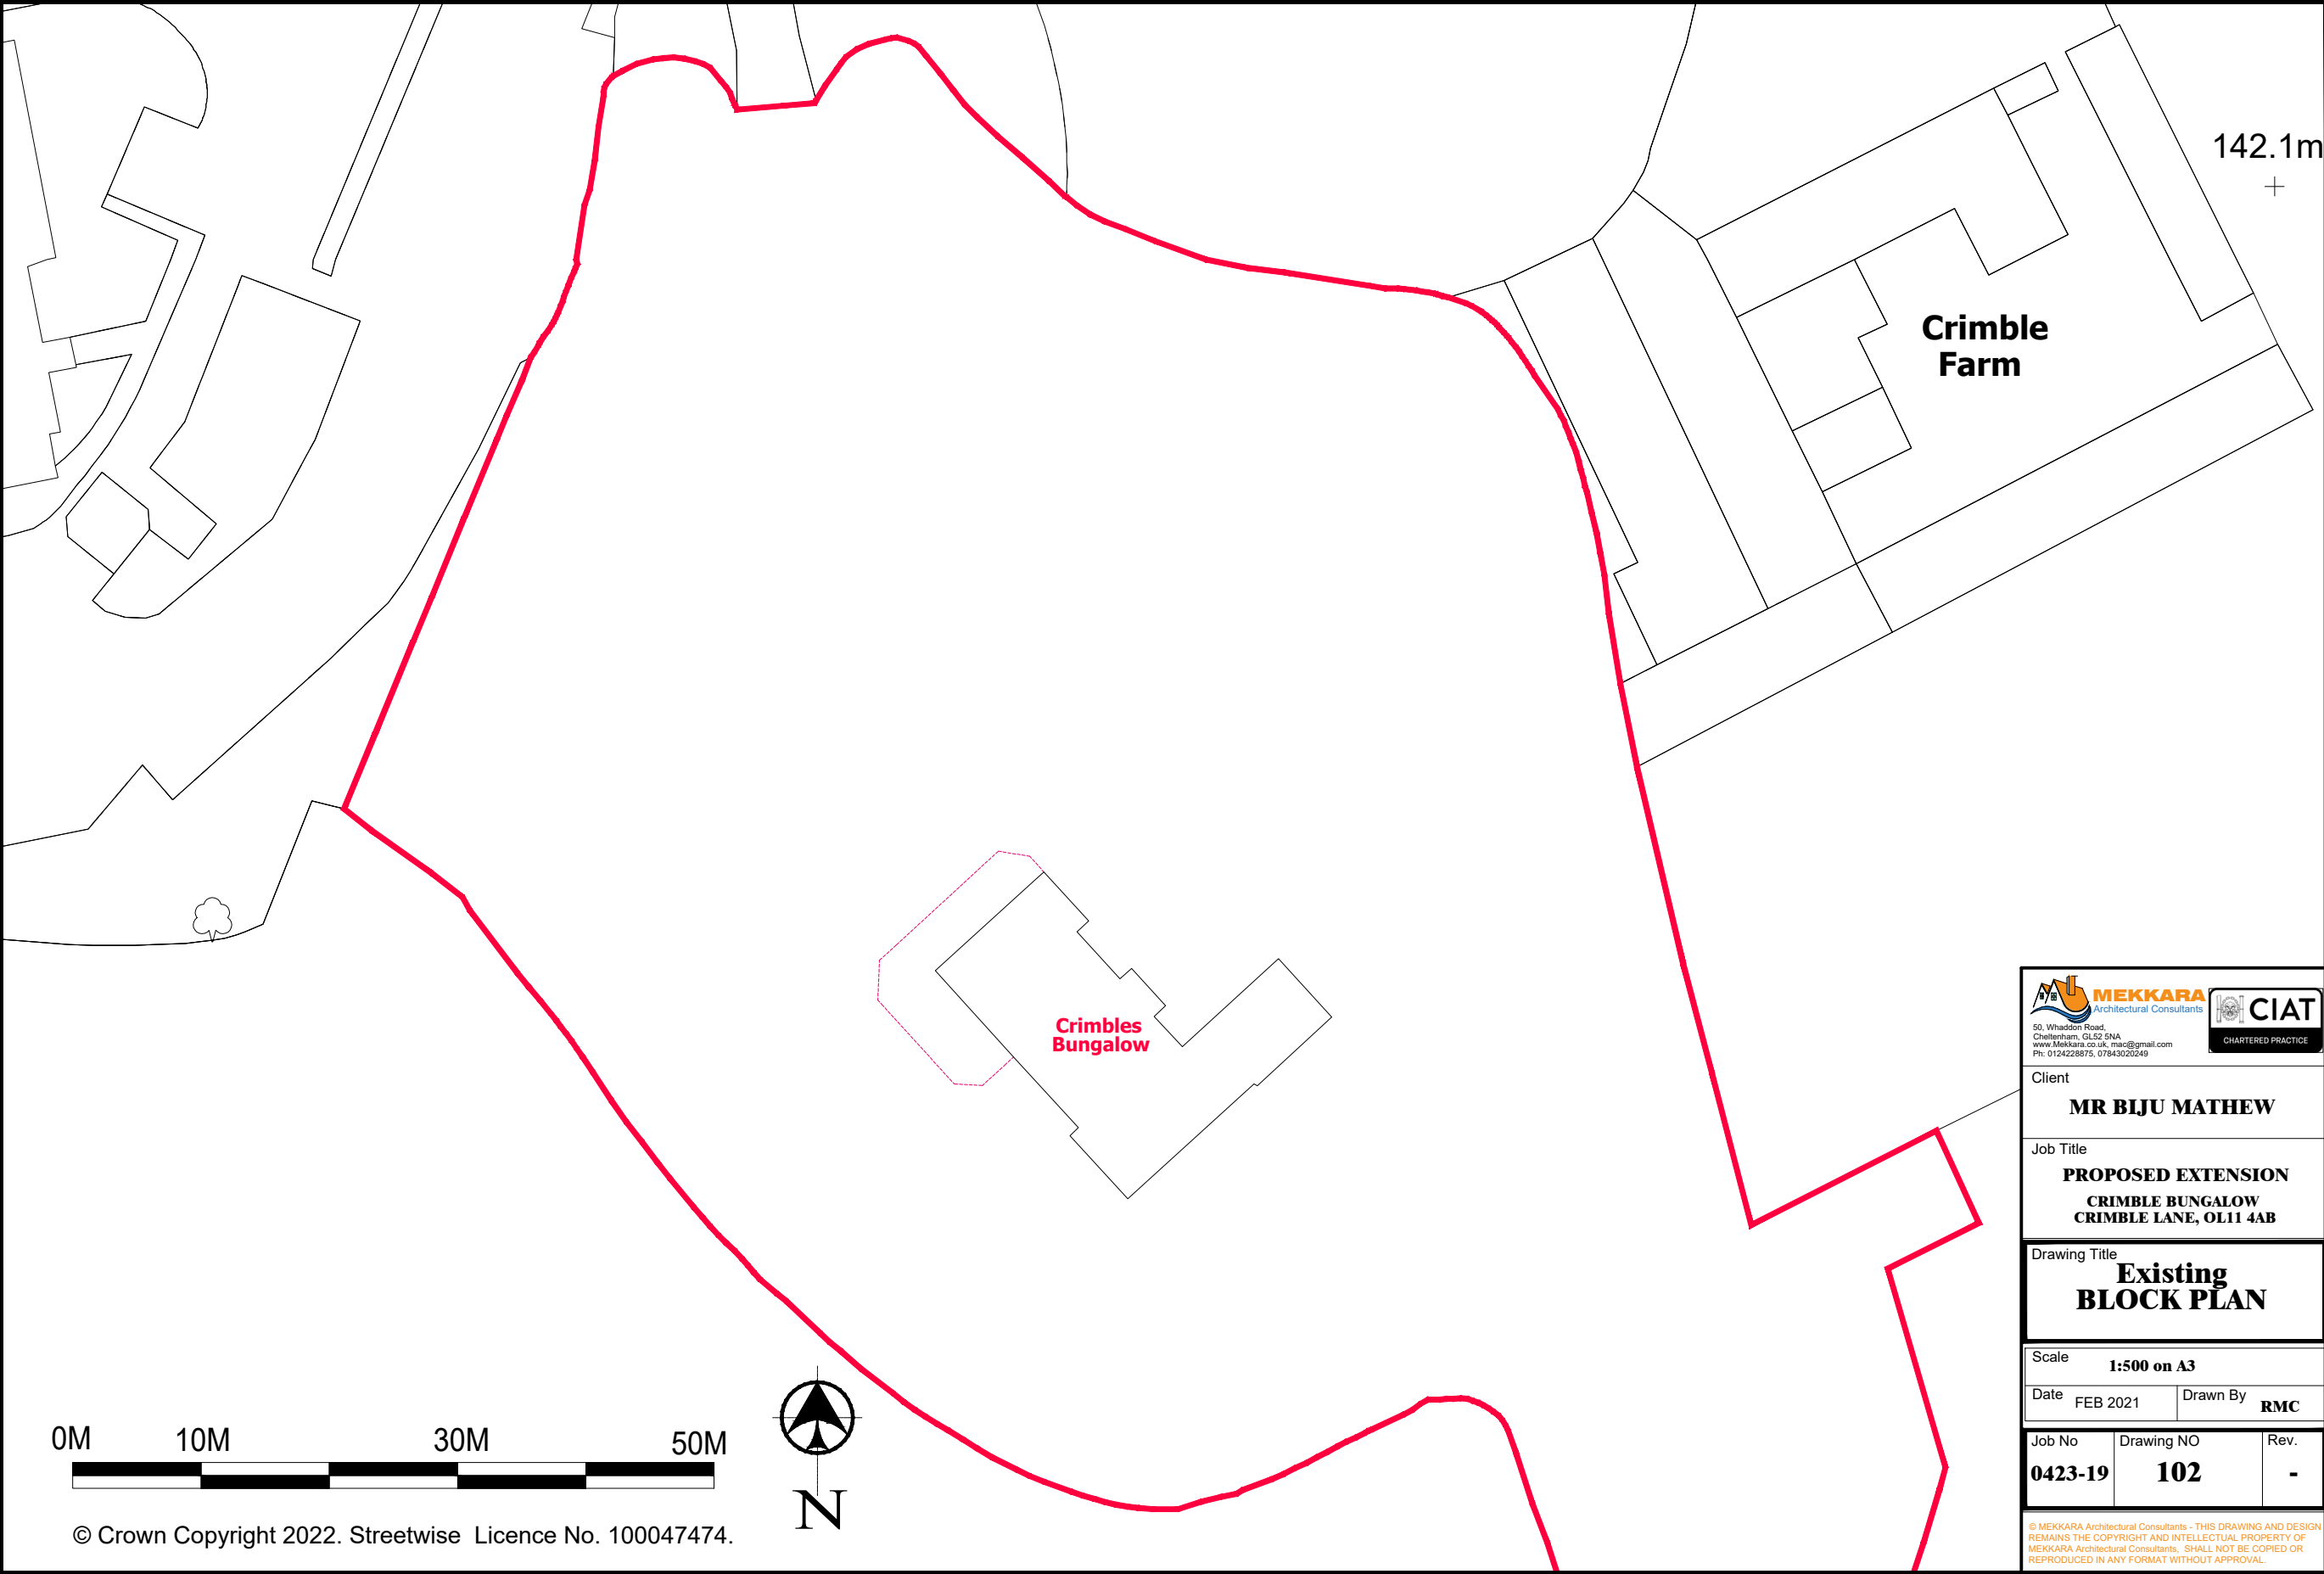



50, Whaddon Road,
Cheltenham, GL52 5NA
www.mekcara.co.uk, mac@gmail.com
Ph: 0124228875, 07843020249

CHARTERED PRACTICE

Client		
MR BIJU MATHEW		
Job Title		
PROPOSED EXTENSION CRIMBLE BUNGALOW CRIMBLE LANE, OL11 4AB		
Drawing Title		
Existing BLOCK PLAN		
Scale		
1:500 on A3		
Date	Drawn By	
FEB 2021	RMC	
Job No	Drawing NO	Rev.
0423-19	102	-

© MEKKARA Architectural Consultants - THIS DRAWING AND DESIGN
REMAINS THE COPYRIGHT AND INTELLECTUAL PROPERTY OF
MEKKARA Architectural Consultants. SHALL NOT BE COPIED OR
REPRODUCED IN ANY FORMAT WITHOUT APPROVAL.



© Crown Copyright 2022. Streetwise Licence No. 100047474.