




GALLERY 01 ELEVATION A

GALLERY 01 ELEVATION B

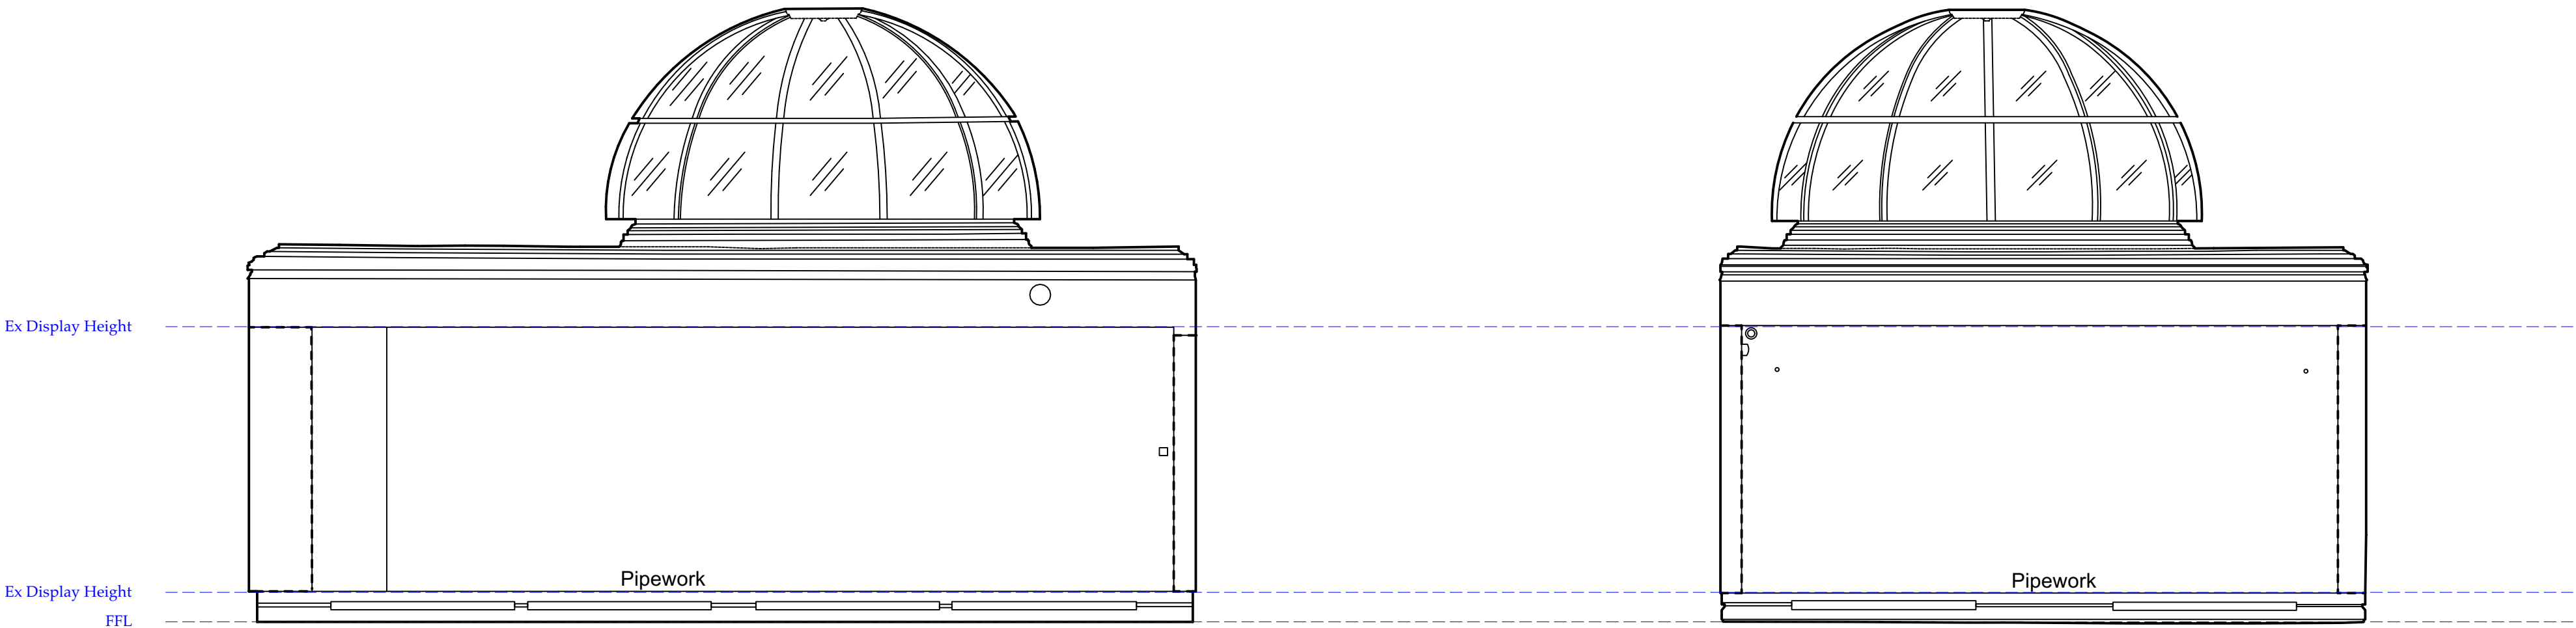

GALLERY 01 ELEVATION C

GALLERY 01 ELEVATION D

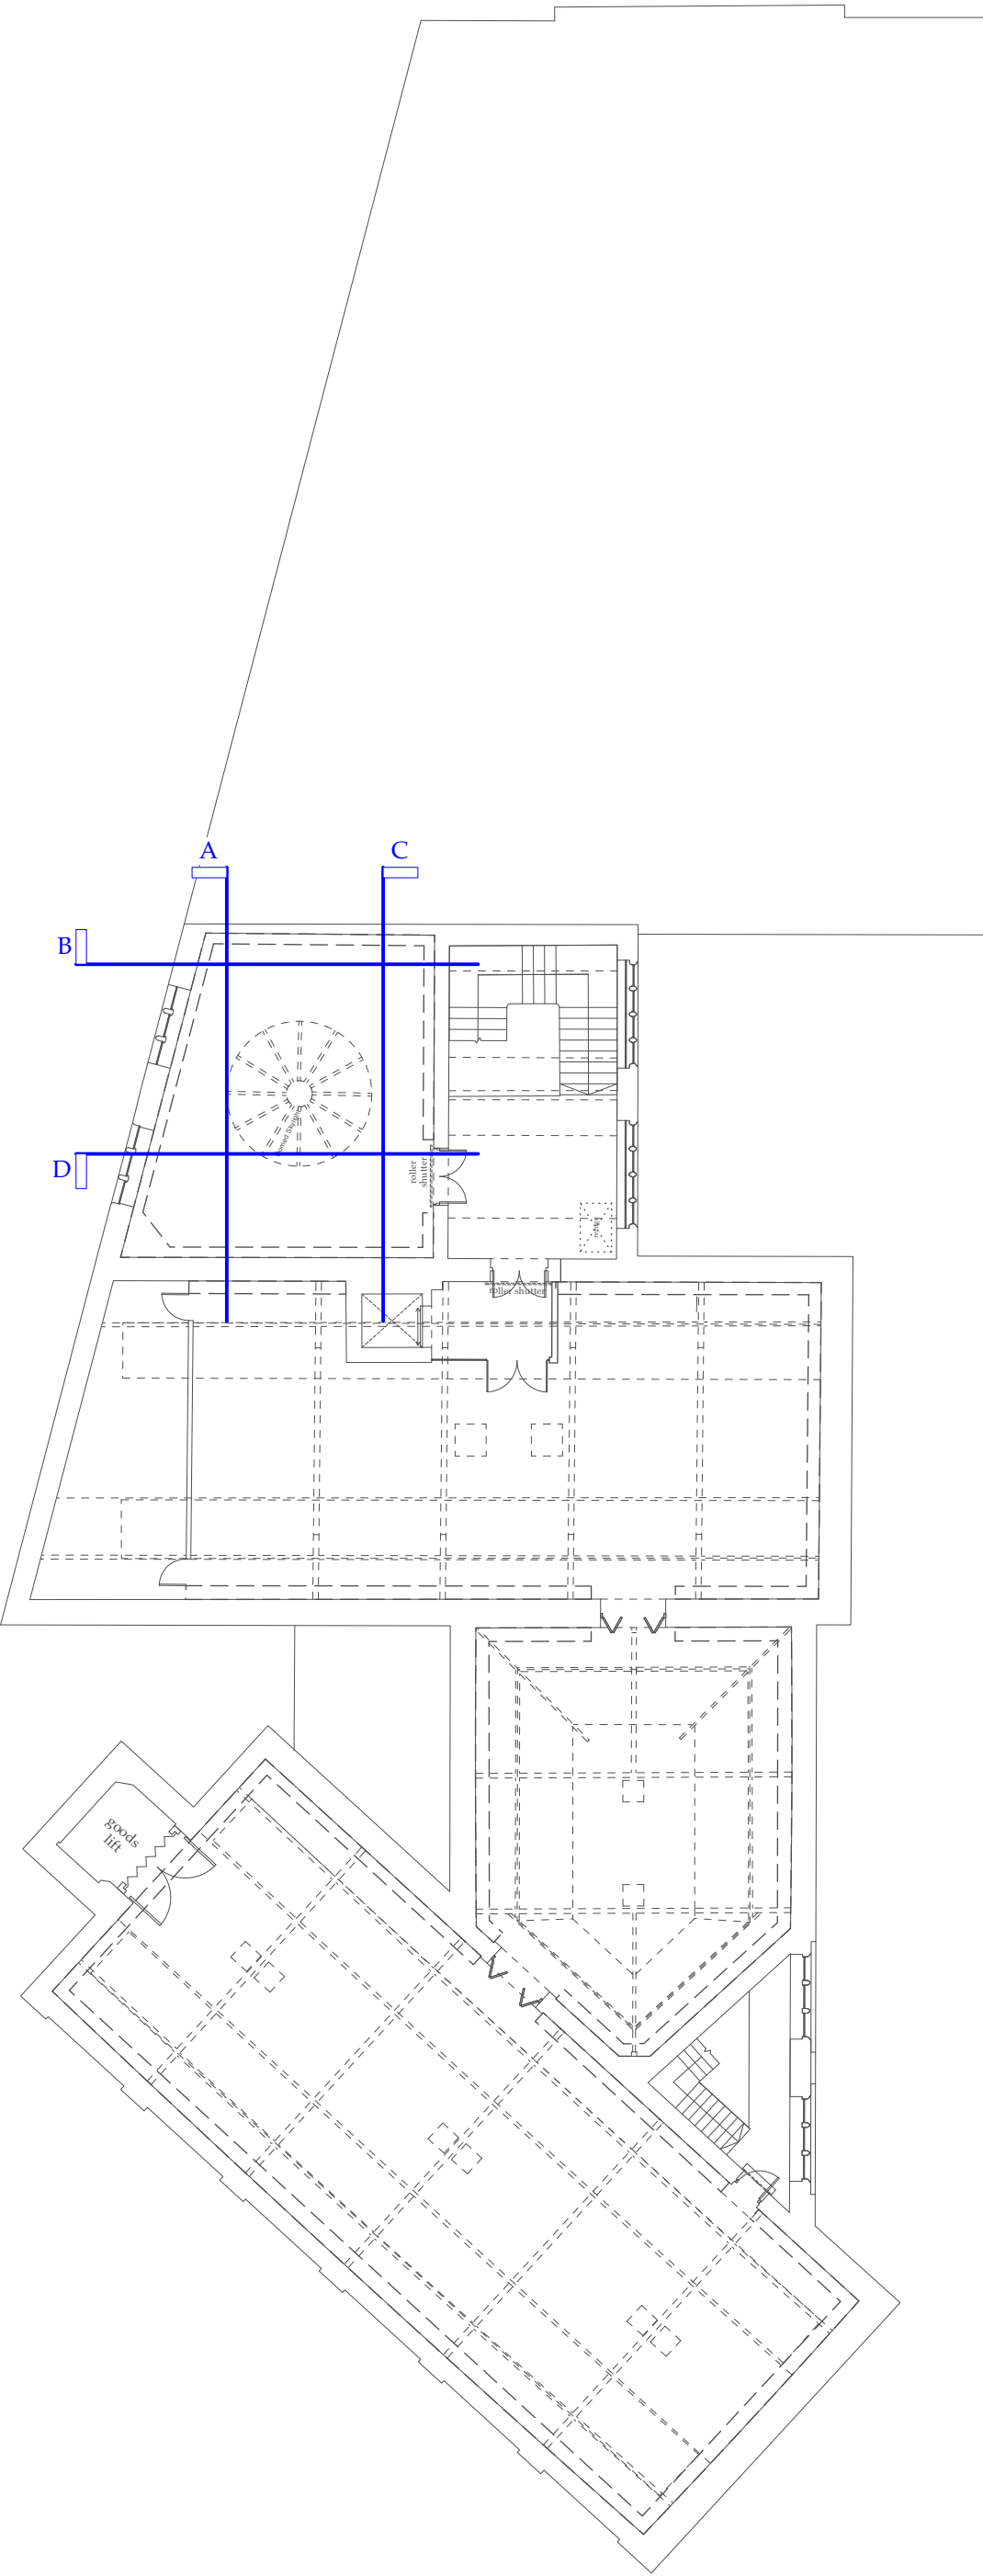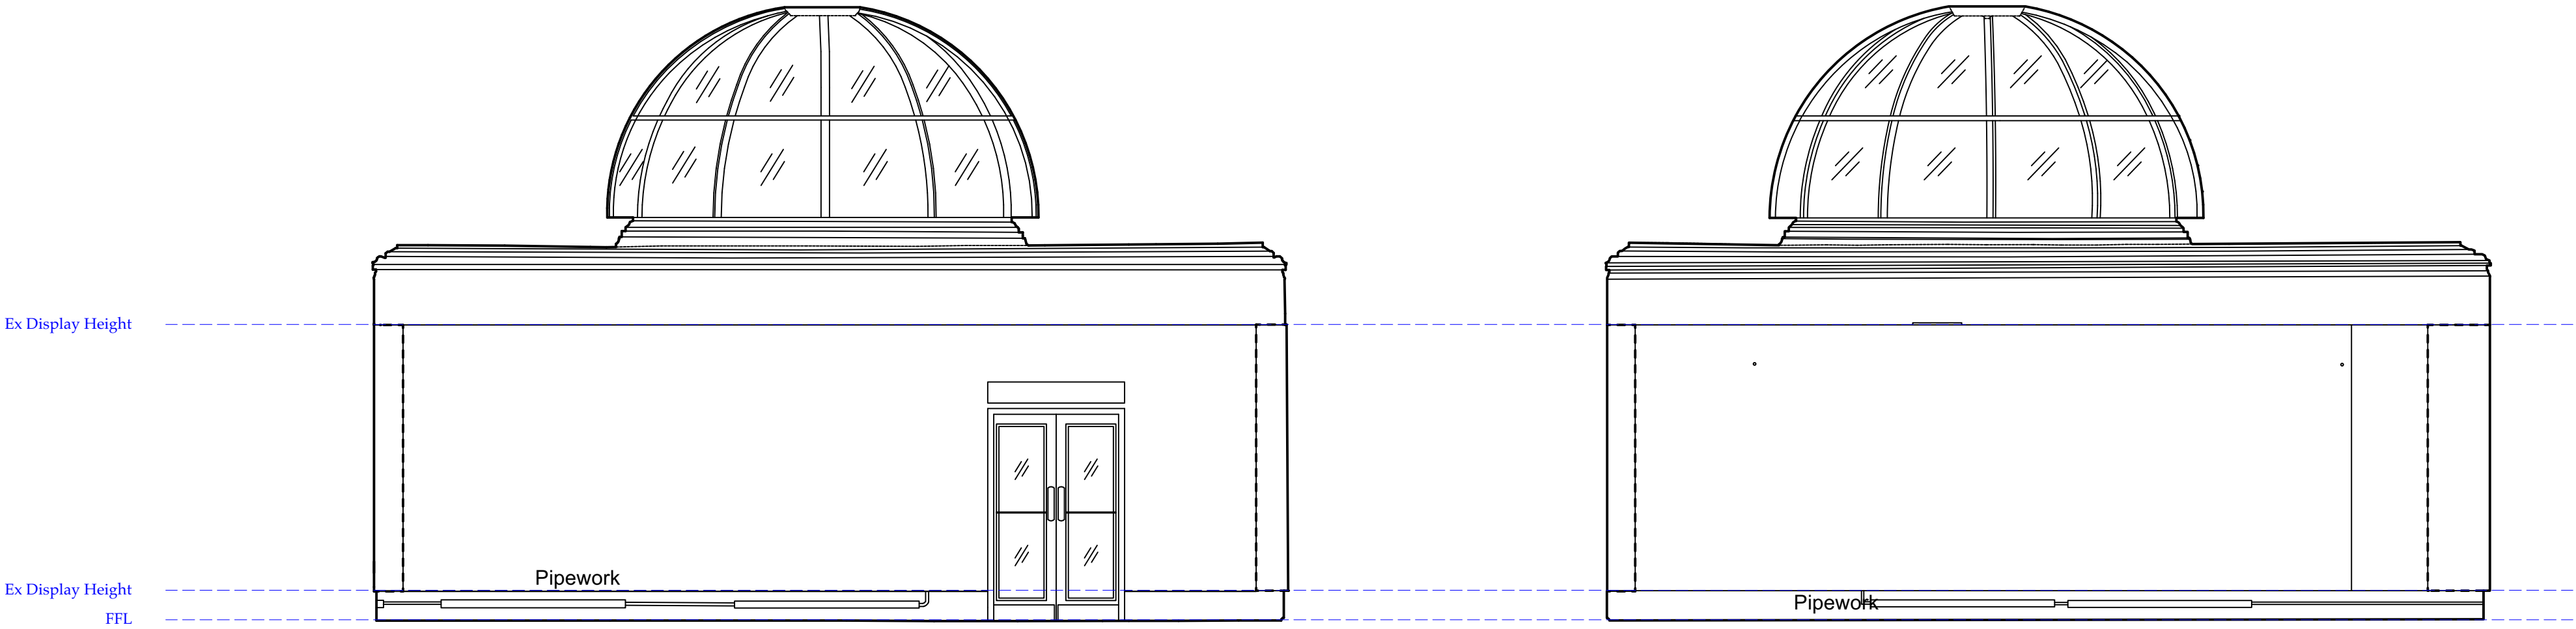

Key

-  Exhibition Boards
-  Existing Walls
-  Proposed Partition