

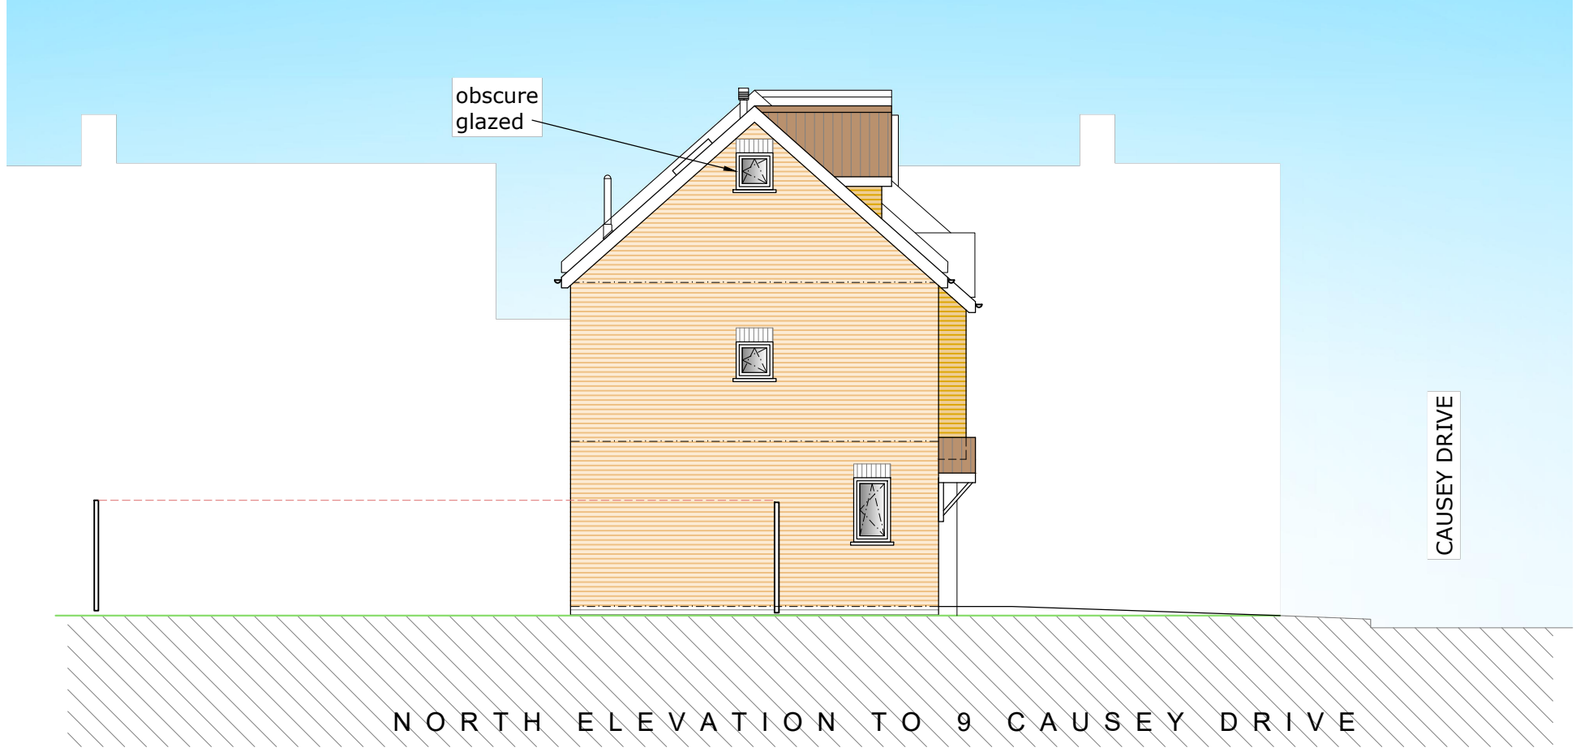

0 1 2 3
scale in M @A3

This drawing, the works and concepts depicted, are copyright and may not be reproduced or made use of, either directly or indirectly, without the express consent of the LINKS Architecture Ltd.

Do not scale this drawing.

All heights, levels, sizes and dimensions to be checked on site before any work is put to hand.

Revisions:

Stage:
PLANNING

Client Name:
The Great Northern Hub Ltd

Project:
Proposed Housing Development on Land at 1 - 5 Causey Drive Middleton, Manchester M24 5PN

Drawing Name:
Elevations 1 of 2

Scale @ A2:	Date:	Drawing Number:	
1:100	01.10.20	-12	

LINKS Architecture Ltd

35 Collinfield Kendal LA9 5JD

Alan Varley
T/F: 01539 741250
M: 07971 507933
E:a.varley333@btinternet.com