
North

Key

Site Boundary

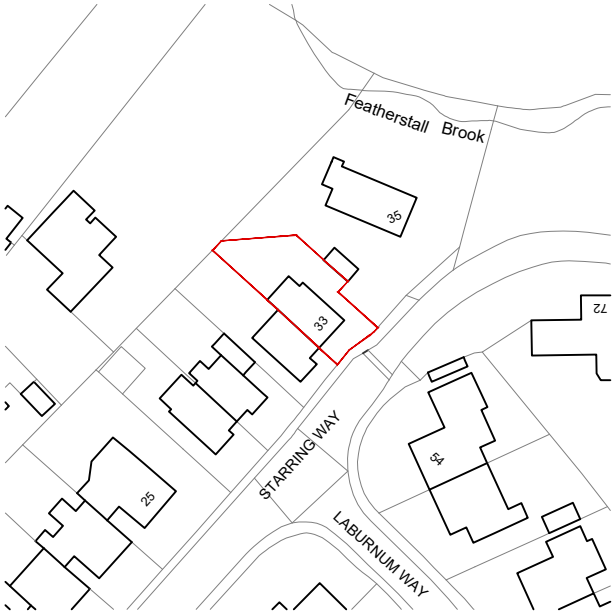

Site Location Plan

Scale: 1:1250

Scale Bar 1:1250

0 25m 50m 75m 100m 125m

This drawing is the property of WhiteleyEaves Ltd, and the copyright is reserved. Therefore this drawing is not to be copied or disclosed by any unauthorised persons without the prior consent of WhiteleyEaves Ltd

WHITELEYEAVES LTD
PROPERTY & CONSTRUCTION CONSULTANTS

Hollinwood Business Centre, Albert Street, Oldham, OL8 3QL
T 0161 393 8417
E info@whiteleyeaves.co.uk
W www.whiteleyeaves.co.uk

CLIENT	Angela Swindells
JOB NUMBER	548
DATE	11.04.2022
DRAWING NAME	SITE LOCATION PLAN
SCALE DRAWN:	AS SHOWN
PAGE SIZE	A4
REVISION	-
DRAWING NUMBER	001
ADDRESS	33 Starring Way Littleborough OL15 8NT
NOTES	.....
DRAWN BY:	TH
CHECKED BY:	.....