





S-01 SECTION A-A
SCALE: 1:50

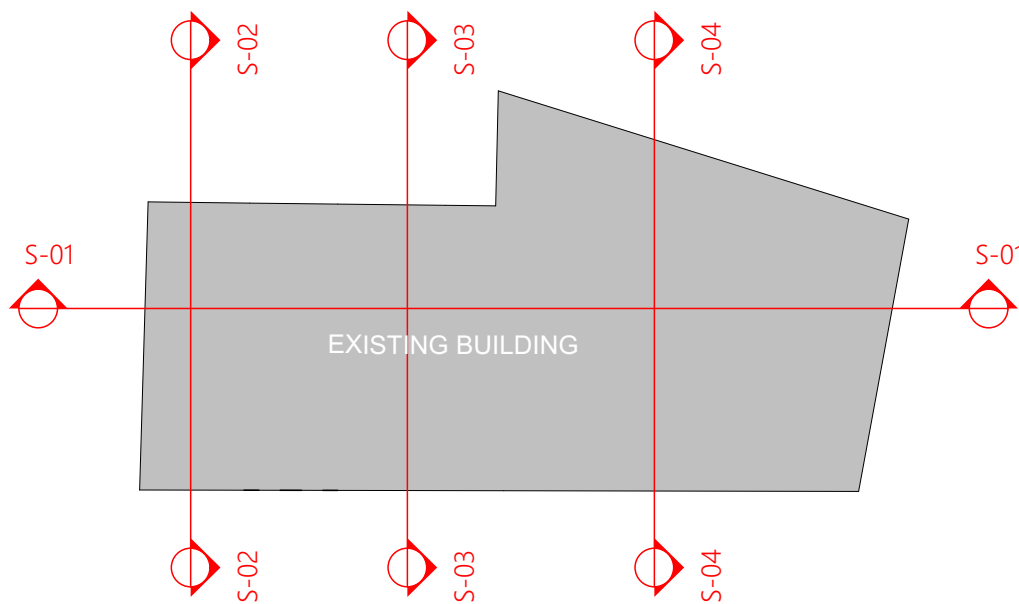

BUILDING KEY PLAN

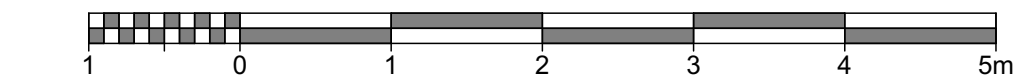

NOTES

THIS DRAWING IS COPYRIGHT OF KHAN + LI ARCHITECTS LTD AND MAY NOT BE REPRODUCED IN ANY FORM NOR TRANSFERRED TO OTHER PARTIES BY ELECTRONIC MEANS WITHOUT PRIOR WRITTEN CONSENT. NO DIMENSIONS TO BE SCALED FROM THIS DRAWING.

LAYOUT BASED ON SURVEY DRAWINGS, SUBJECT TO VALIDATION OF SITE SURVEY

ALL DRAWINGS TO BE READ IN CONJUNCTION WITH DONALD INSALL ASSOCIATES DRAWINGS, CONDITION REPORT AND DESIGN & ACCESS STATEMENT.

KEY LEGEND	
	EXISTING STRUCTURE
	STRUCTURAL OPENING DIMENSION LINE
	DETAIL MARKER (PD - PLAN DETAIL, SD - SECTION DETAIL)
	INTERNAL DOOR REFERENCE
	FLOOR LEVEL REFERENCE (FFL - FINISH FLOOR LEVEL) (EFFL - EXISTING FINISH FLOOR LEVEL) (TOS - TOP OF STEEL LEVEL)
	RAINWATER PIPE
	SOIL VENT PIPE
	LOOSE INSULATION (ROCKWOOL OR SIMILAR) BETWEEN MASONRY AND STUD WALLS.
	CONCRETE BLOCKWORK
	RIGID INSULATION
	DPC/M - DAMP PROOF COURSE/MEMBRANE
	VCL - VAPOUR CONTROL LAYER
	BREATHABLE MEMBRANE
	SINGLE-PLY MEMBRANE
	LEVEL REFERENCE

REV	DESCRIPTION	DATE	DRAWN BY	STATUS	APPROVED BY
02	General Amendments	11/04/2023	RL	S2	OK
01	Preliminary Issue	02/08/2022	RL	S2	OK

SCALE @ A1	ISSUING OFFICE	PROJECT NO.
1:50	DESIGN STUDIO STOCKPORT	INTERNAL REFERENCE
		0001

CLIENT APPROVAL	
X	A - APPROVED
-	B - APPROVED WITH COMMENTS
-	C - DO NOT USE

STATUS	PURPOSE OF ISSUE
S2	FOR INFORMATION



PROJECT DETAILS

Waterside House
Water Street, Rochdale, OL16 1TL UK

DRAWING TITLE

S-01 - Proposed Section A-A

CLIENT

Waterside Residence Limited

PROJECT	ORIGINATOR	VOLUME	LEVEL	TYPE	ROLE	NUMBER	REV
RWH	KLA	- Z1	- ZZ	- DR	- A	- 040511	- 02