


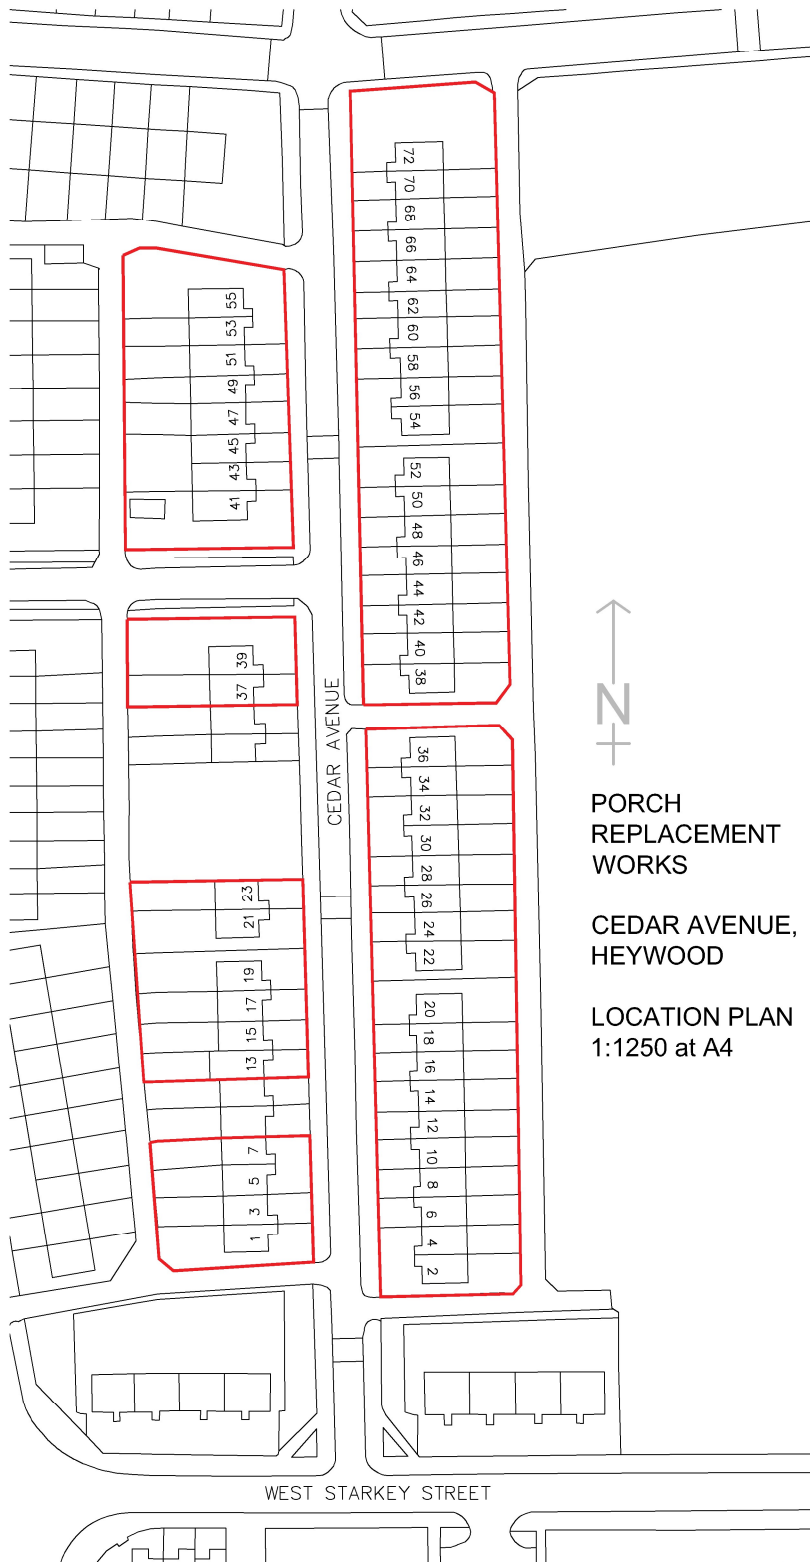

PORCH
REPLACEMENT
WORKS

CEDAR AVENUE,
HEYWOOD

LOCATION PLAN
1:1250 at A4