



LHS elevation view;
30m high;125m

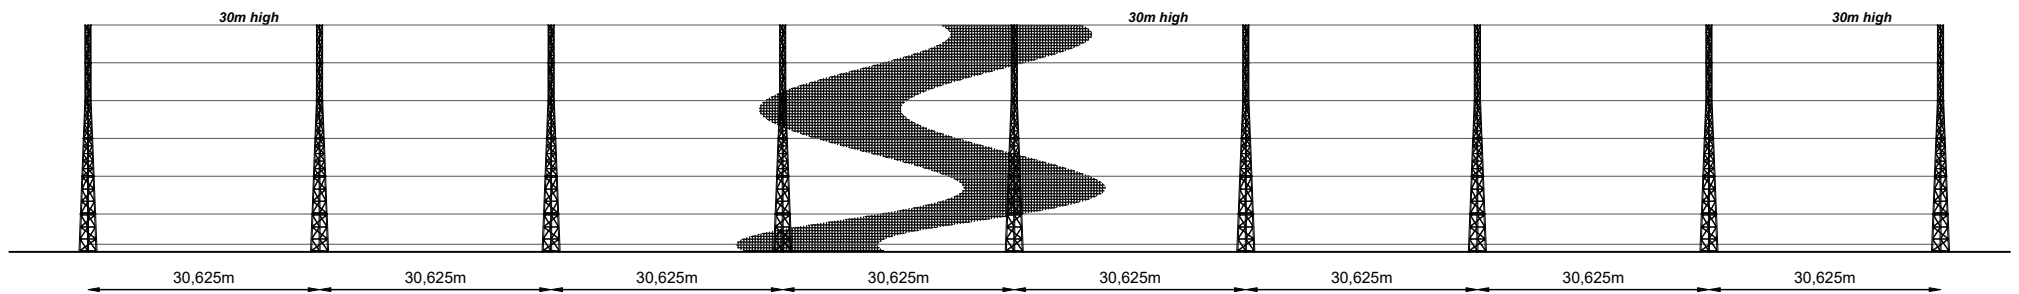

RHS elevation view;
30m high;245m

M 1:1000

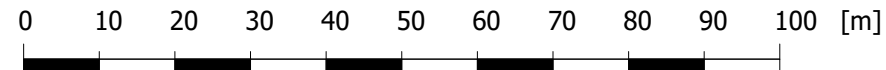

FENCING FOR THE SPORTING INDUSTRY		HI-NETS		AJW			
				CONSTRUCTION			
Project	Bowlee pk						
	Golf Range Fencing						
Description	30m high fencing						
Elevation View							
Note : This Drawing is a General Arrangement with dimensions shown being subject to Client providing final specifications for this project							
Scale	1:1000			Sheet size			
Date	08.04.24			A4			
This Drawing and any designs indicated thereon are the copyright of Hi-Nets/AJW construction LTD) All rights reserved .							
				Ref:DW11042302			
				Rev:			