DESIGN

Sign A

Existing

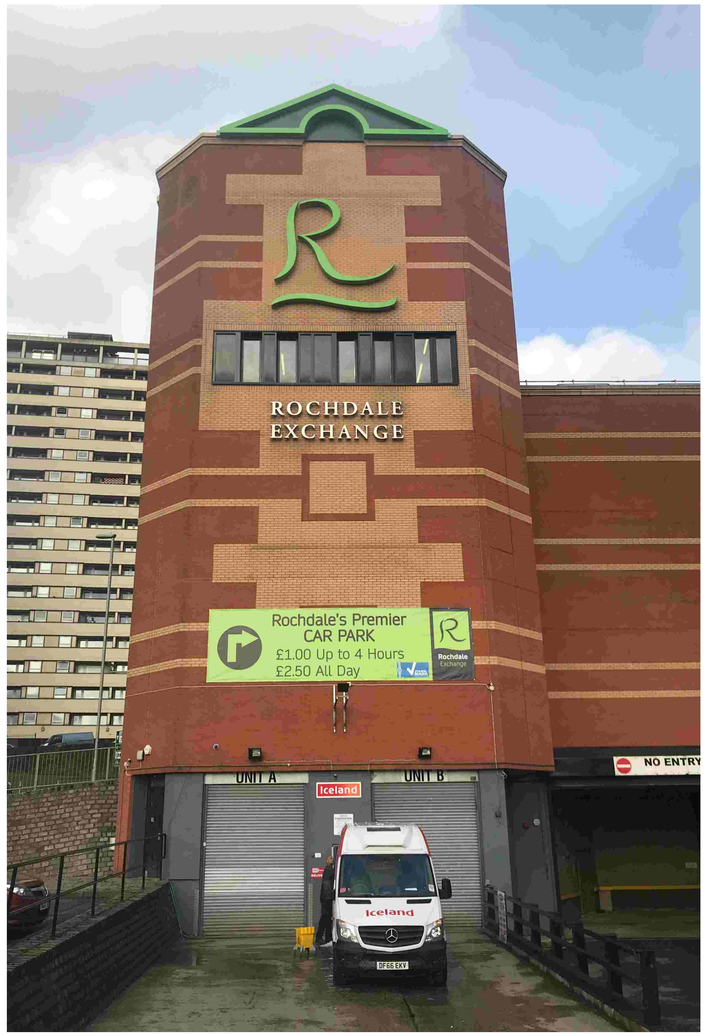

Scale: 1:50

Proposed



Scale: 1:50

The underside of the proposed new sign to be positioned 14,500mm from ground level.

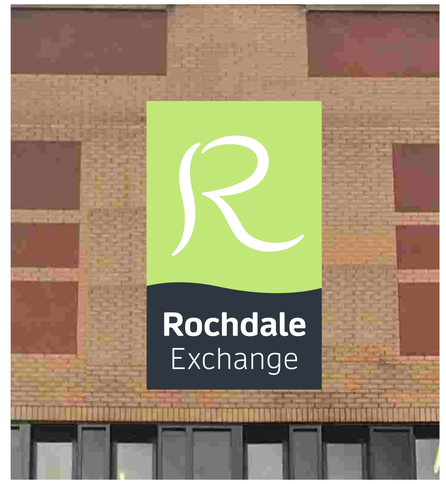

Enlarged view NTS

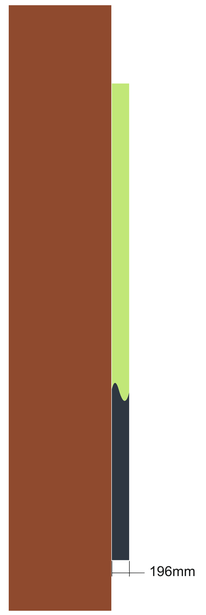

Scale: 1:25

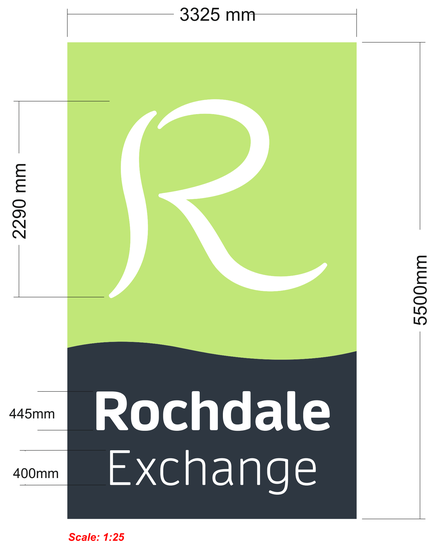

Scale: 1:25

Drawing Title

St Marys Gate / Newgate Elevation

Page size @ A0

Date 23.04.2019

Drawing No.

R O C H D A L E 0 0 1-Rev1

SITE LOCATION	DATE	DRAWN BY
Rochdale Exchange, Rochdale	23.04.2019	A.H

Description

Large fabricated ‘one piece’ illuminated flex face sign box.
fabricated aluminium box powder coated to colour.
Face being a one piece printed PVC skin and tensioned to the main sign box with tension clips.
PVC face skin being printed with a ‘double strike’ UVA inks.
Sign internally illuminated with energy efficient LEDs.
Only R logo and ROCHDALE EXCHANGE text to only illuminate.
Illumination level of 115 candelas p/mtr2.
.