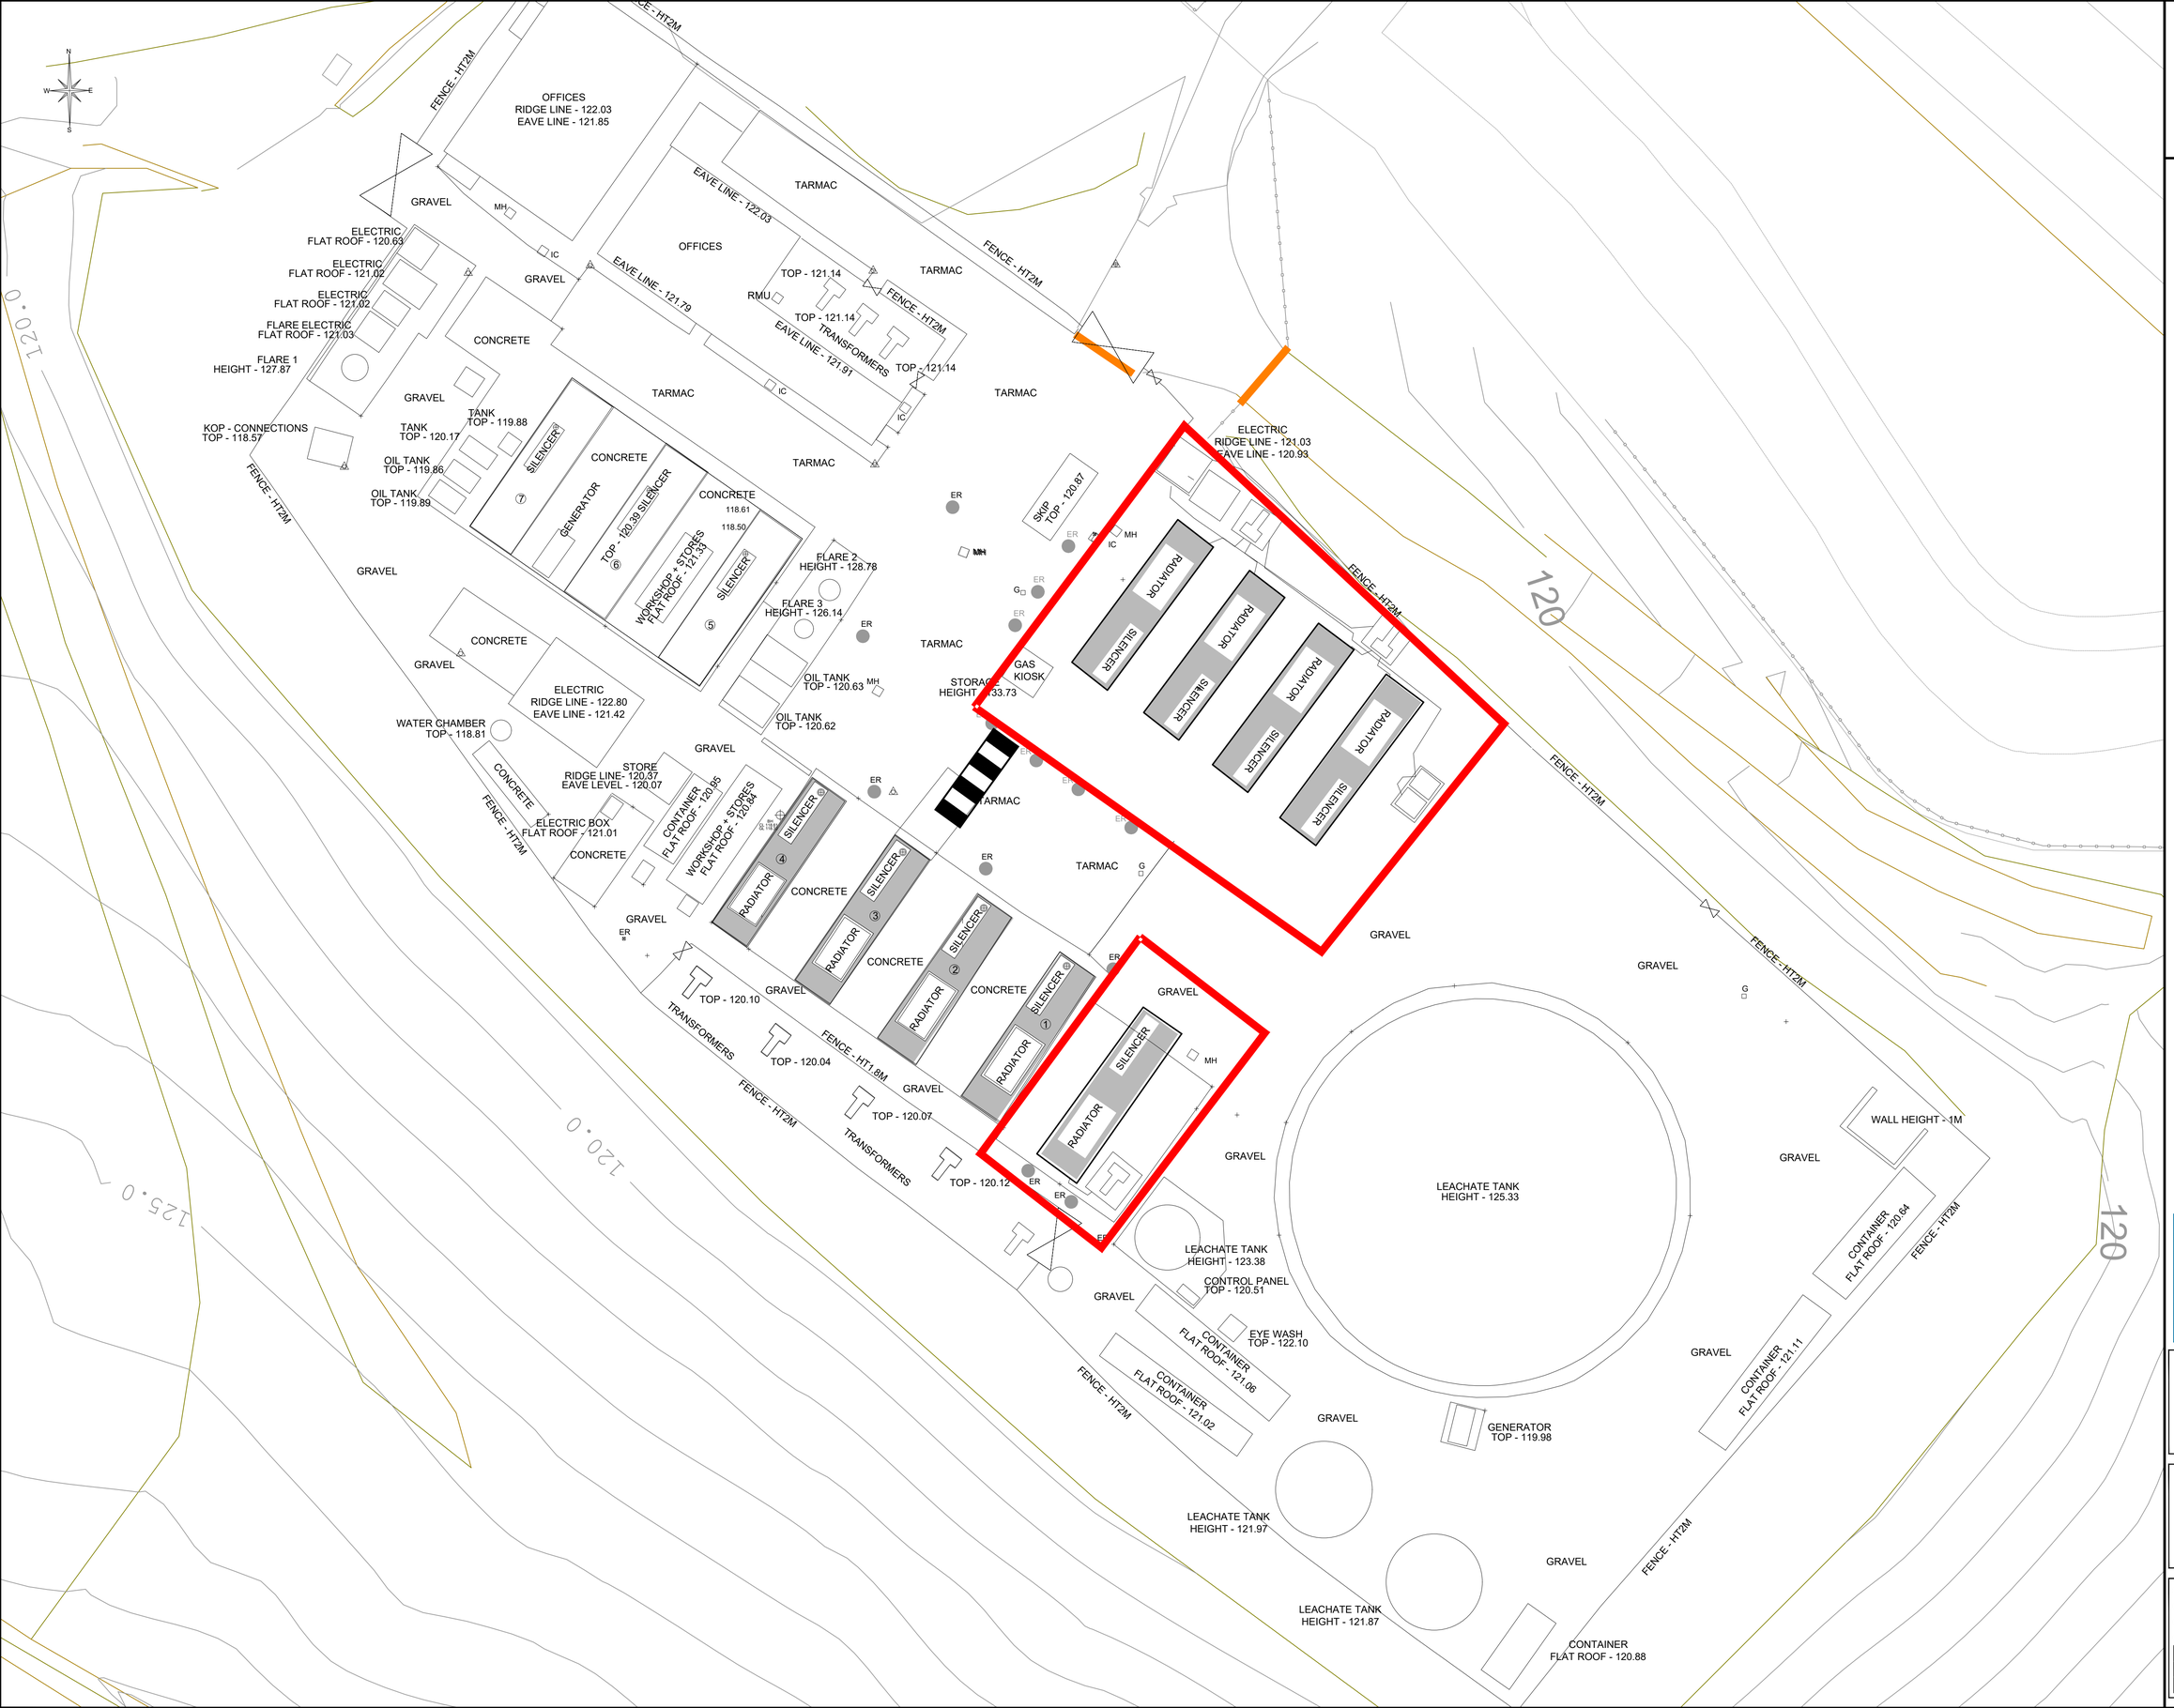

Viridor

Key.

Application boundary.

Challock ENERGY

SITE NAME

Pilsworth North Landfill Site

DRAWING TITLE

Proposed Site Layout

SCALE	1:100@A1
O/DATE	15/07/2020
O/DRN	
O/APP	

0420-PILS-001

REVISION		
DRN	APP	DATE
DRAWING BASED UPON :		