
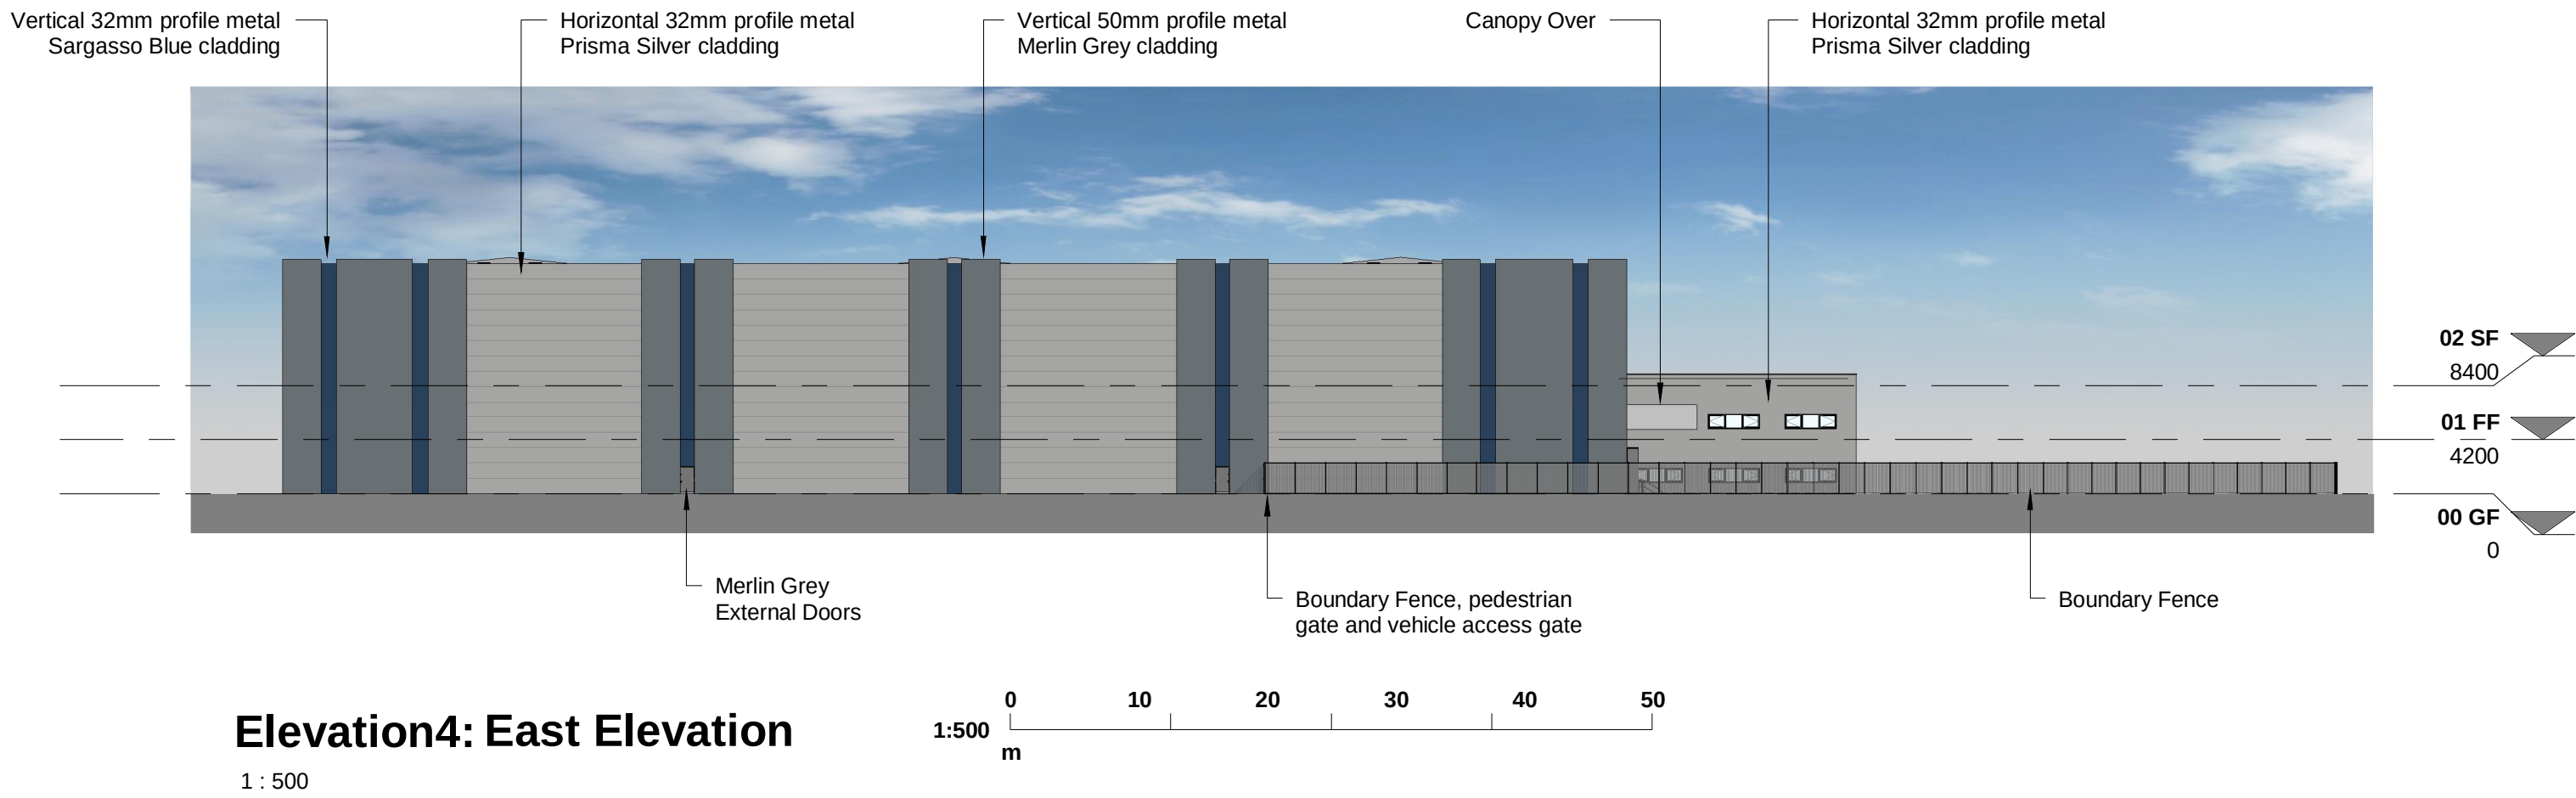
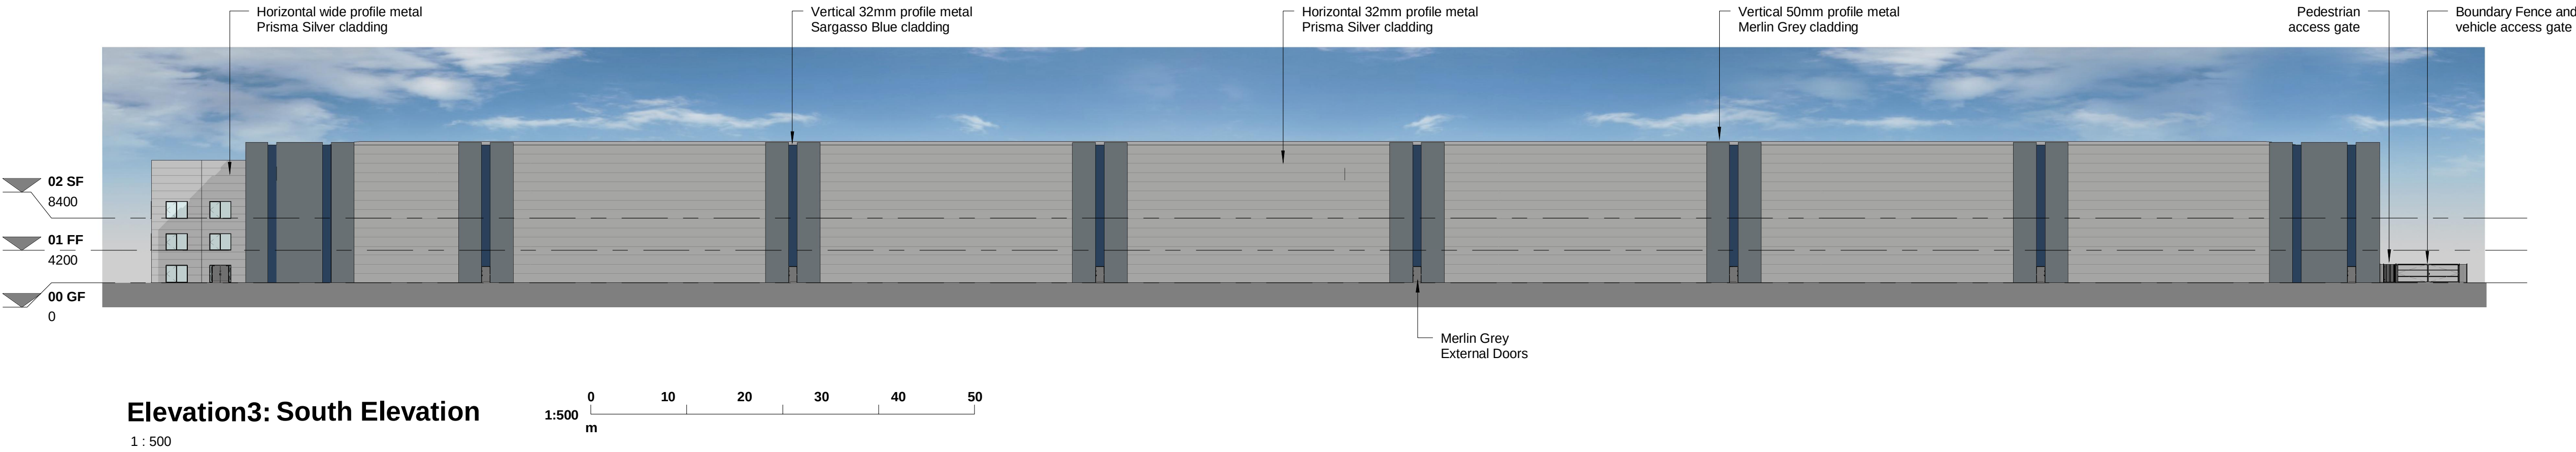
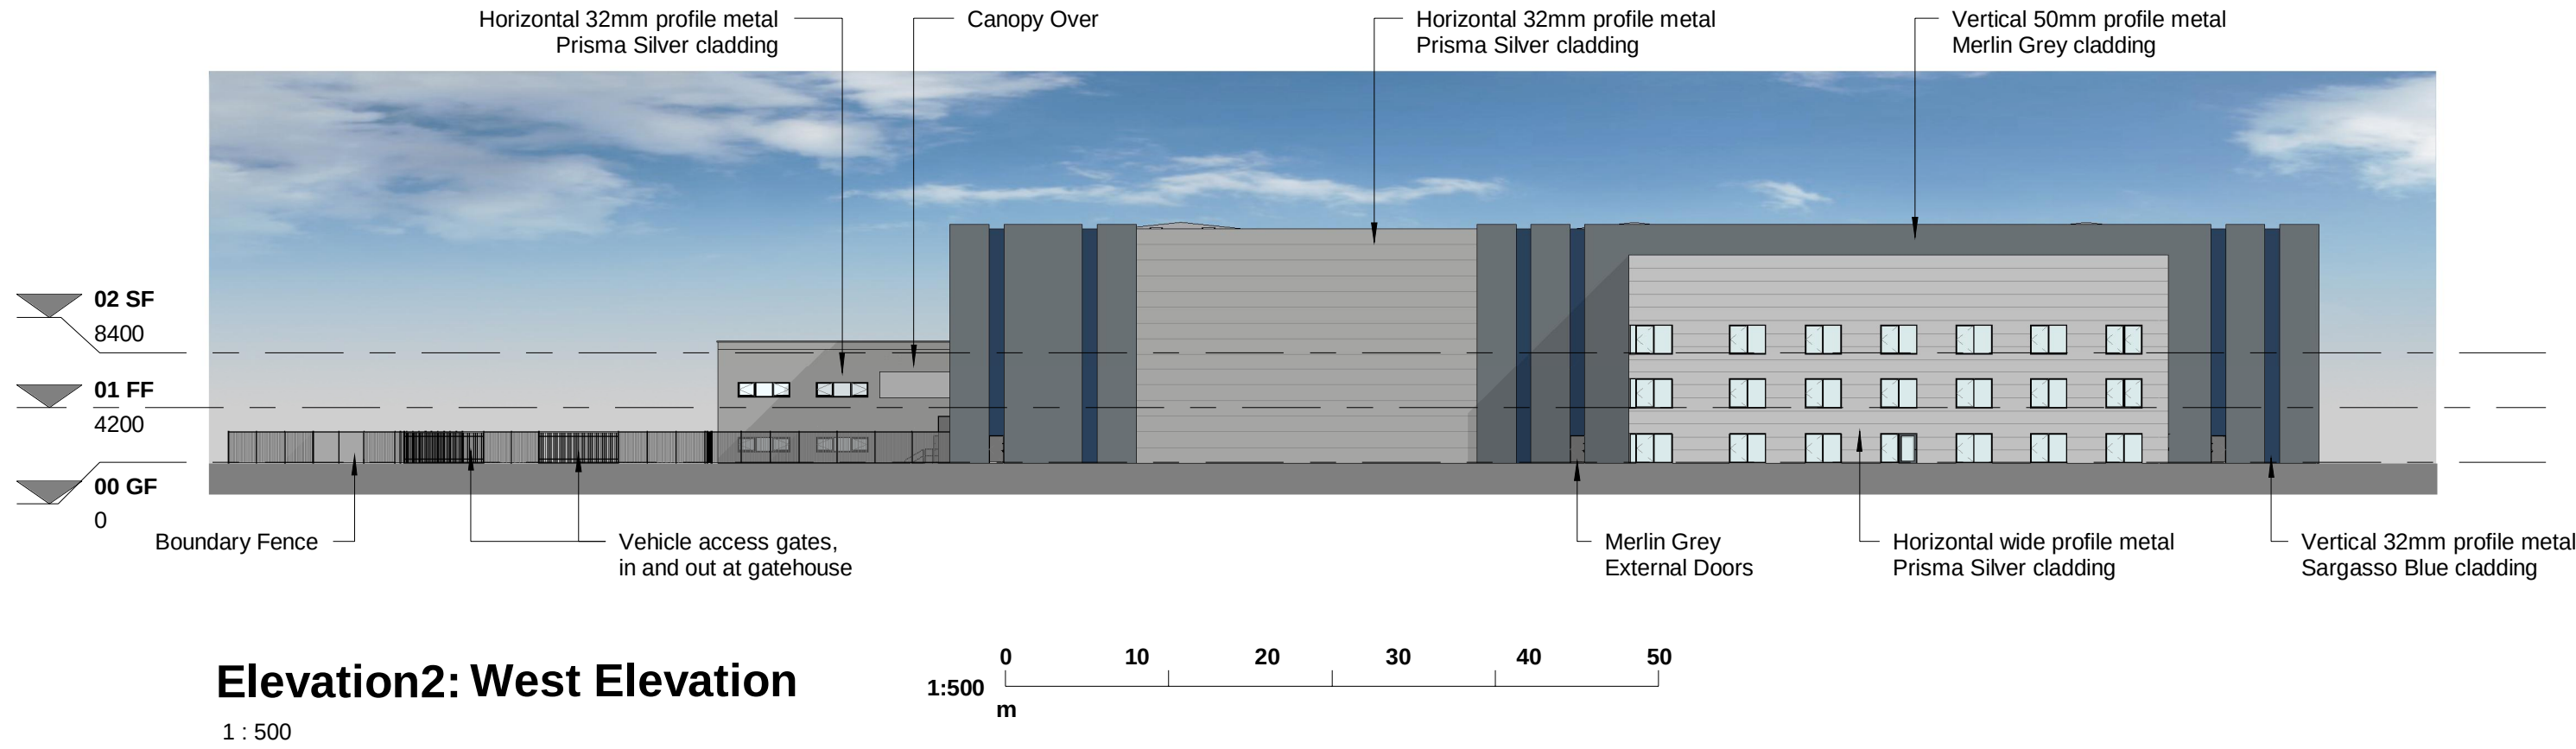


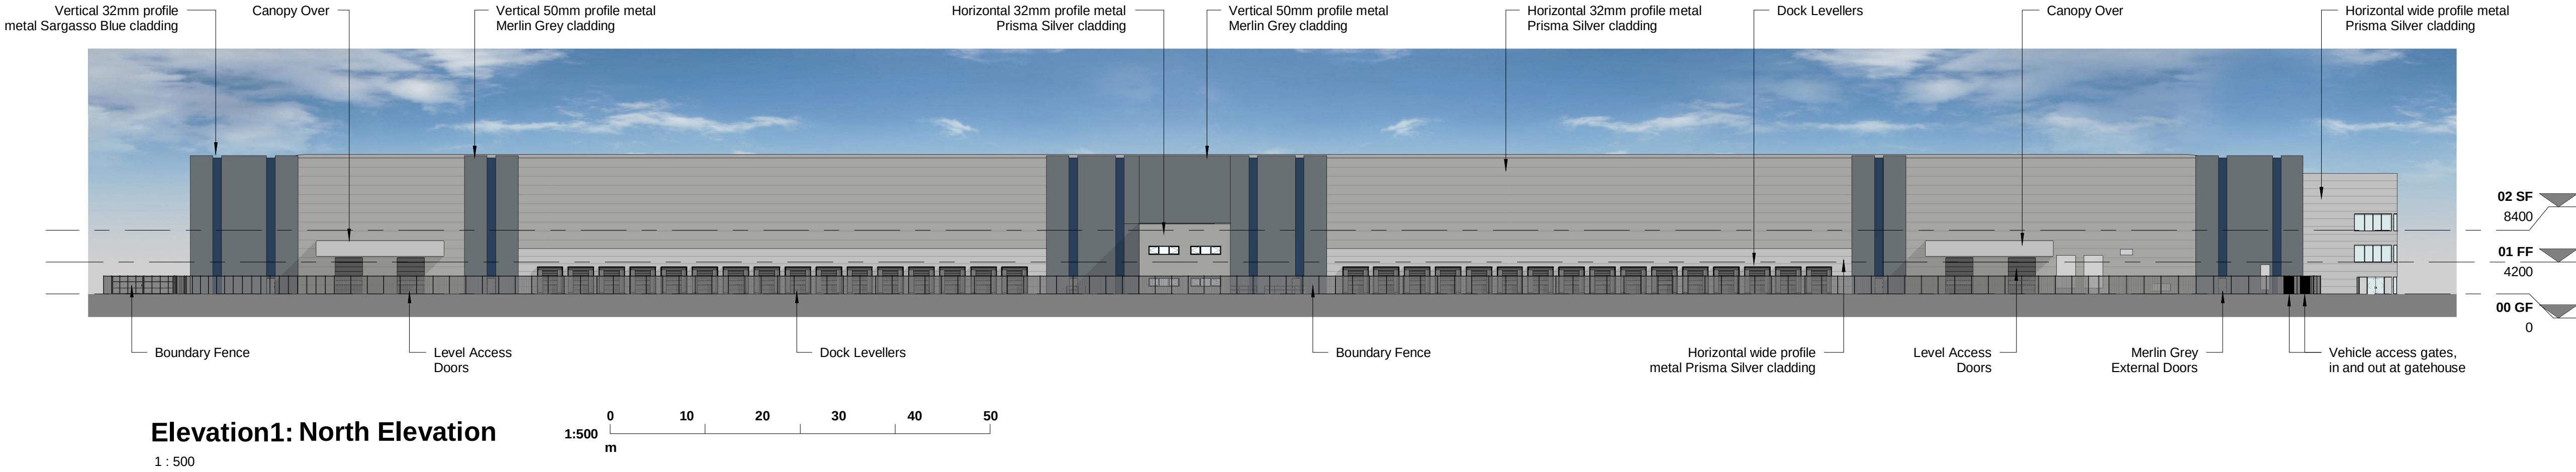

#	23.02.2023	First Issue	RPM	CJS
Rev	Date	Description	By	Chk

PLANNING

NIRAS
ARCHITECTS

4100 PARK APPROACH
THORPE PARK
LEEDS
LS15 8GB
hello@nirasarchitects.com
+44 (0)113212XXXX

CLIENT


Danish Crown

PROJECT
NEW PACKING AND SLICING
FACILITY

TITLE
EXISTING ELEVATIONS

DRAWING NUMBER	STATUS	DRAWN RPM	CHECKED CJS	SCALE @ A1
DAN001	NIA	B	XX	DR A
PROJECT NO	ORG	FR	SB	FORM DS
NUMBER	REV			

FOR CONSTRUCTION ON APPROVAL