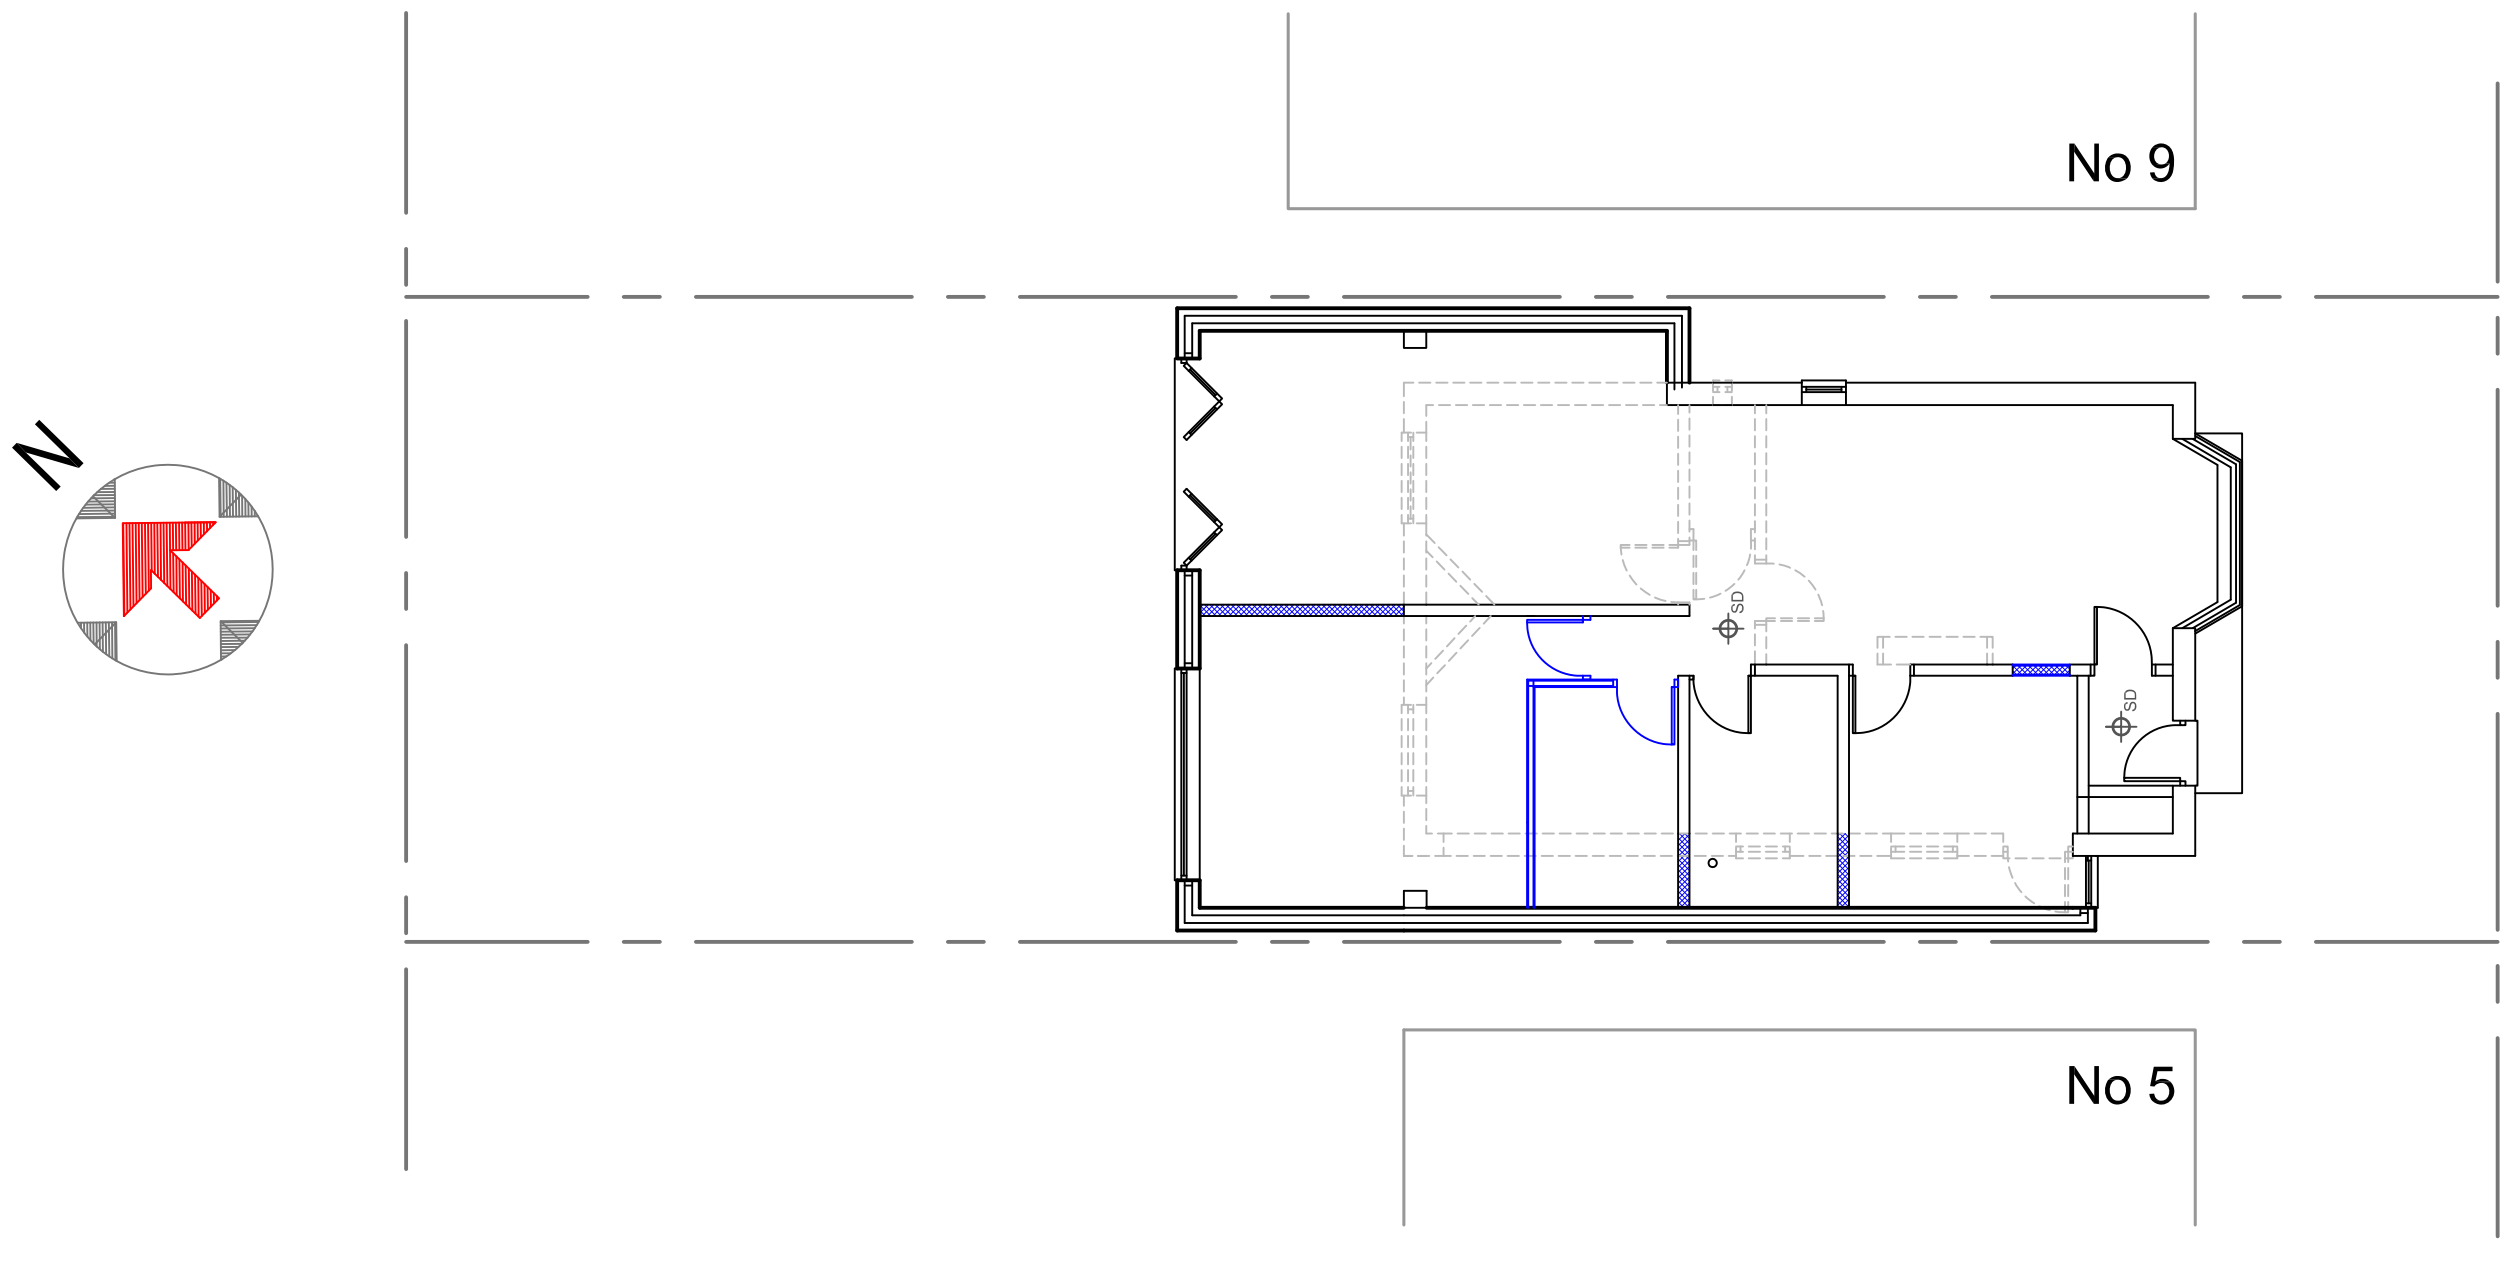


BLOCK PLAN

Scale 1:100

For the Purpose of Obtaining Planning Permission

Client
Mrs Jessie Connerly
7 Bamford Avenue, Middleton
M24 2GE

Project Title
Proposed Single Storey Side & Rear Extensions
BLOCK / SITE PLAN

FEB 2019	Scale 1:100 (A3 Plan)	02/RevB