


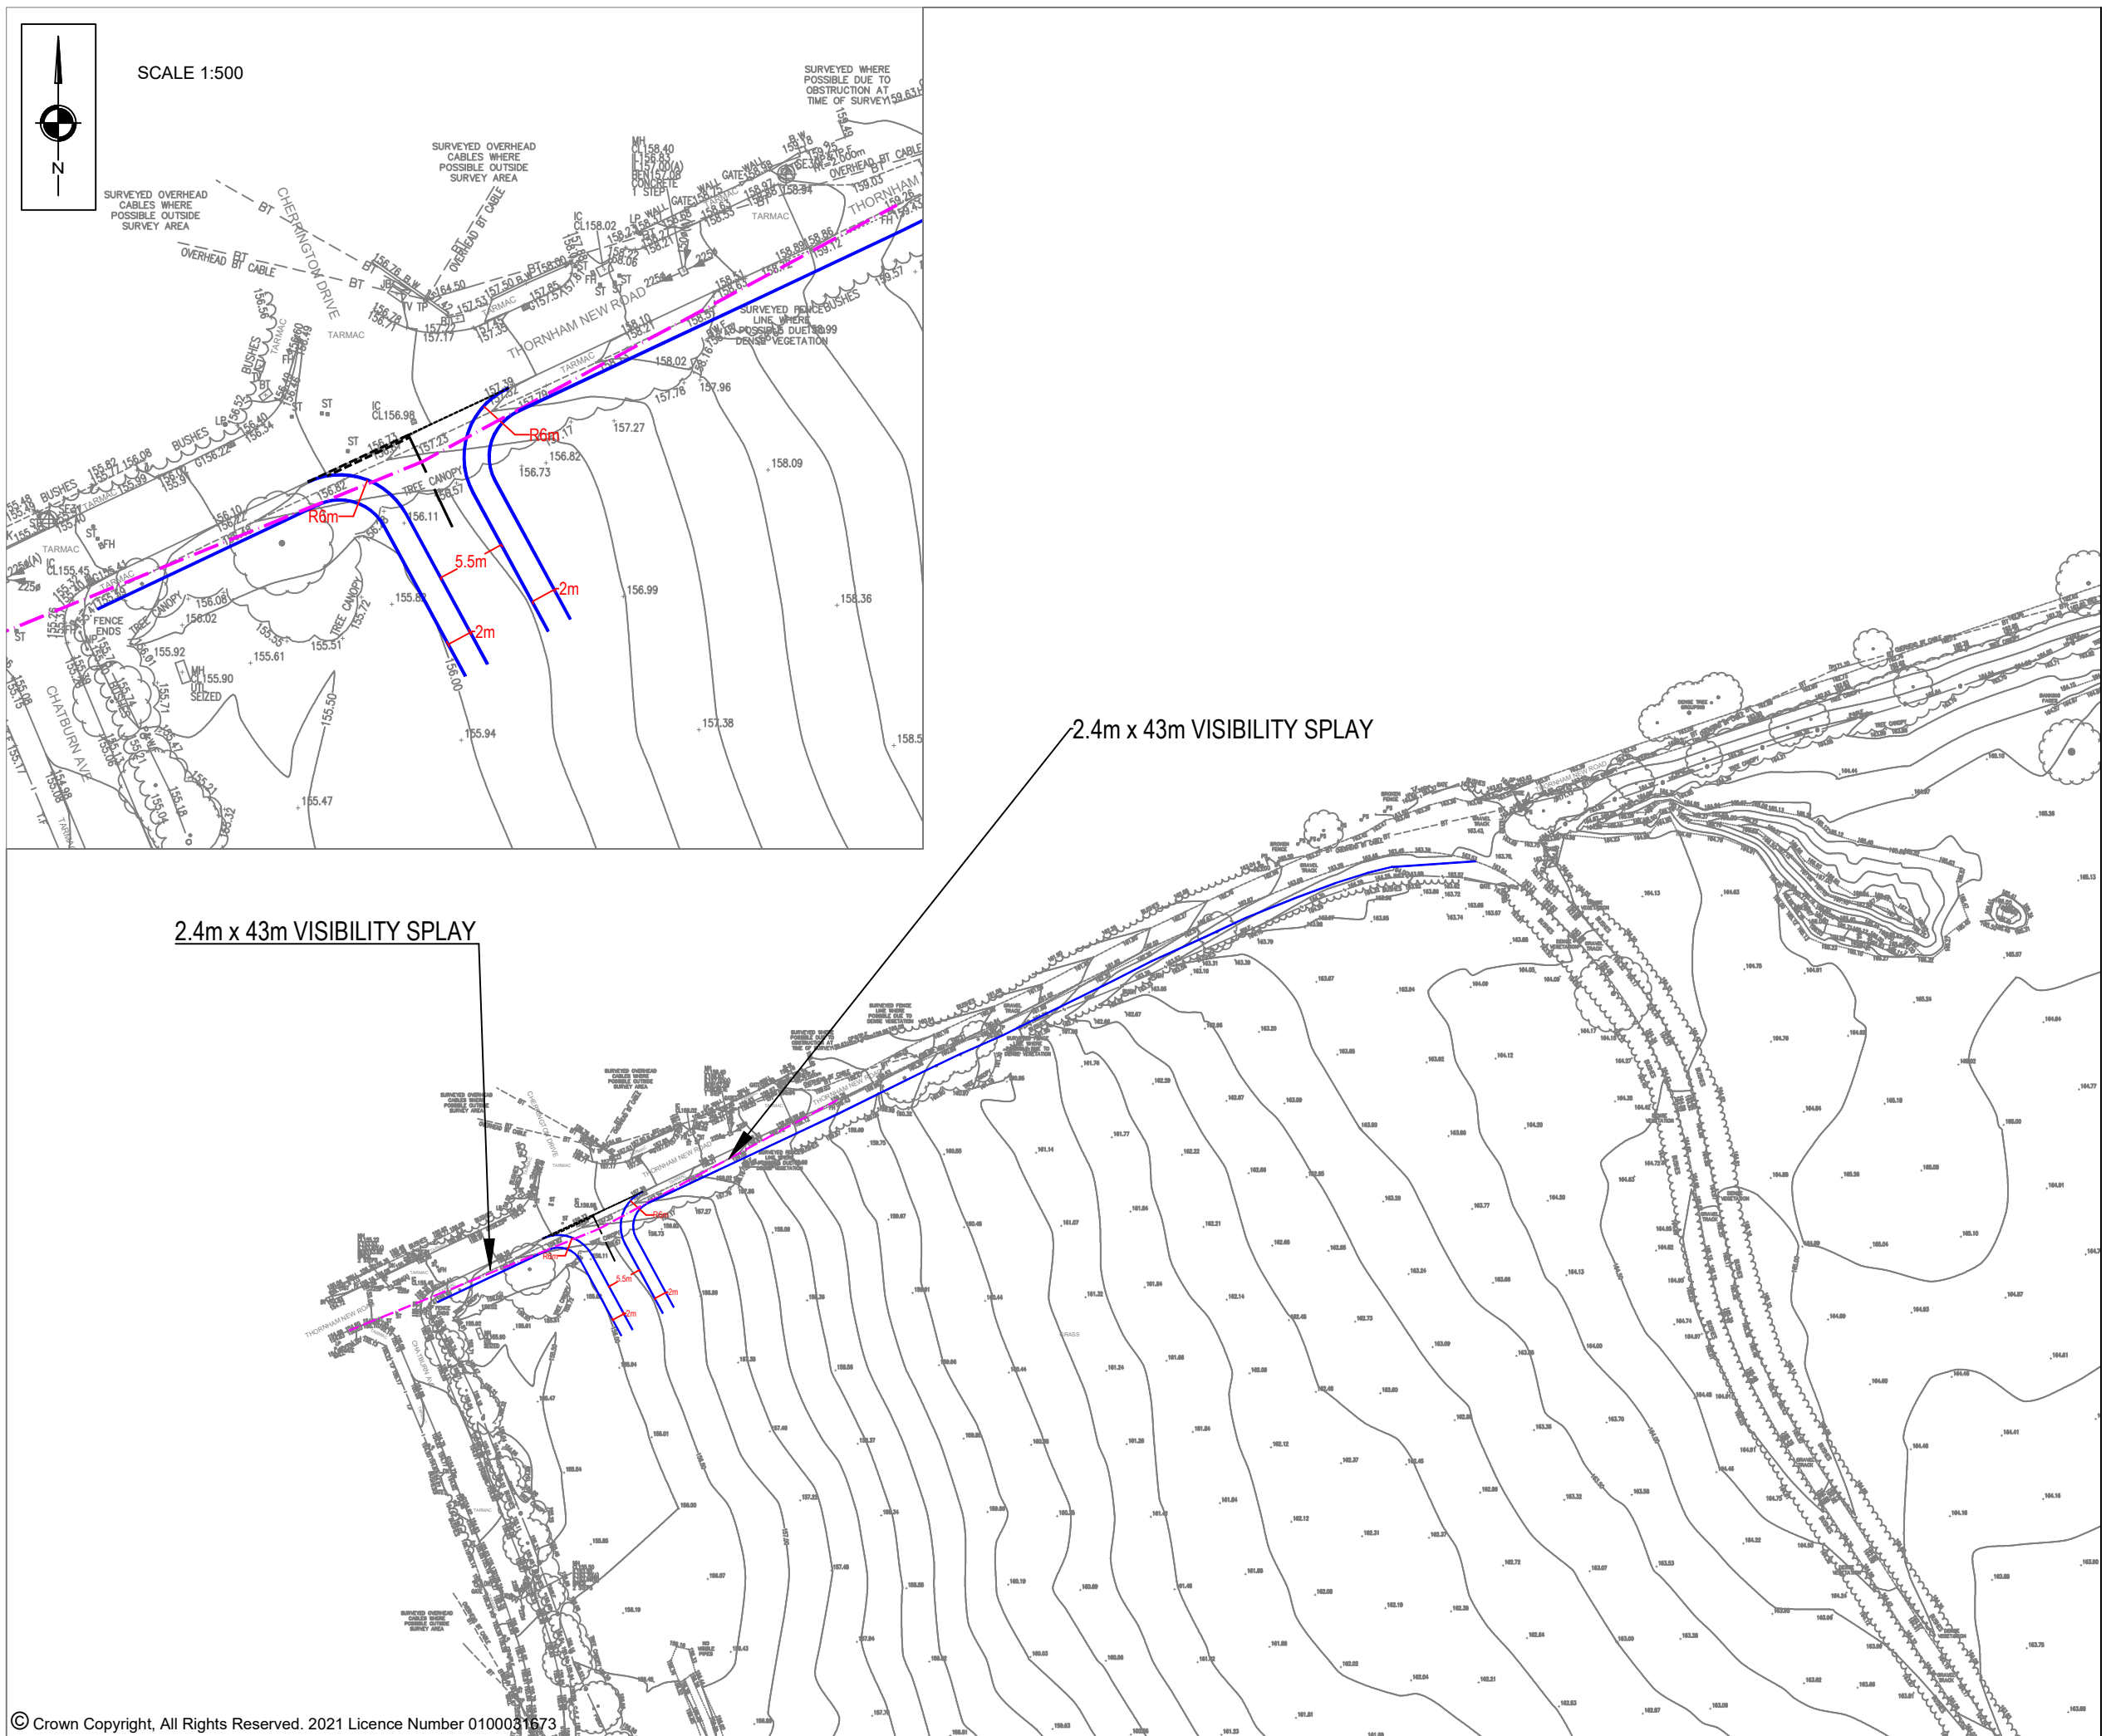

NOTES			
REVISIONS			
REV	DESCRIPTION	DATE	BY
-	-	-	-
S C P Transportation Planning : Infrastructure Design Colwyn Chambers, 19 York Street, Manchester, M2 3BA, Tel 0161 832 4400, www.scptransport.co.uk, Email info@scptransport.co.uk			
Client Name:			
REDROW HOMES LANCASHIRE			
Project Title:			
MANCHESTER ROAD, ROCHDALE			
Drawing Title:			
PROPOSED SECONDARY ACCESS – CROSSROADS ARRANGEMENT			
Drawn By:		Date:	
AM		21.02.2023	
Checked:		Scale:	
MD		1:1000 @ A3	
Status:		Approved/Unapproved:	
PLANNING		-	
Drawing No.			Rev.
SCP/190267/SK03			-