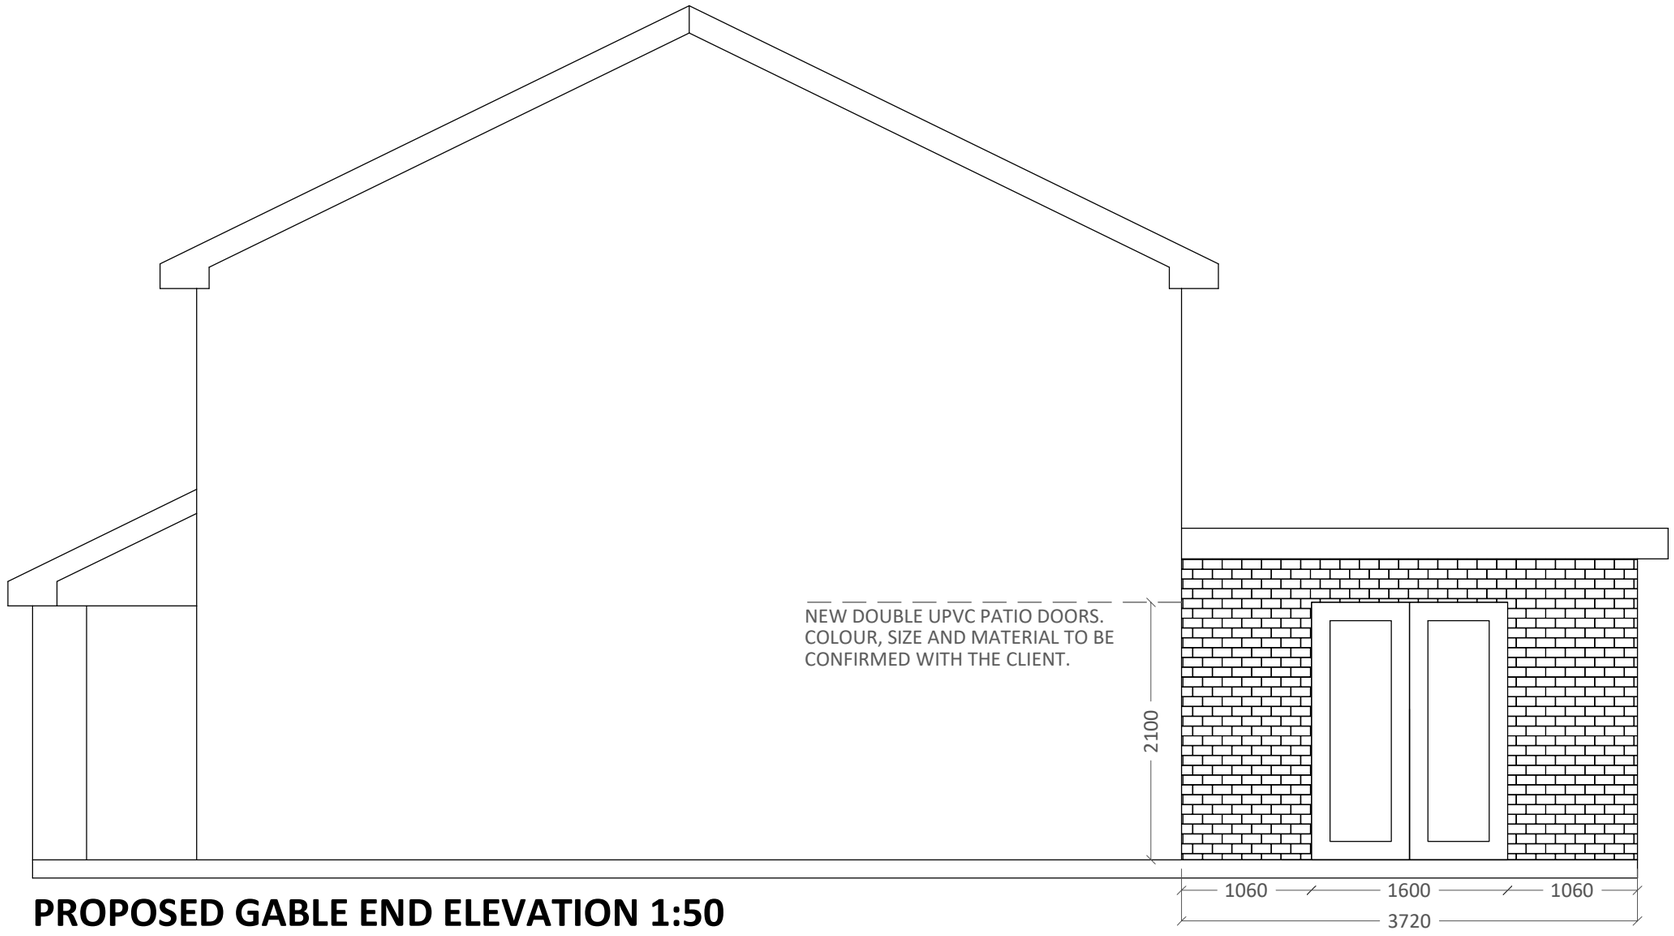

PROPOSED GABLE END ELEVATION 1:50