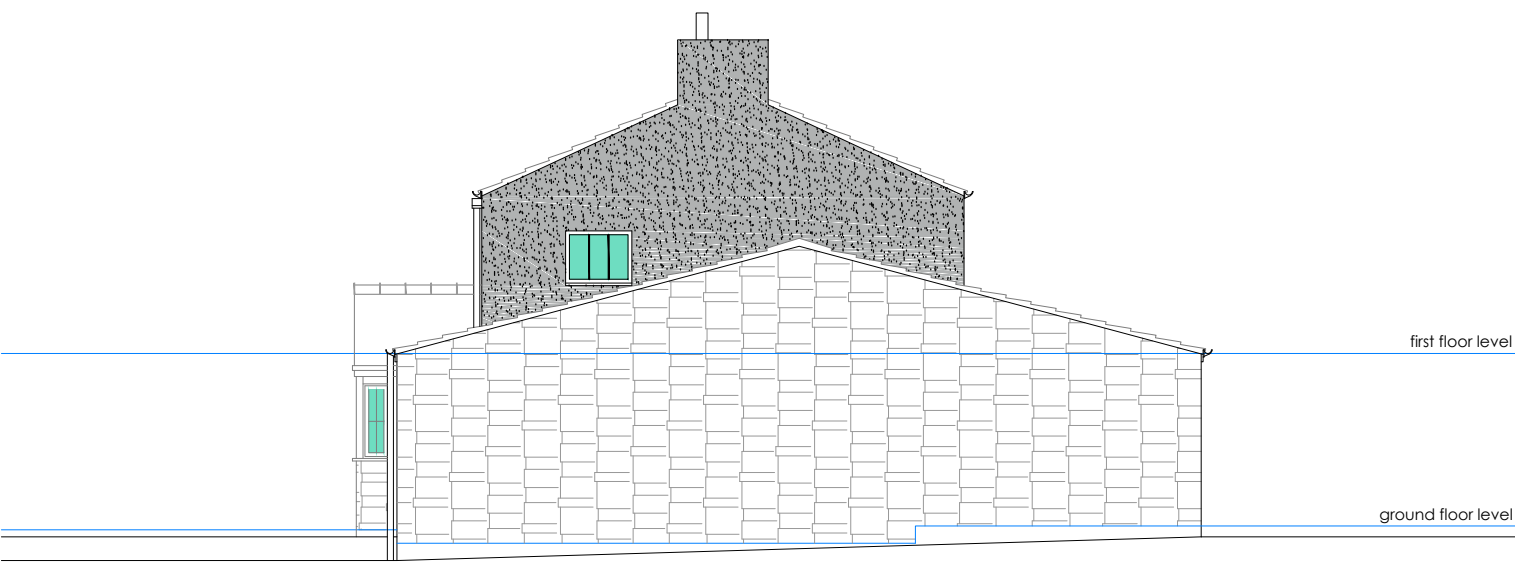


PLEASE NOTE 1. DO NOT scale from this drawing, use figured dimensions only. 2. All dimensions to be checked on site by the contractor. 3. Please report any discrepancies to JHA Ltd immediately. 4. All setting out dimensions are approximate. To be marked out on site for approval by JHA Ltd prior to construction.				NOTES:				Project / Client: SLACK FARM DERRICK CULLEN * **/**/** Description of Revision *** Ref Date Revision Initial				Scale: 1:100 Date: NOVEMBER 2023 Drawn By: CS Checked By: XXX Drawing No: 23/32/02 Sheet Size: A1				Issue: PLANNING ISSUE Drawing Title: EXISTING ELEVATIONS				jha PULMANN JHA Architecture, West Suite, Second Floor, Unit F, South Quay, Lakeside Boulevard, Doncaster, DN4 5PL T 01302 364565 E enquiries@j-h-a.co.uk W www.j-h-a.co.uk			
--	--	--	--	-------------------	--	--	--	--	--	--	--	---	--	--	--	---	--	--	--	---	--	--	--