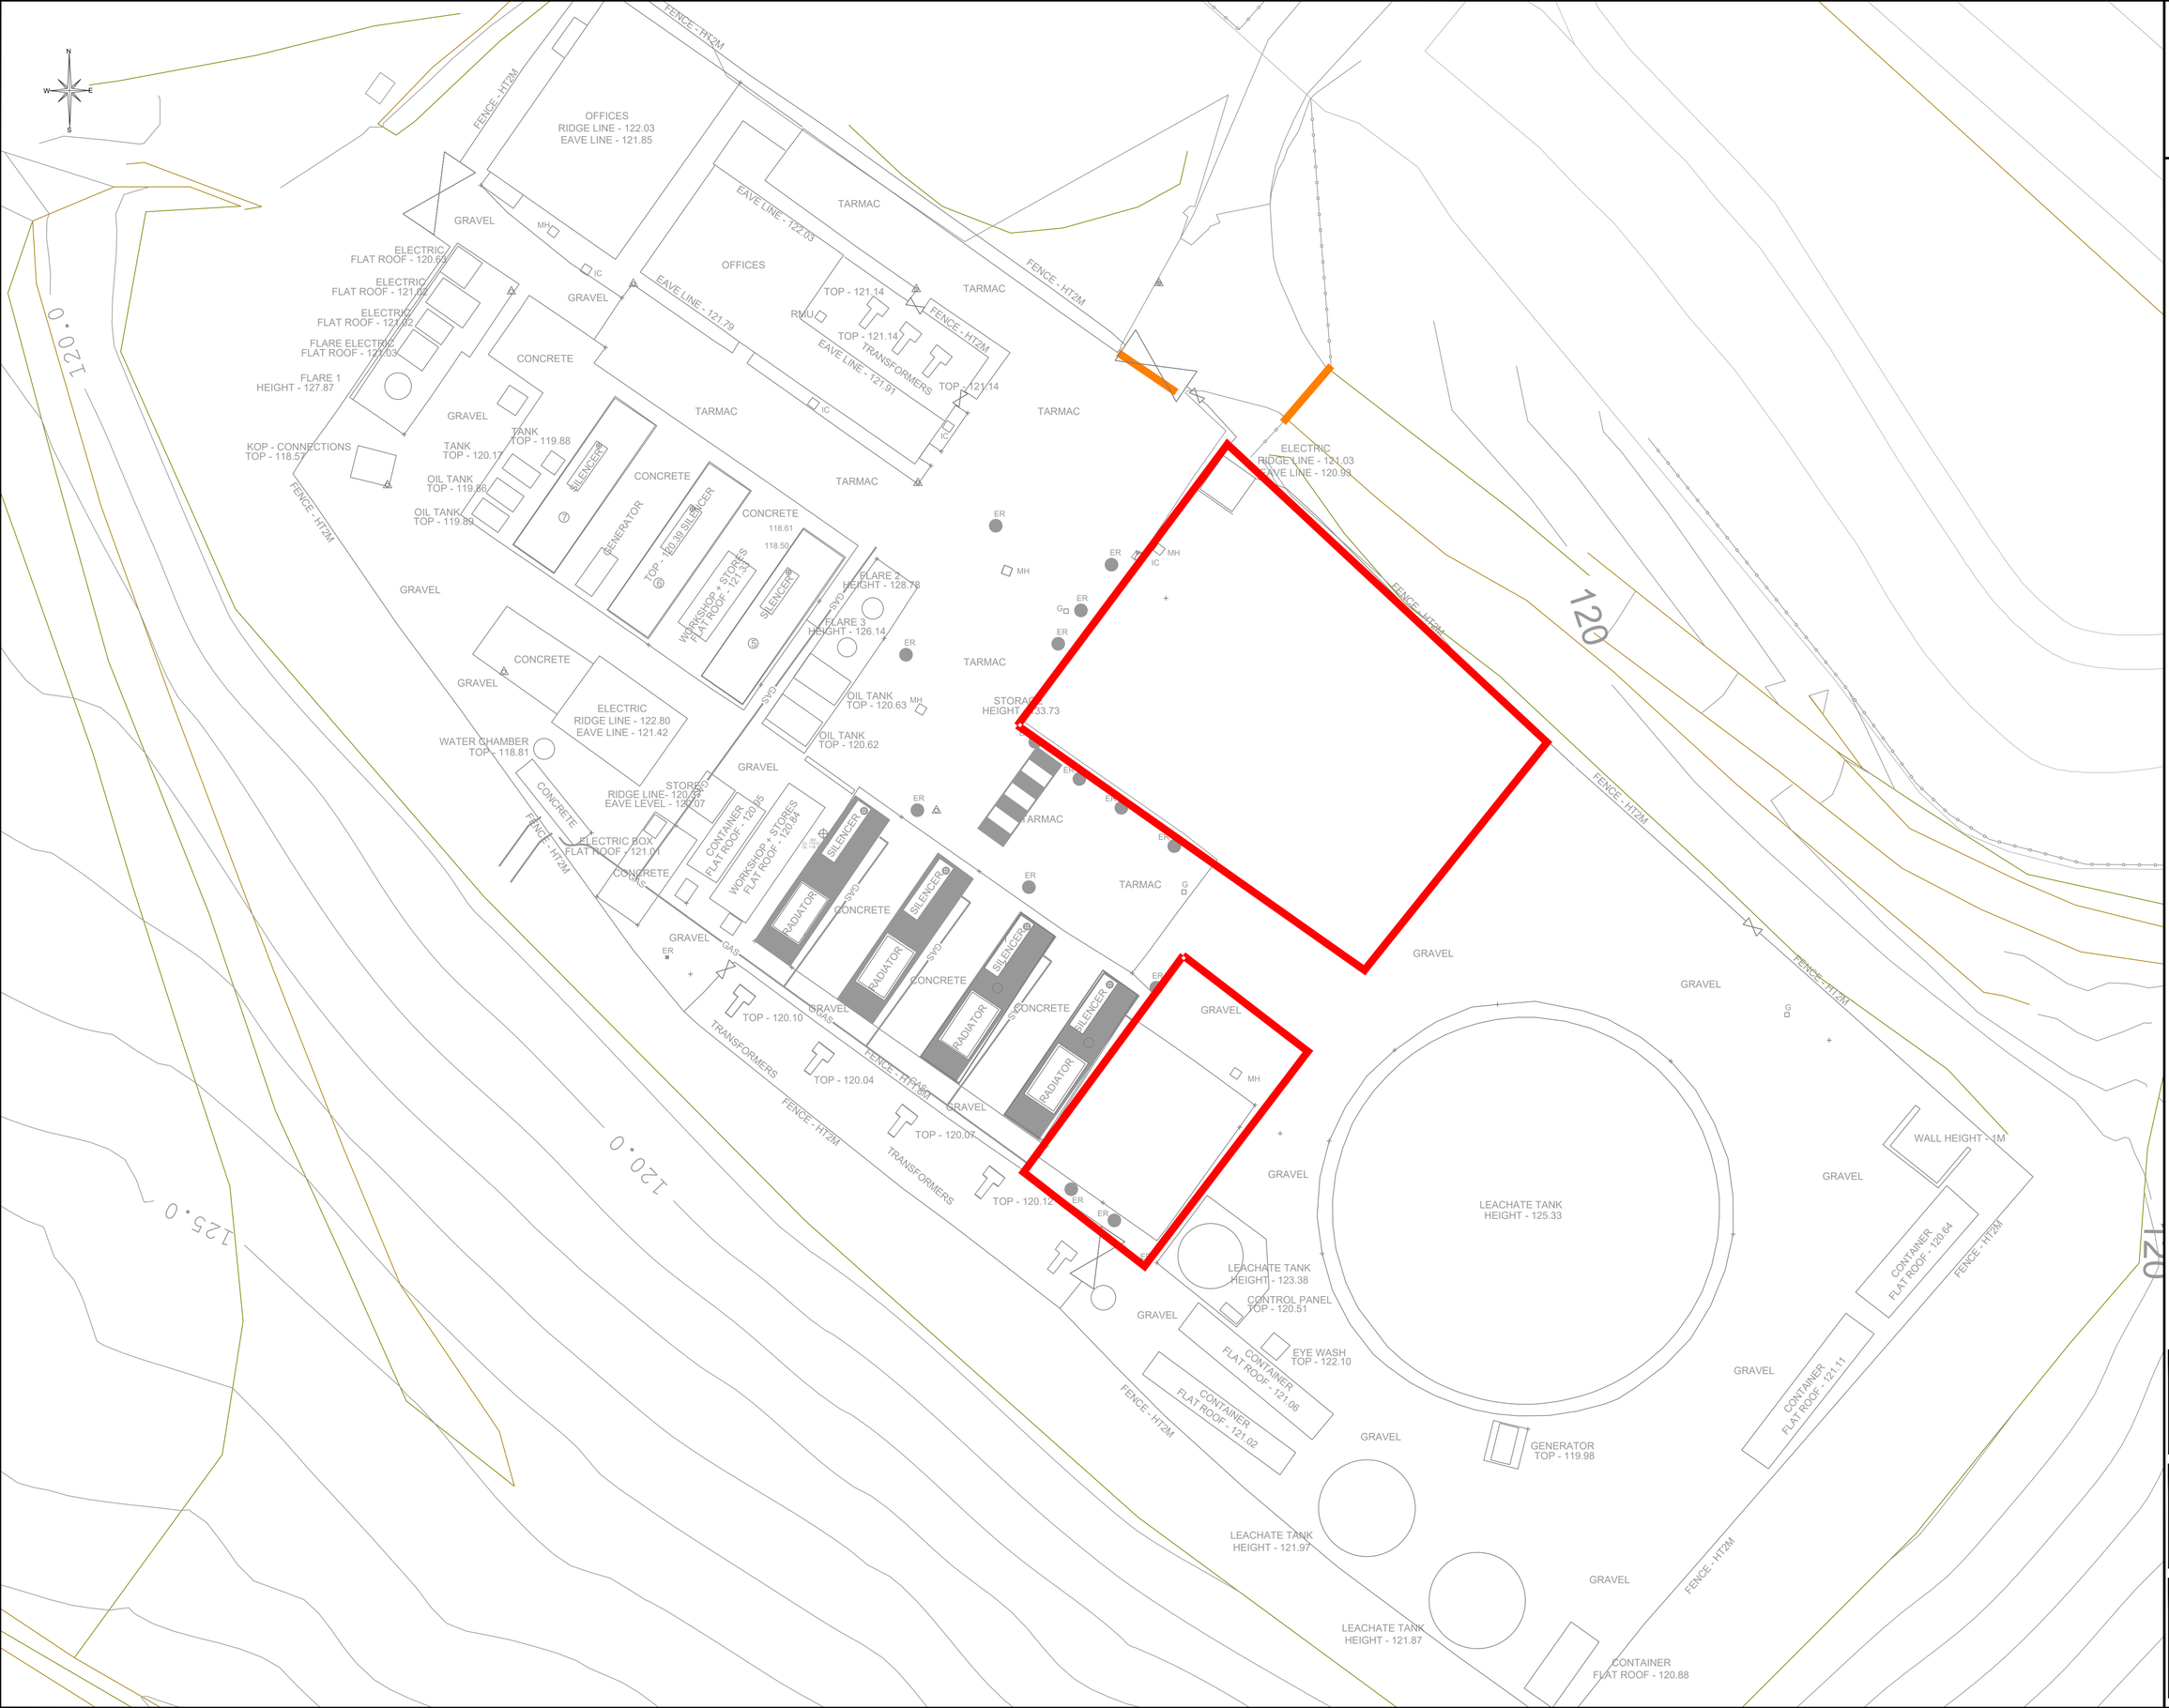

Viridor

Key.

Application boundary.

Challock ENERGY

SITE NAME

Pilsworth North Landfill Site

DRAWING TITLE

Existing Site Layout

SCALE 1:200@A1

O/DATE 15/07/2020

O/DRN

O/APP

0420-PILS-000

REVISION		
DRN	APP	DATE
DRAWING BASED UPON :		