


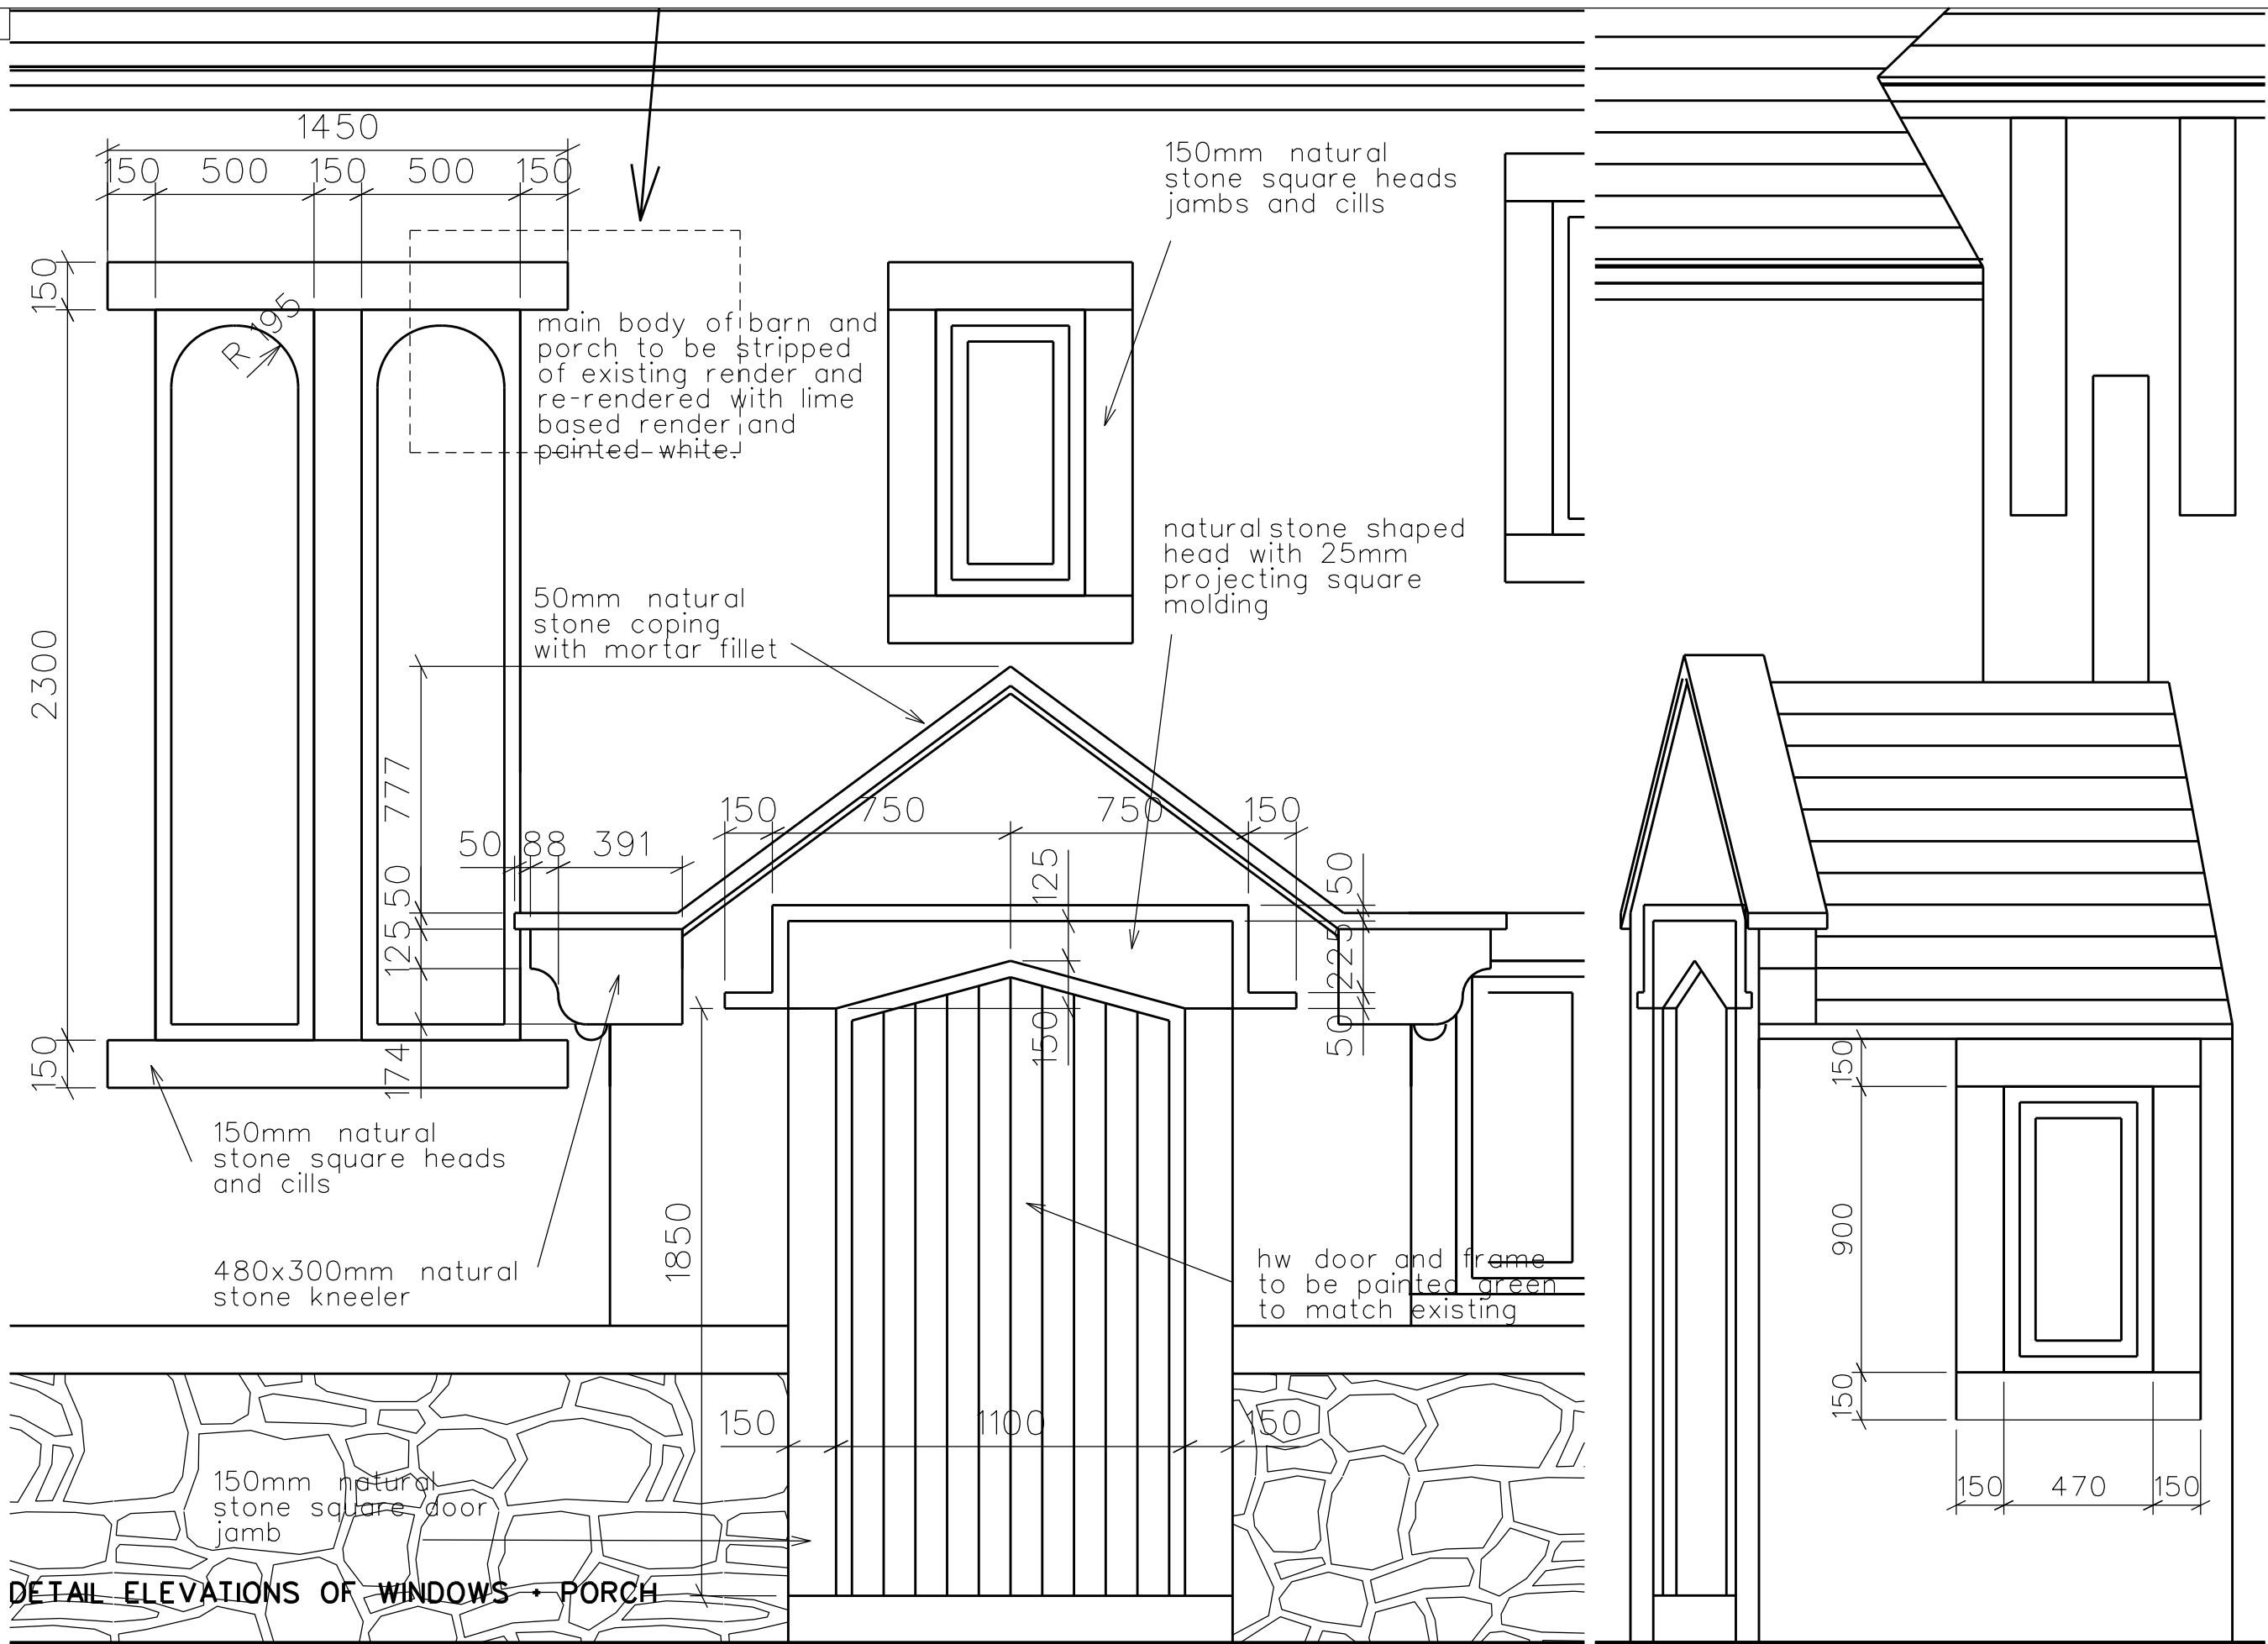

BURR DESIGN ASSOCIATES

notes
 MAIN OFFICE: 1 Top Of the Hill, Colden, Hebden Bridge, HX77PJ.
 CORNWALL OFFICE: East Coker, Leedstown, Hayle, TR27 6EW
 Tel: 07720059525, E mail: dennis@burrdesign.co.uk
 Company No: 5371811 - Director: Dennis R. Burr, BaArch, DipArch, MaUD Oxford

revisions
 reference remarks

date

All Copyright Reserved.
 Drawings not to be copied without express consent.
 Do not scale drawings (page scaling none) - All dimensions to be checked on site.

project Tithe Barn, Milnrow - Garage/Workshop Conversion

drawing title Porch Details

project ref. 1202

drawing no. DET/01

date 18/01/2023

scale 1:20 @ A3