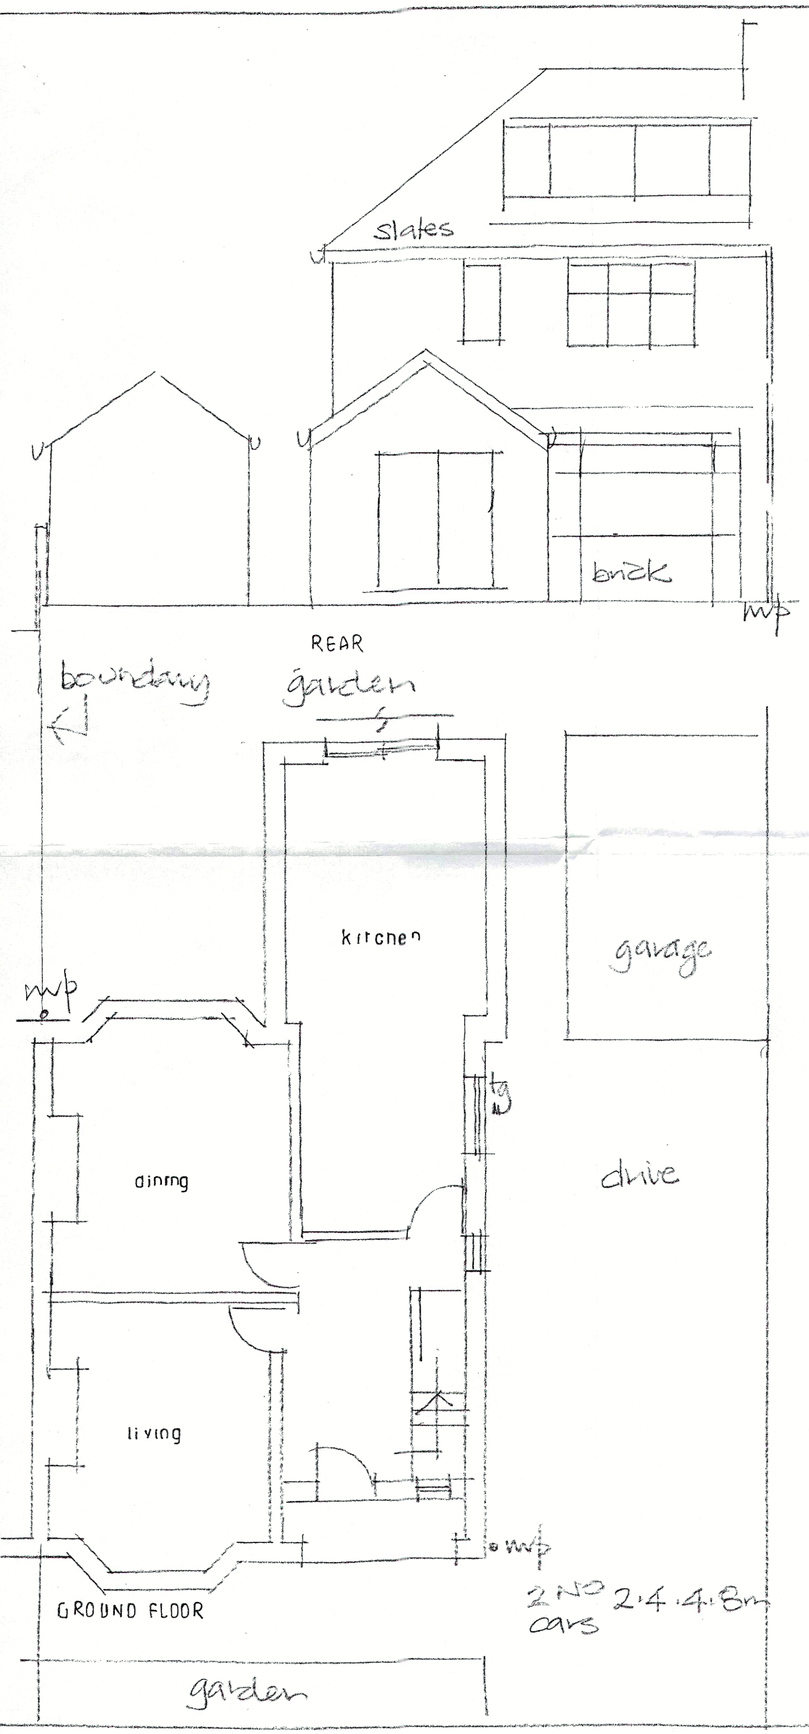

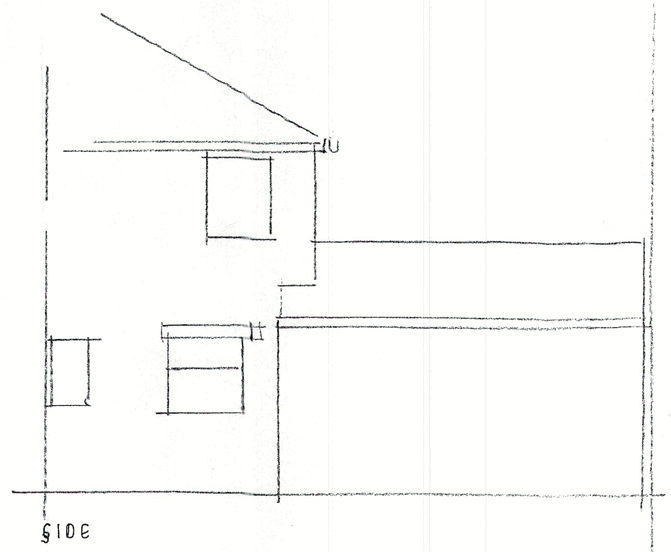

EXISTING LAYOUT + ELEVATIONS 10 WOODLANDS AVENUE ROCHDALE 1:50

DWG NO 10/R/1