


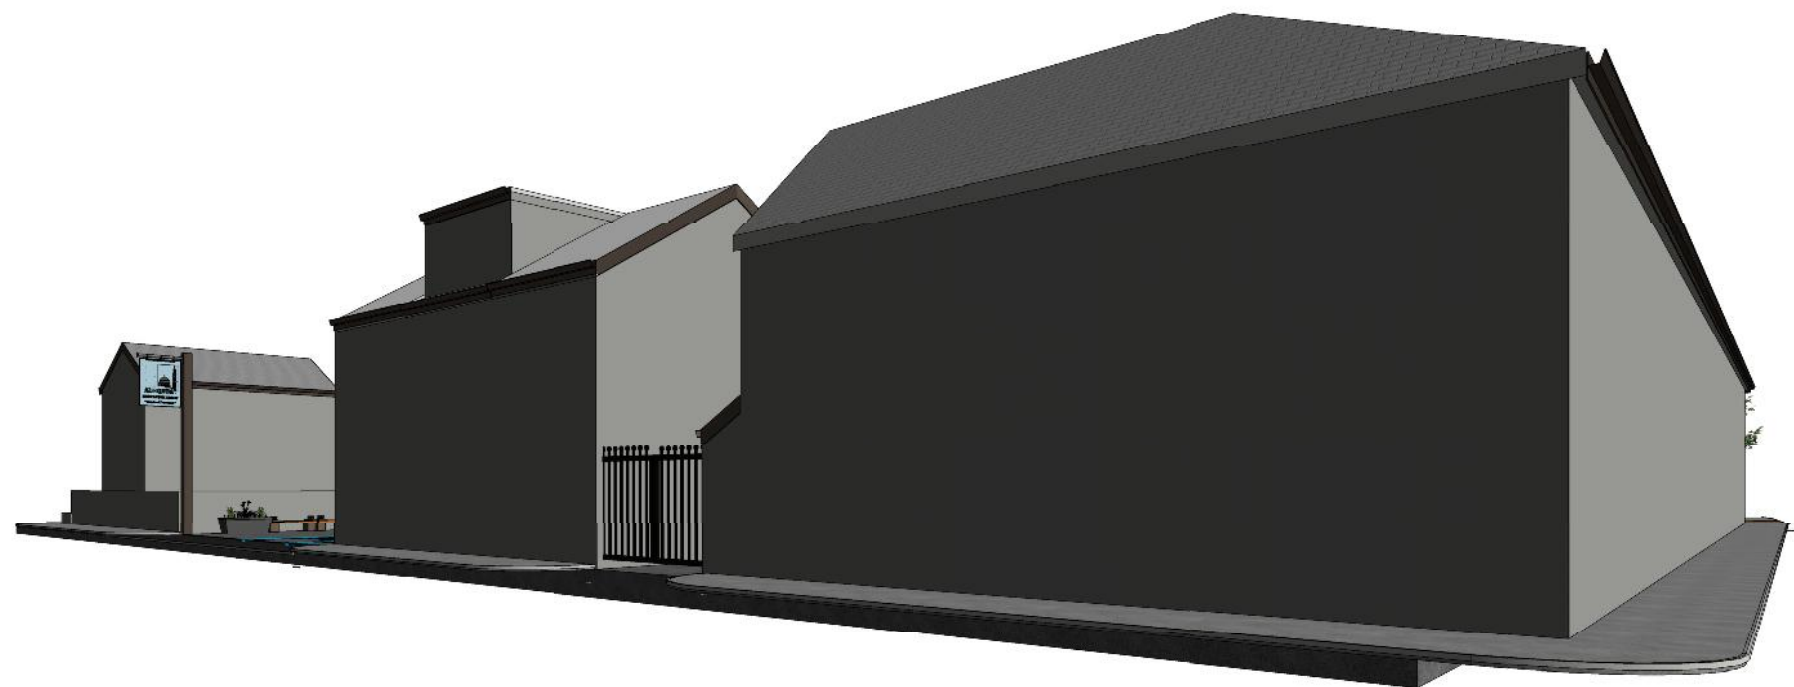

AS PROPOSED STREET VIEW A - ABOUKIR STREET



AS PROPOSED STREET VIEW B - ABOUKIR STREET



AS PROPOSED STREET VIEW A - COPENHAGEN STREET



AS PROPOSED STREET VIEW B - COPENHAGEN STREET