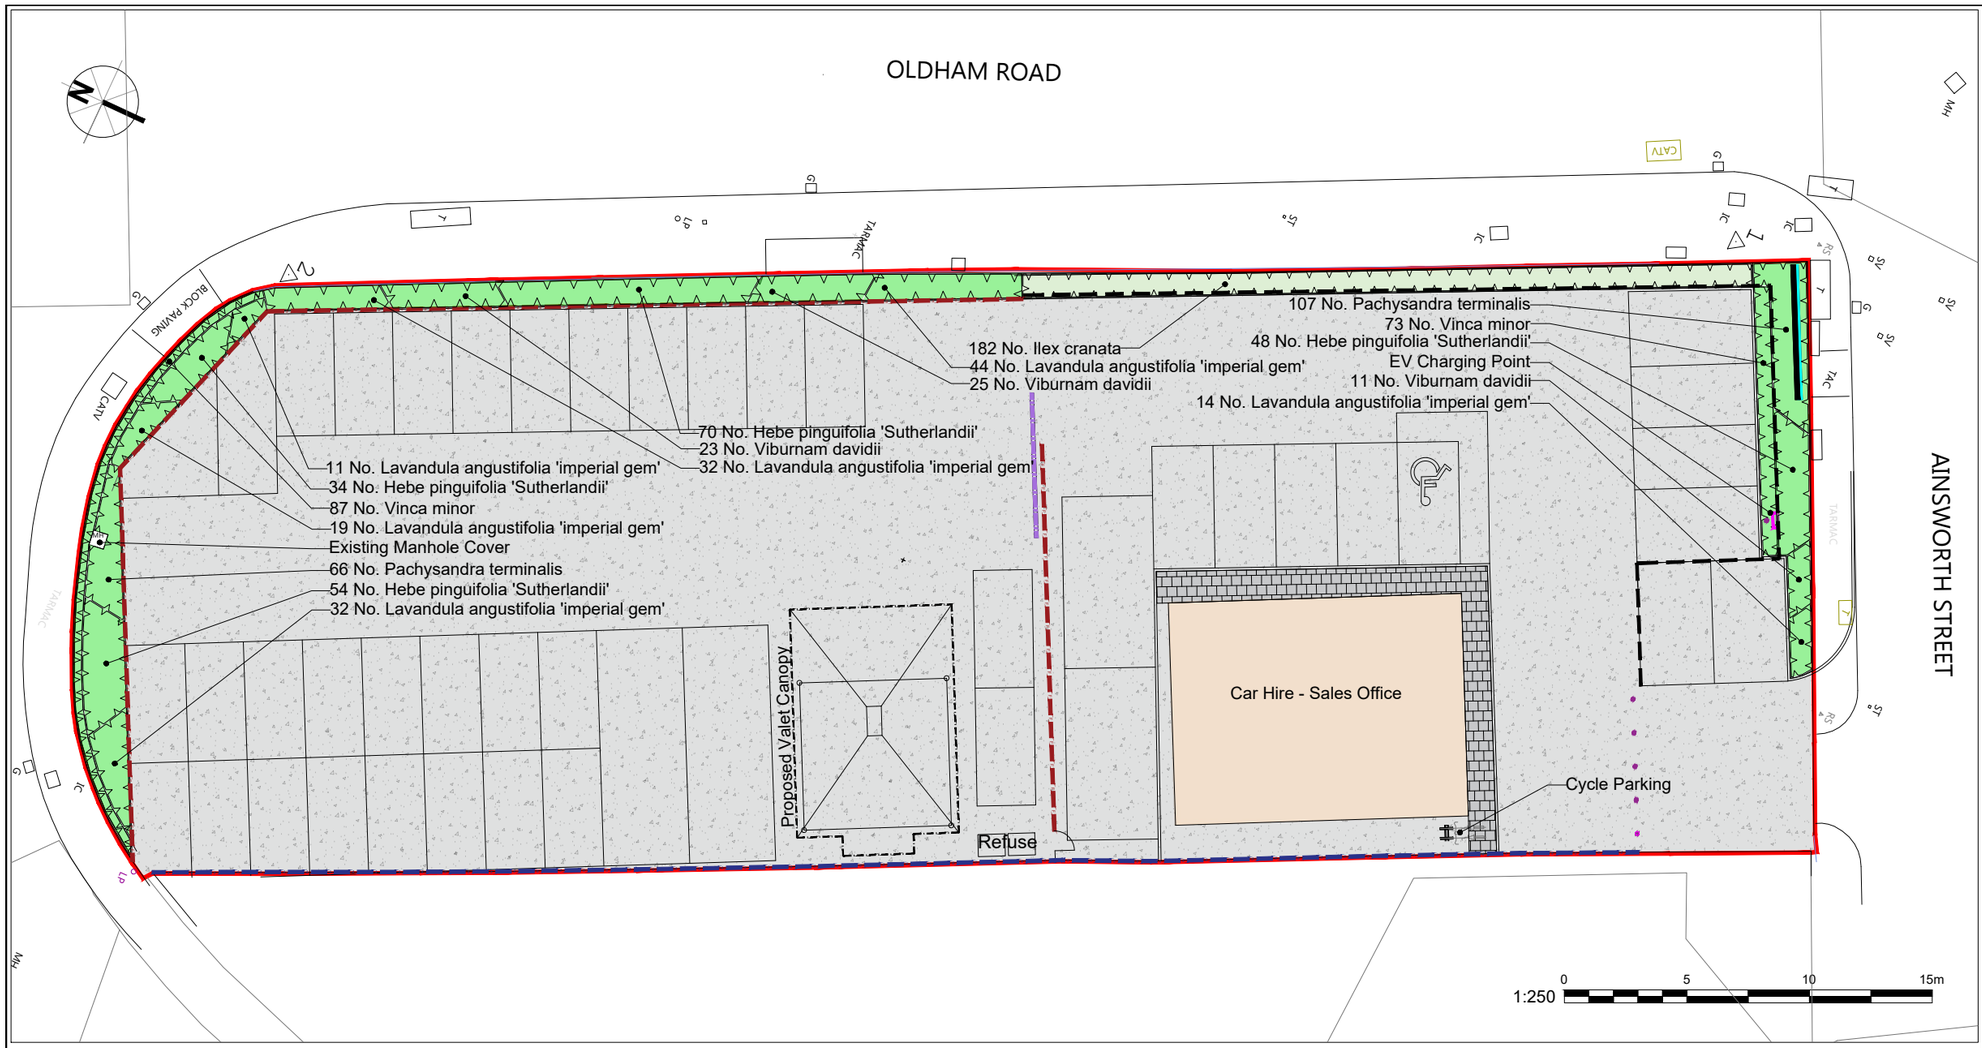

LEGEND

- Site boundary
- Proposed Ornamental Hedge
- Proposed Ornamental Shrubs
- Marshalls Charnwood Textured concrete Flag - French Grey
- Macadam Surface
- Proposed Bollard
- Proposed Signage
- Proposed Sliding Gate
- Proposed Hoop Top Railing
- Paladin Fence (1.8m)
- Palisade Fence (2.4m)

*For Planting Schedules refer to table

PLANT SCHEDULE

Ornamental Hedge Planting
Plant at density 7/m² - Double staggered rows @ 250mm centres

Botanical Name	Common Name	Size (cm)	Type	Qty (nr)
Ilex Crenata	Japanese Holly	60-90	2lt pot	182

Ornamental Shrub Planting

Botanical Name	Common Name	Size (cm)	Density	Type	Qty (nr)
Hebe pinguifolia 'Sutherlandii'	Hebe	45-60	7/m²	2lt pot	206
Lavandula angustifolia 'imperial gem'	Lavender	30-45	7/m²	2lt pot	152
Viburnam davidii	NA	45-60	5/m²	2lt pot	59
Pachysandra terminalis	Japanese spurge	45-60	11/m²	2lt pot	173
Vinca minor alba	Lesser Periwinkle	30-40	11/m²	2lt pot	160

NOTES

TOPSOIL & CULTIVATION
All proposed shrub planting shall be into prepared beds with a minimum of 450mm topsoil.
All trees shall be planted into pits 900mm deep.
Peat free planting compost shall be incorporated at the specified rate.
Imported top soil shall be to BS3882:2015

PLANTING DENSITIES
As shown on drawings and on schedule of plants.

MAINTENANCE
All planting will be subject to a 5 year defects liability period.
Any dead or dying plants will be replaced each year.
All planting areas will be maintained in a tidy weed free condition.
All palnts will be watered, staked and prune as necessary to maintain health and vigor.

Client
Enterprise Car Hire

Project
Ainsworth Street, Rochdale

Drawing Title
Landscape Proposals

Created by	Reviewer	Sheet Size	Scale	Date Created
CL	NR	A3	1:250	20.08.20

Drawing Nr.
089-01-01

Revision
00

DRaW (UK) ltd
Morwick Hall
York Road
Leeds
LS15 4TA
t: 0113 8232871
www.draw-ltd.com

DRaW Design & Assessment