
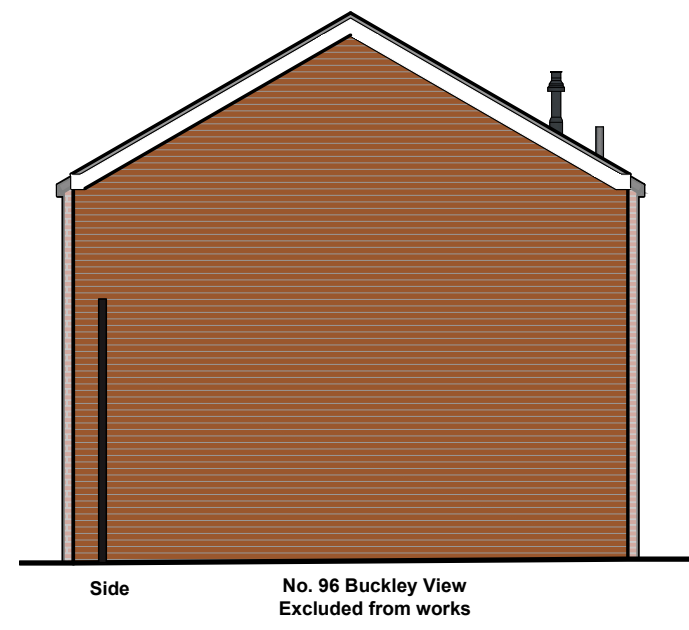
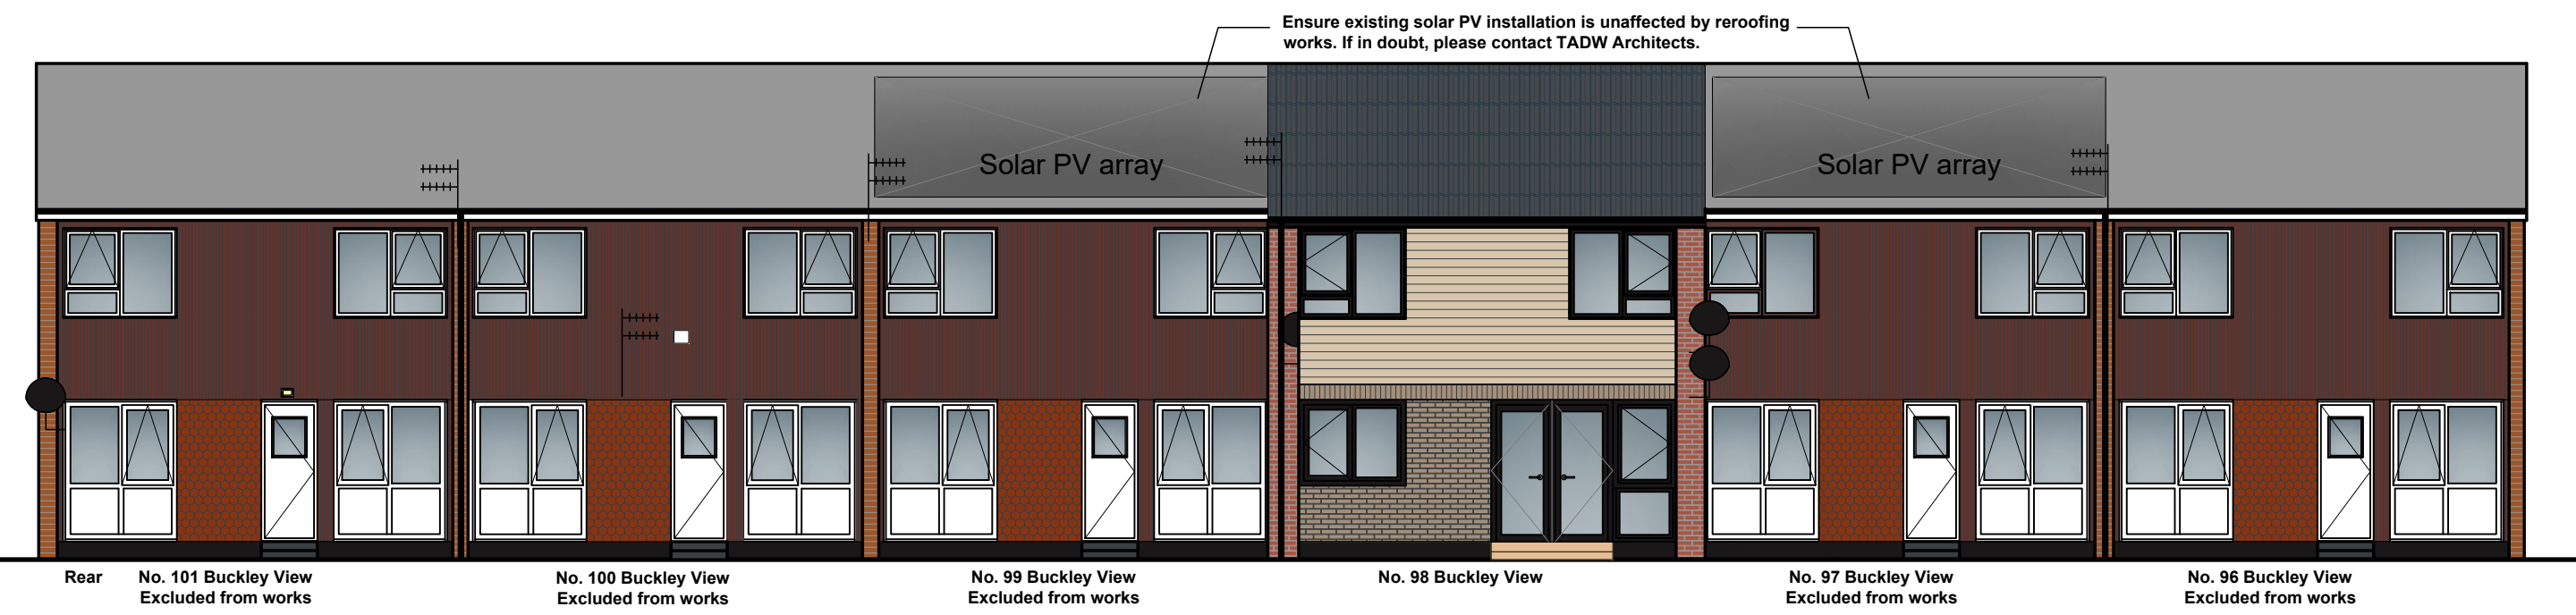
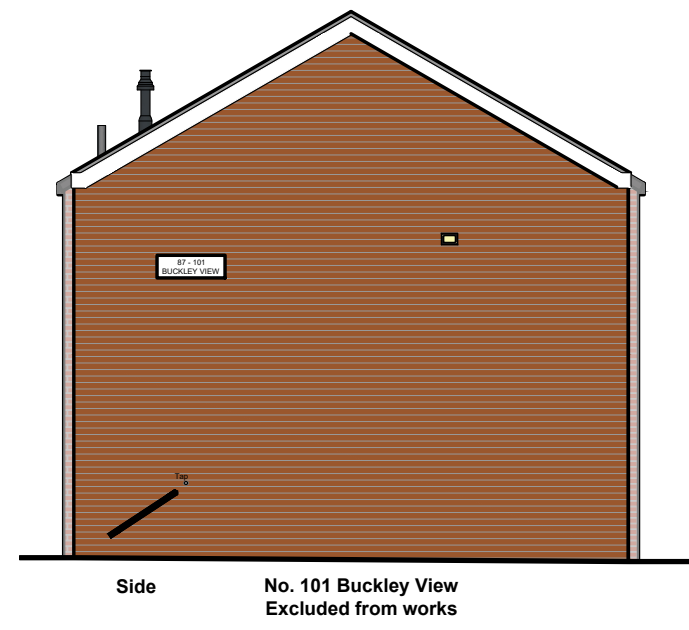
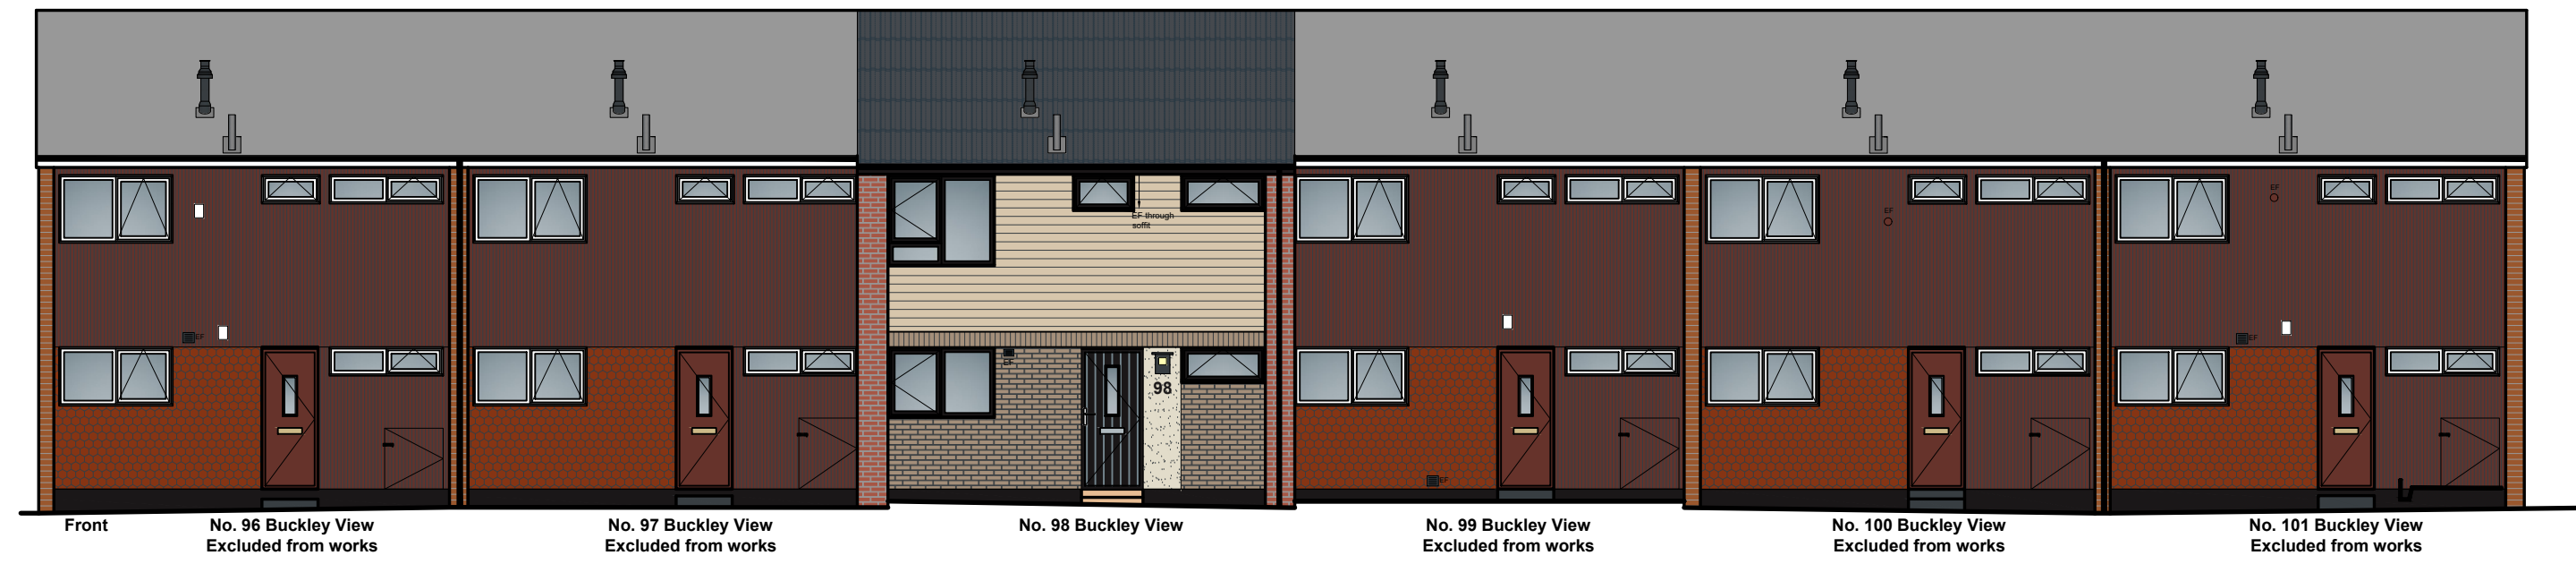
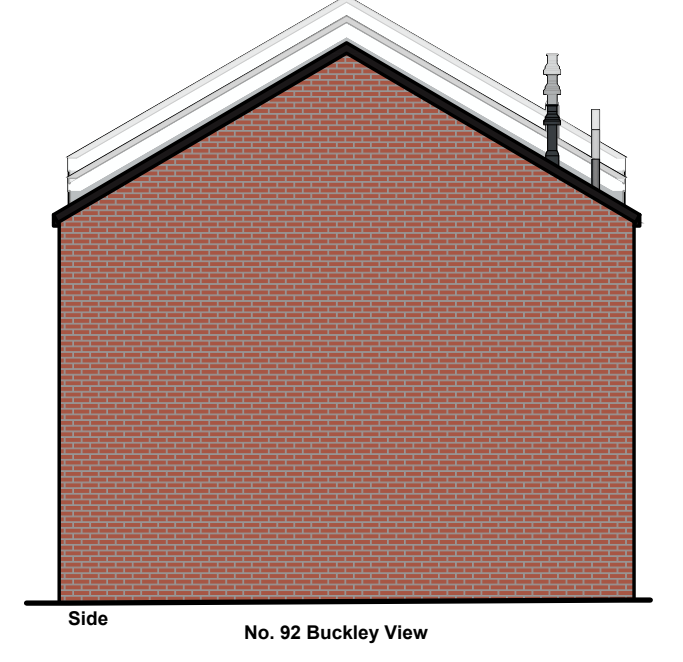
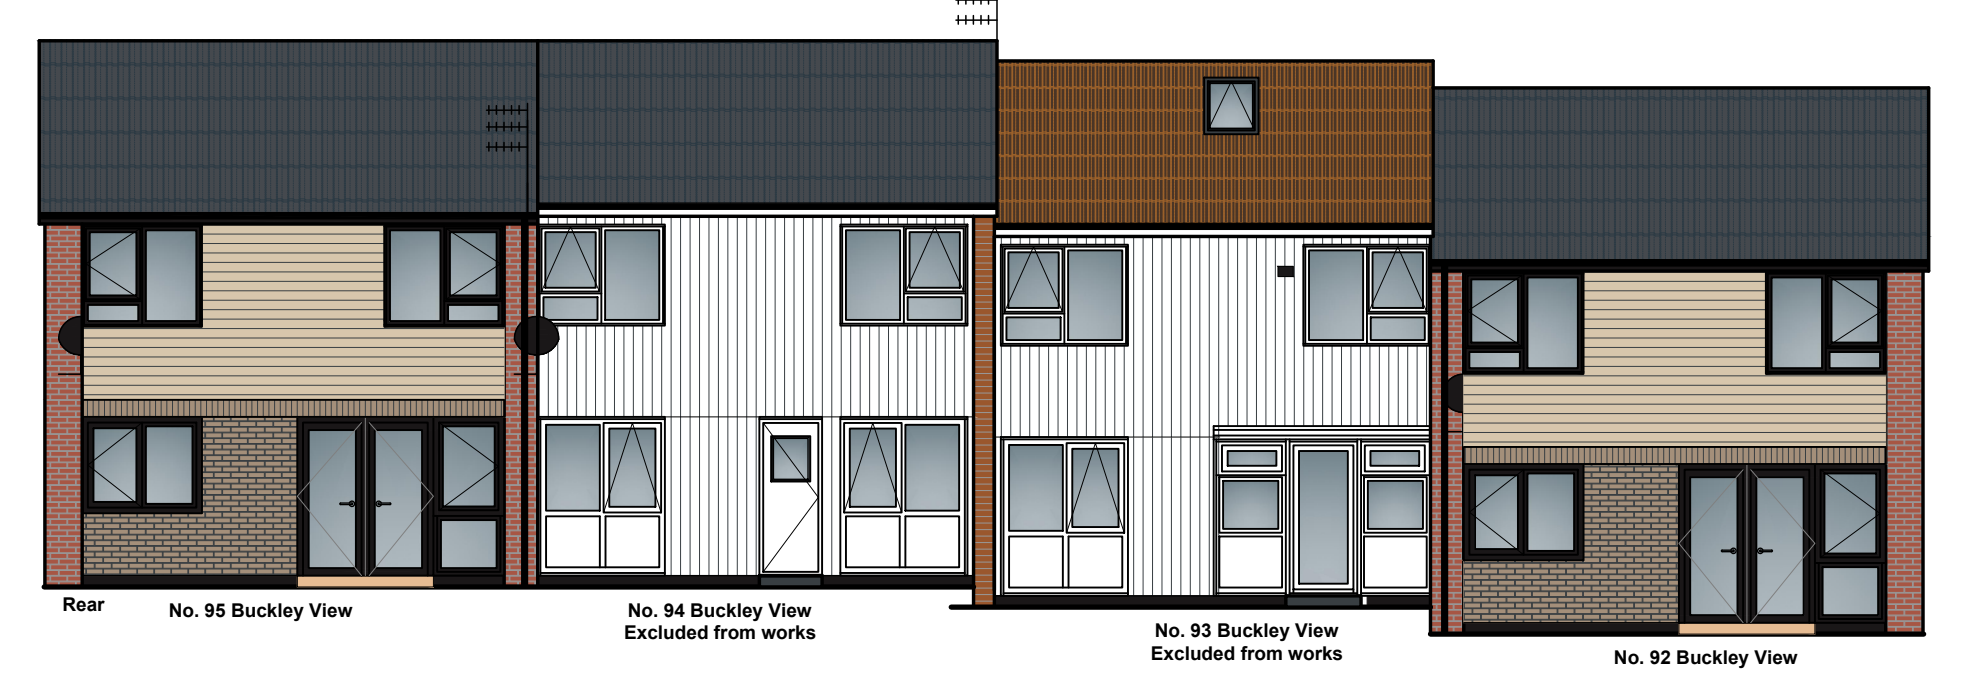
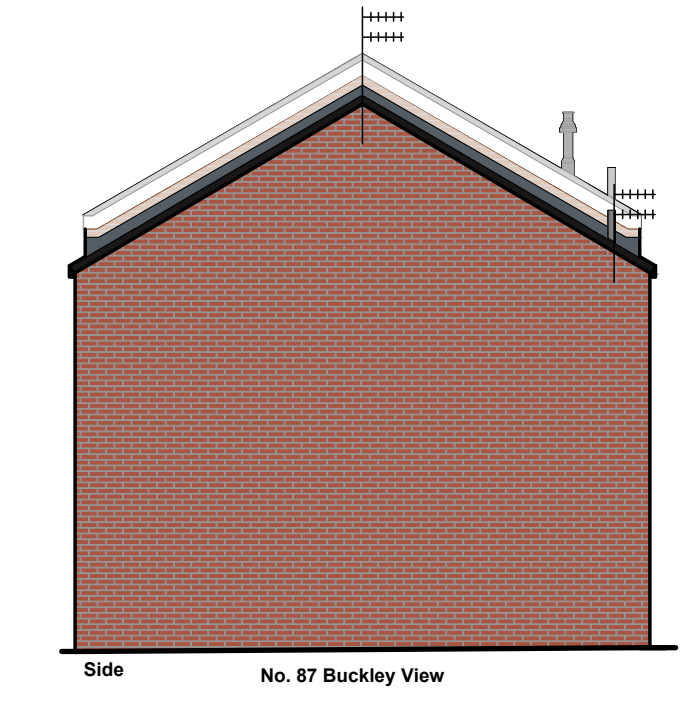
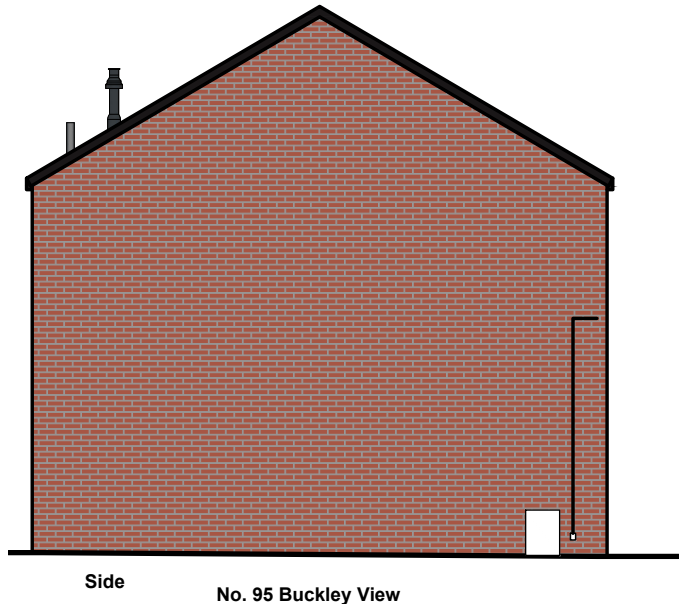
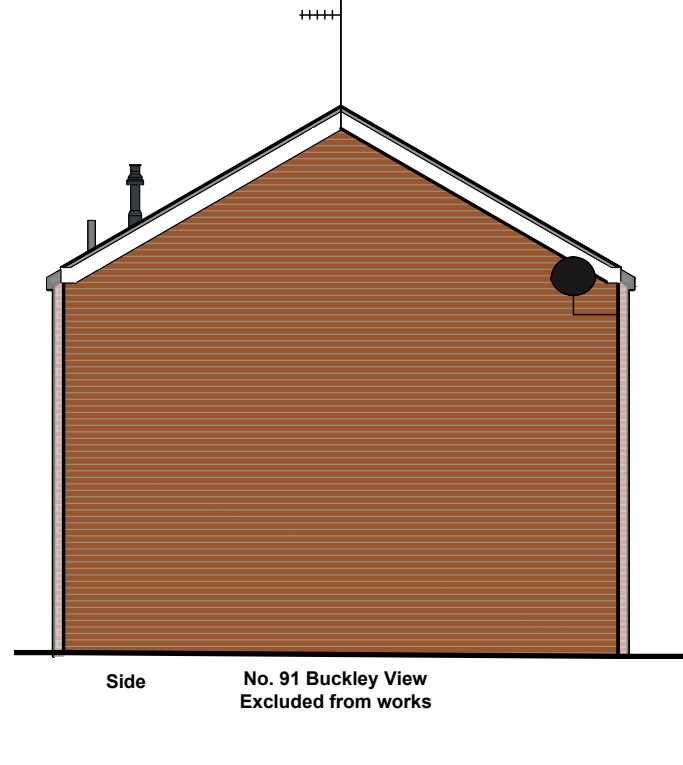


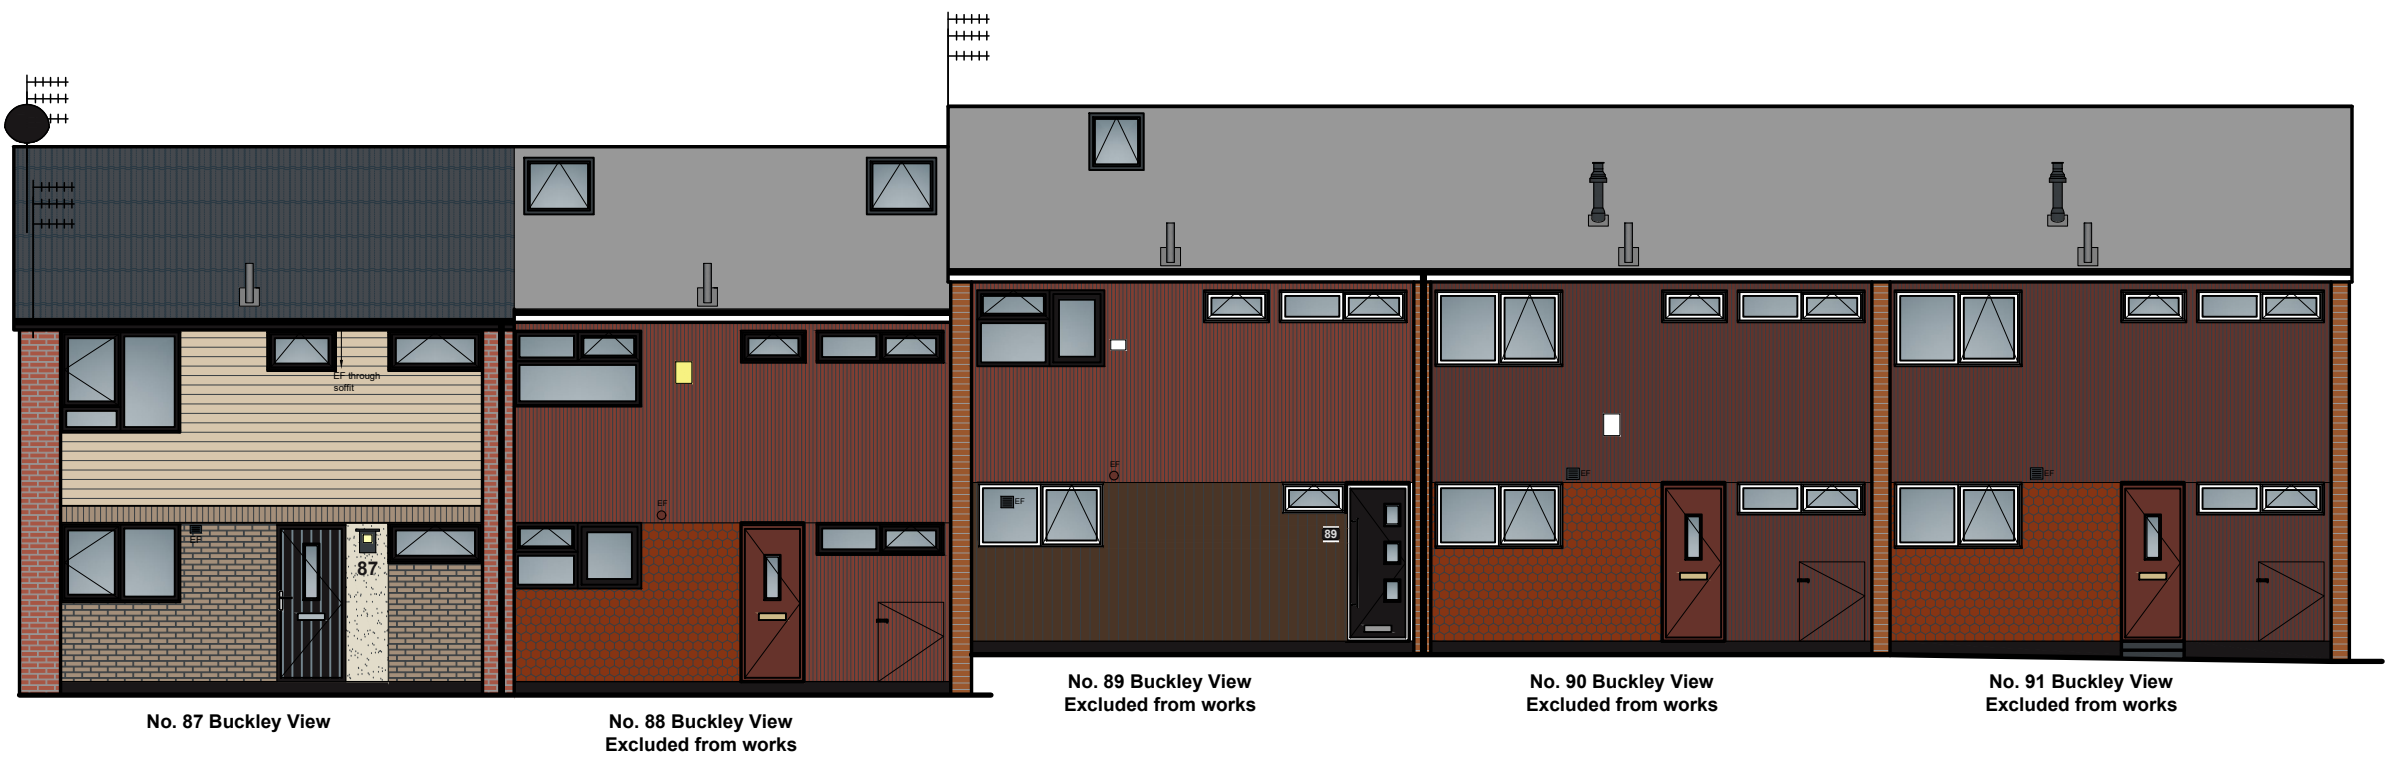

**General Notes**  
01: Dimensions must not be scaled from this drawing. If in doubt, please ask.  
02: All dimensions are in millimetres unless noted otherwise.  
03: All dimensions should be verified on site before proceeding with the work.  
04: TADW Architects shall be notified in writing of any discrepancies.  
05: © TADW Limited (UK) 2015

|       |             |          |       |         |
|-------|-------------|----------|-------|---------|
| P1    | Drawn       | 24.11.22 | VA    | AM      |
| Issue | Description | Date     | Drawn | Checked |

**Drawing Status**  
P - Planning | T - Tender | C - Construction | R - As Record

For Approval

**tadw**architects

Six St. Petersgate Stockport Cheshire SK1 1HD  
Ph 0161 477 6158 Fx 0161 480 8342 mail@tadw.co.uk www.tadw.co.uk

Client

Rochdale Boroughwide Housing

Job

Smallbridge Decarbonisation

Title

Proposed Elevations  
No. 87 - 101 Buckley View

Scale

1:100 @ A1

Note - Prints from PDF files may not be to scale, check accuracy against scale

1:100

Job Number

221316

Drawing Number

37

Issue

P1