



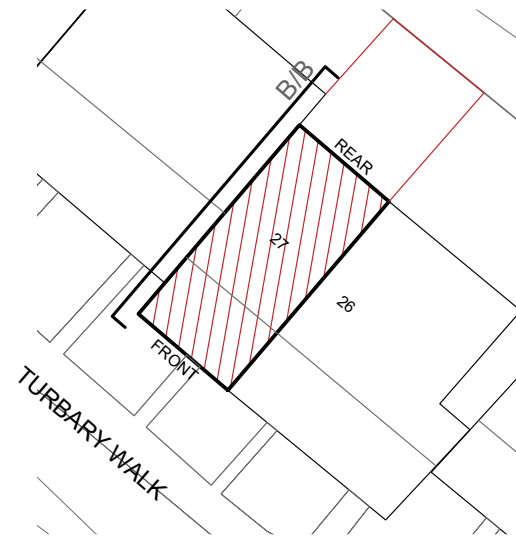

PROPOSED REAR
ELEVATION 1:50



GREY HATCH OUTLINES 27 TURBARY
WALK DORMER

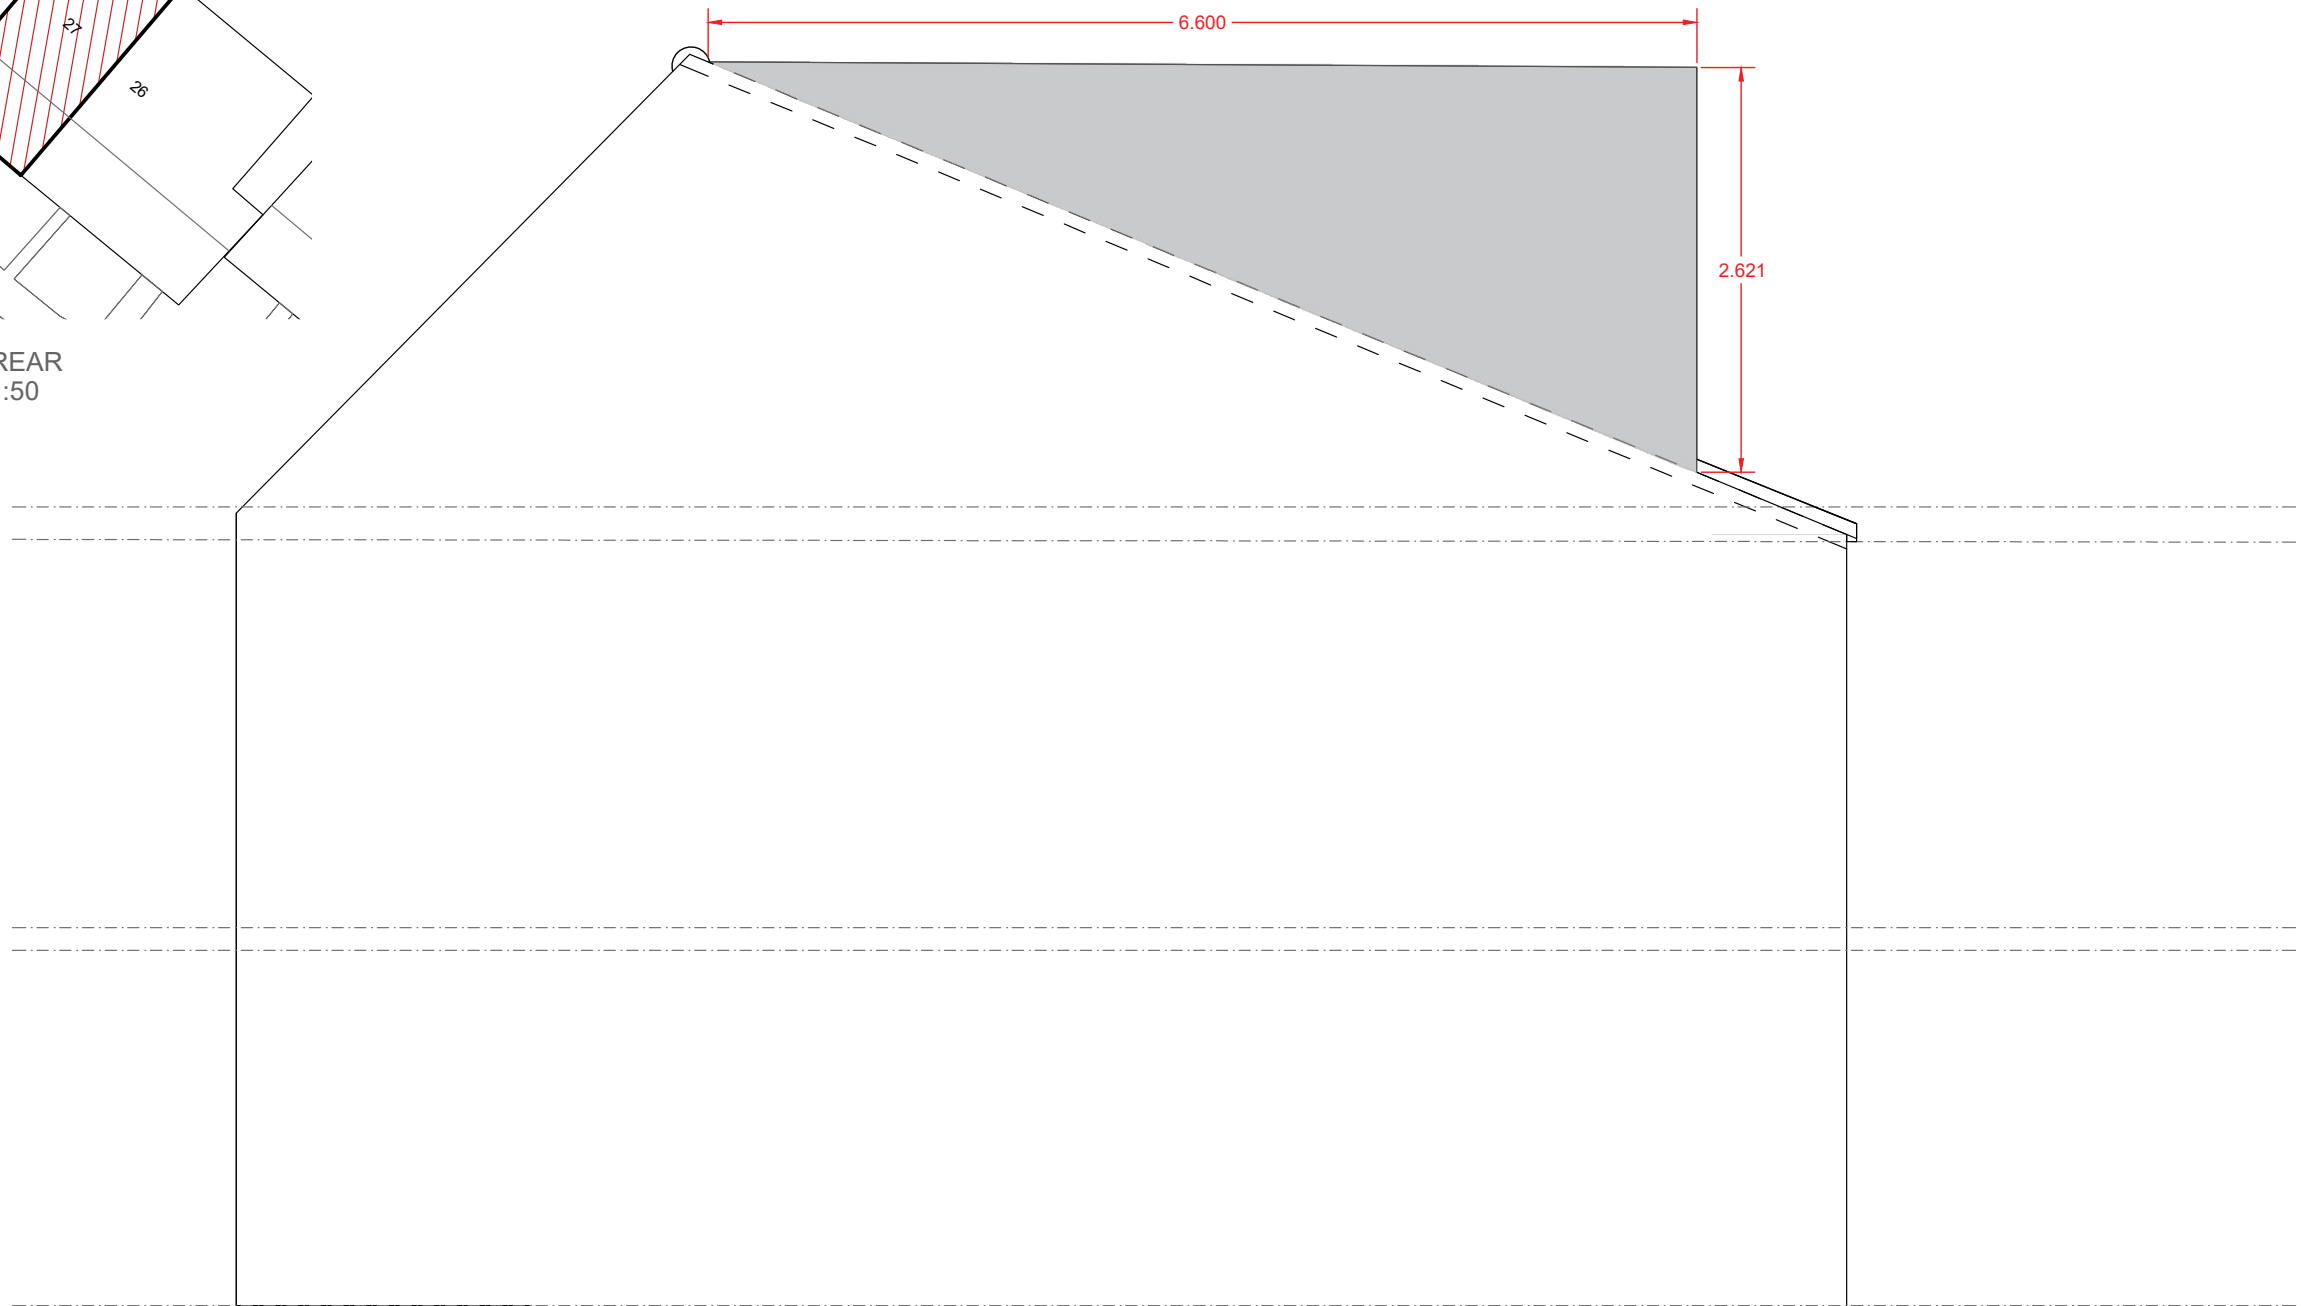

SIDE ELEVATION
CUT B/B 1:50