
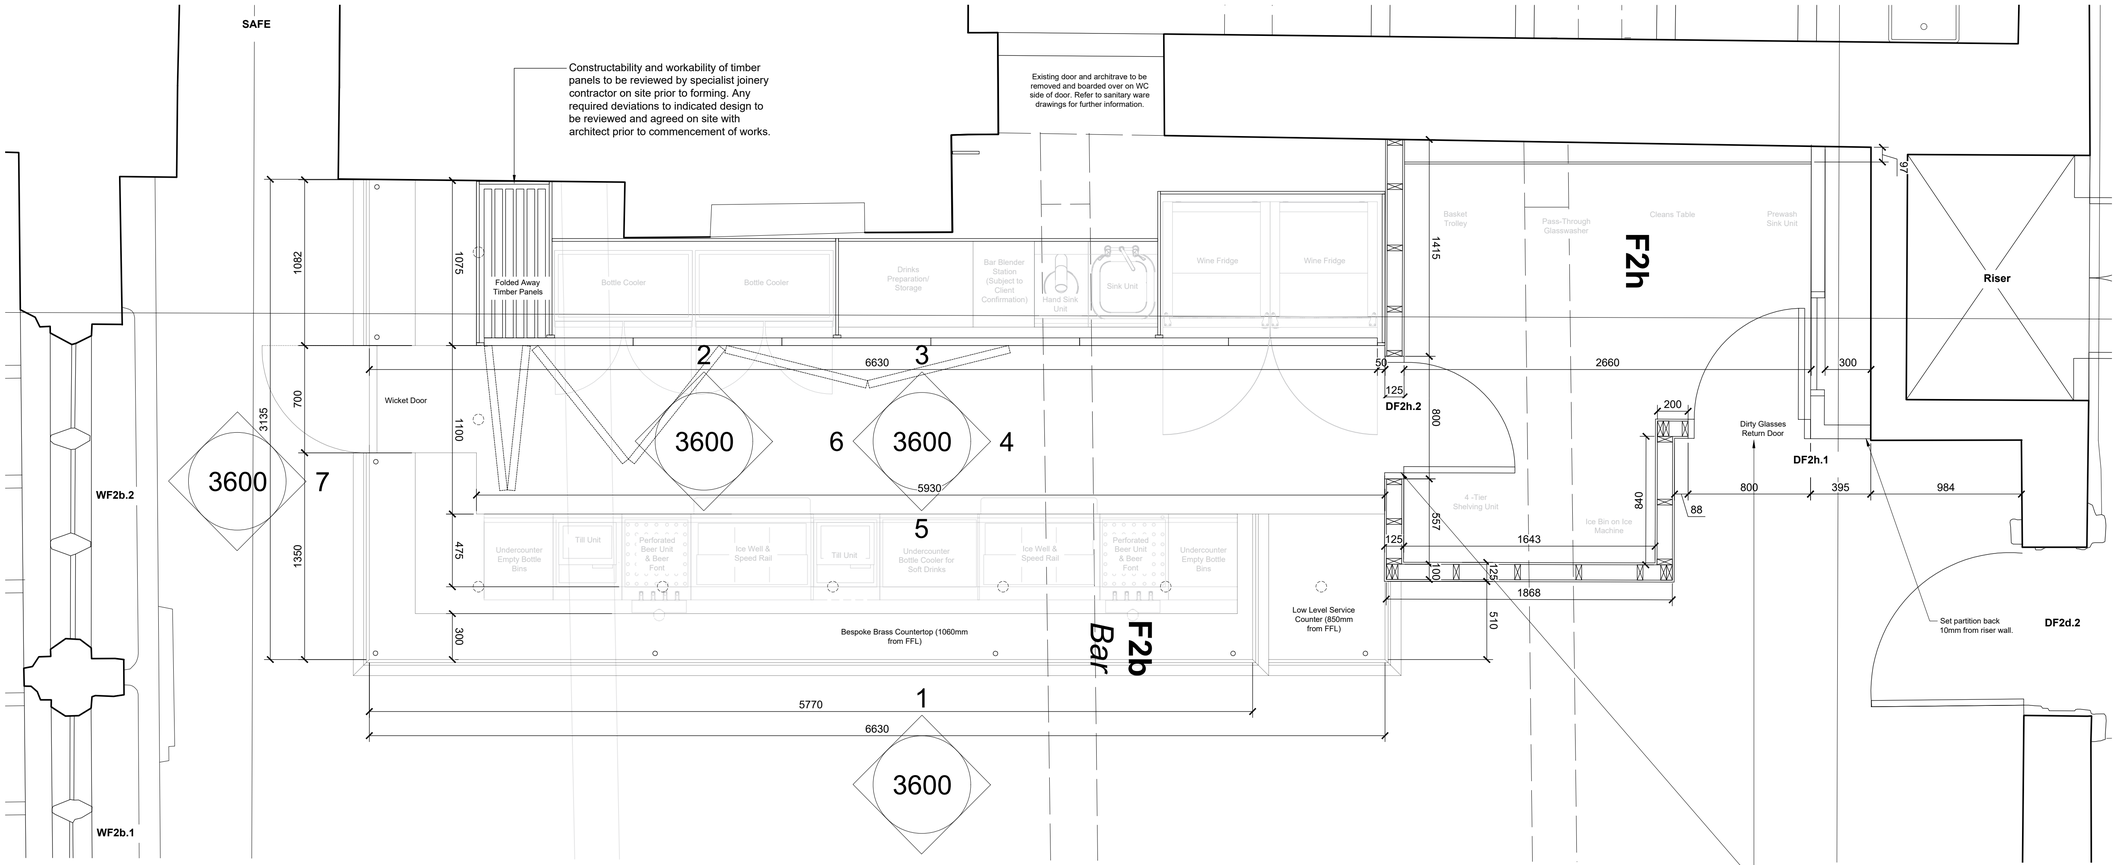


Plan - at First Floor Level
1:20 @ A1

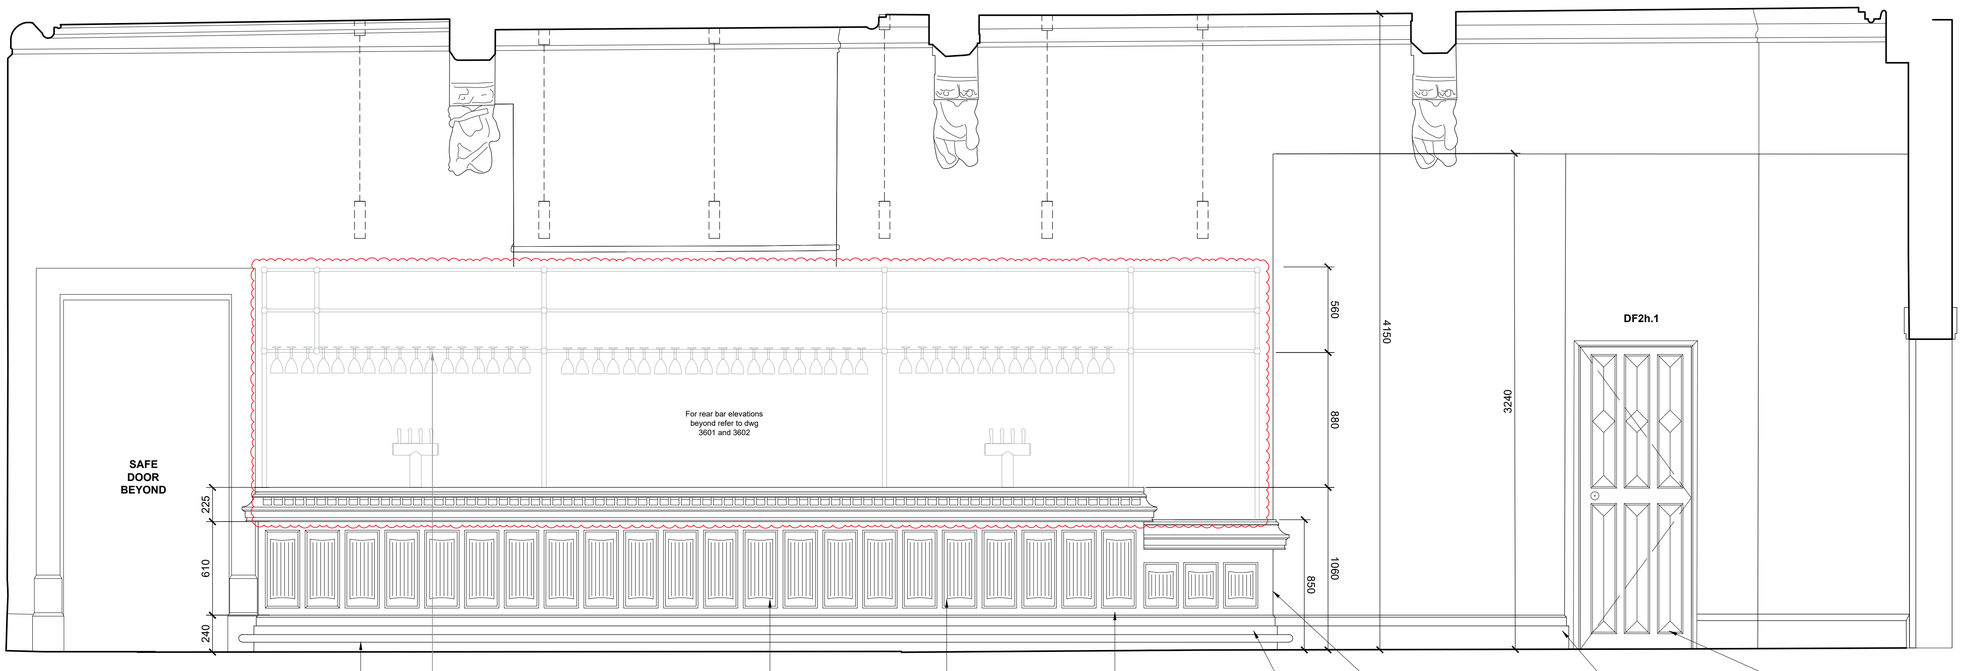

Elevation 1
1:20 @ A1

Notes

1. Any dwg format drawing is to be read in conjunction with and at the scale of the accompanying pdf.
2. Where colours other than black or grey are used, the drawing must be plotted in colour.
3. For status 'C' (Construction) drawings all dimensions are to be checked on site by the contractor, scaling is for Local Authority purposes only.
4. Unless otherwise indicated, all dimensions are in millimeters.
5. All information on this drawing is to be read in conjunction with the relevant Donald Insall Associates specification and trade contractors' drawings and information by specialists.
6. In the event of any discrepancy, please contact us immediately.
7. This drawing may contain survey information by others and is to be used solely for the purposes for which it was issued.
8. These are uncontrolled documents issued for information purposes only. If you have any queries regarding the drawings, please contact DIA immediately.
9. Please note DIA cannot be held responsible for any errors arising from changes made to an uncontrolled dwg file.
10. Drawing is for design intent purposes only. Specialist fit out contractor to review designs and modify as required to ensure suitability and sufficient constructability of joinery items and associated gantry - shop drawings required prior to manufacture.
 Greyed out items indicate areas of client fit out. These works are not to be undertaken by main contractor but are shown to offer guidance as to what areas are to be left clear to facilitate.

© 2019 DONALD INSALL ASSOCIATES LTD

Status codes

S0	Work in Progress	**D1**	Suitable for Costing
S1	Suitable for Co-ordination	**D2**	Suitable for Tender
S2	Suitable for Information	**D3**	Suitable for Contractor Design
S3	Suitable for Review & Comment	**D4**	Suitable for Manufacture/Procurement
S4	Suitable for Stage Approval		
A1,A2,A3, An etc.	Approved and accepted as stage complete		
B1,B2,B3, Bn etc.	Partially signed off: with minor comments from the Client		
CR	Construction Record		

Rev	Date	Dwn	Auth	Revision
C06	11-04-23	SZG	RZM	Racking no longer provided by the contractor.
C05	01-03-23	SZG	RZM	Amendments to F2h Bar Store.
C04	02-02-23	SZG	RZM	New wall type to reflect P&M specification (dims amend).
C03	09-11-22	SZG	RXM	Plan updated to show services void in F2h.
C02	28-09-22	SZG	SM	Plan amended to reflect elevation/MEP (lights).
C01	15-09-22	CZS	CSH	Updated for first floor works AI
P04	24-08-22	CZS	CSH	Joinery clarification & higher bar design updated.
P03	06-06-22	ATB	CSH	Updated for joinery clarification.
P02	10-05-21	SZG	CSH	Tender Issue.
P01	27-11-20	SXT	CXS	Initial Issue

Scale A1@	Status	Purpose of issue
1:50	CR	For Construction

File Name

Project	Originator	Volume	Level	Type	Role	Number	Revision
RTH	DIA	ZZ	01	DR	A	3600	C06

DF2d.2

Rochdale Town Hall
for Rochdale Development Agency

First Floor - Bar Elevations
Sheet 1 of 3

Donald Insall Associates
Chartered Architects and Historic Building Consultants

Bridgegate House, 5 Bridge Place, Chester CH1 1SA
(+44) 01244 350 063
chester@insall-architects.co.uk