


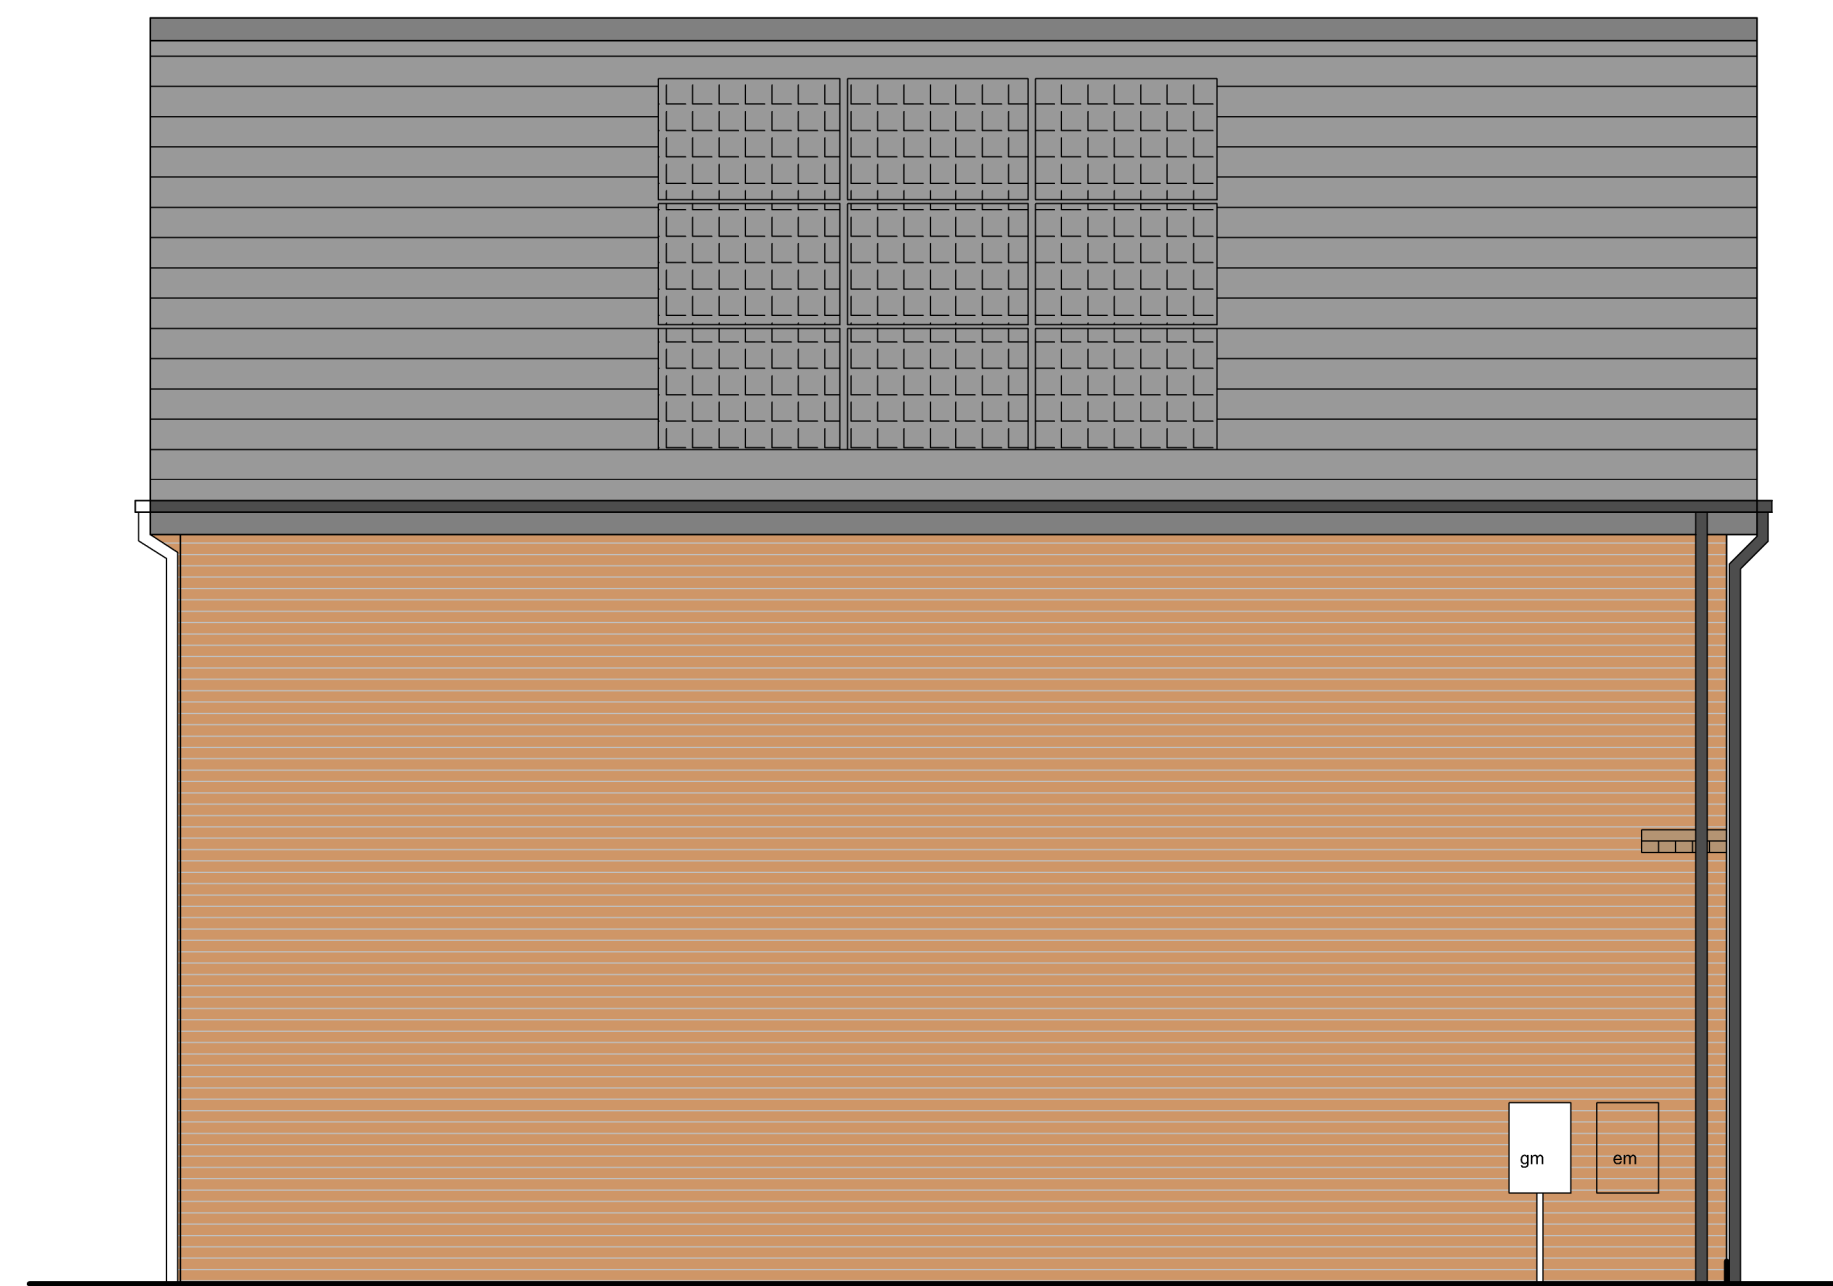

Front Elevation - Plots 1 & 2




Gable Elevation - Plot 1

MATERIAL SCHEDULE

- 1 RED MULTI FACING BRICK
- 2 GREY CONCRETE INTERLOCKING ROOF TILES
- 3 WHITE UPVC WINDOWS
- 4 BLACK COMPOSITE HIGH SECURITY DOORSET
- 5 WHITE UPVC FASCIAS AND SOFFITS
- 6 BLACK UPVC RAINWATER GOODS
- 7 PHOTOVOLTAIC CELLS
- 8 CONTRASTING BRICKWORK BAND



Rear Elevation - Plots 2 & 1

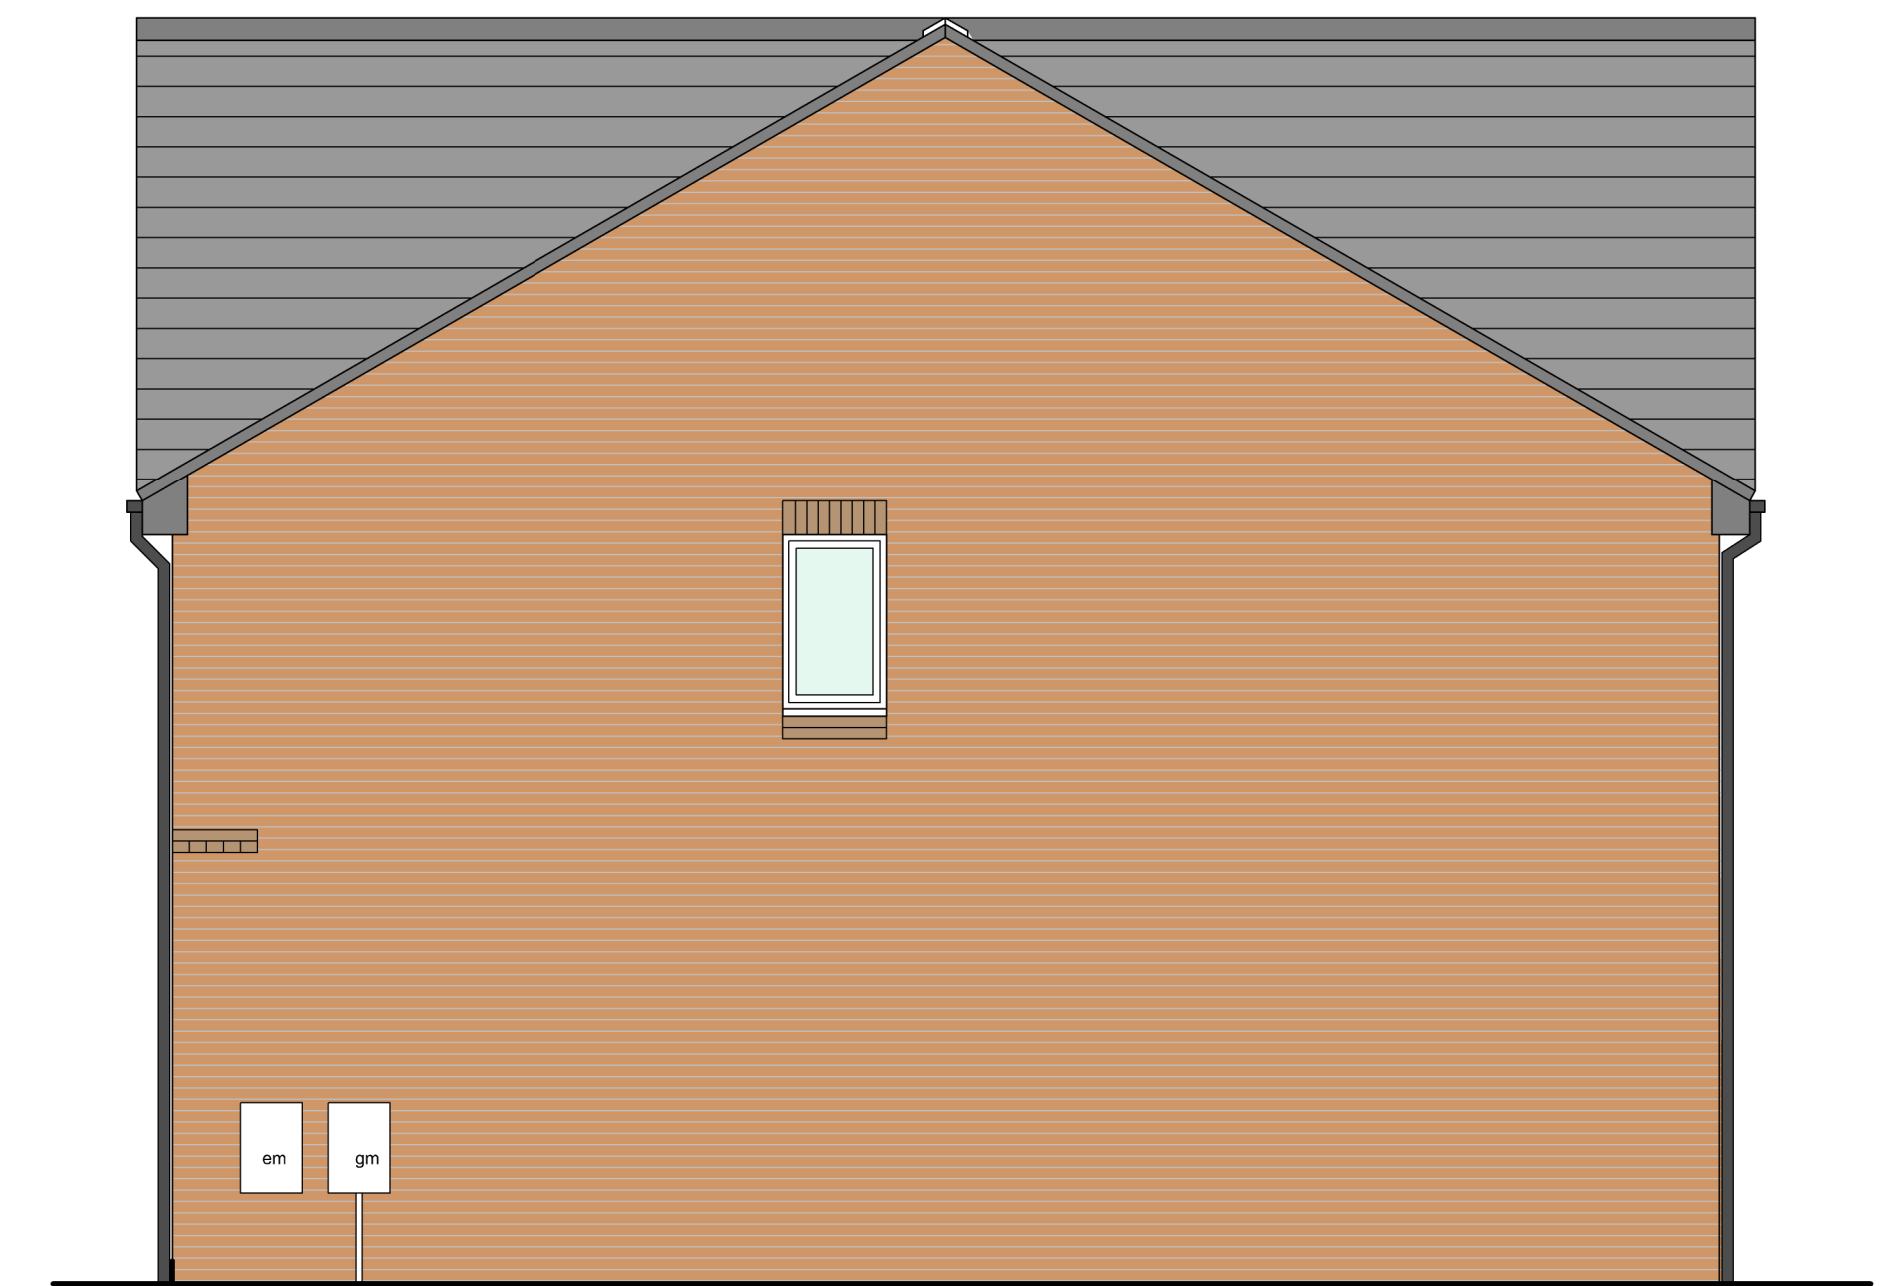

Gable Elevation - Plot 2