



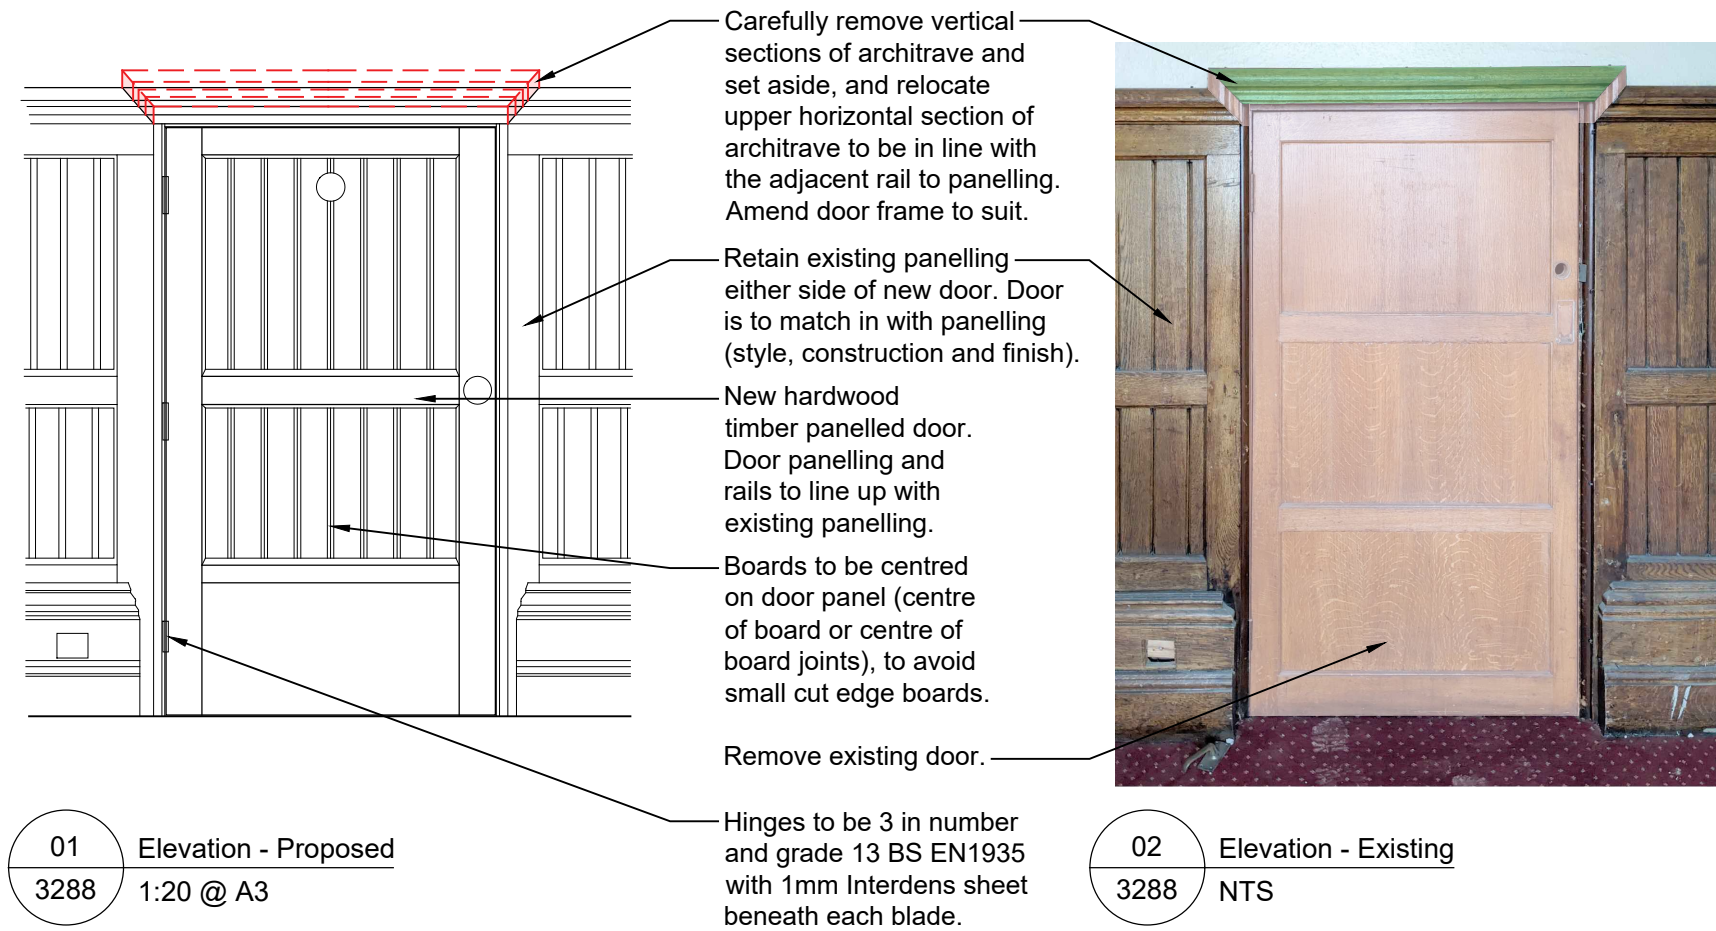


NOTES:

Timber:
The timber used to create the stiles, rails and mullions to be oak (English or European oak), solid, Grade FAS or Prime kiln dried with a target moisture content of 8-10%, to be measured by the receiver upon delivery, thus preventing changes in dimensions in use.

Door construction generally:
The stiles and rails are typically to be jointed using a mortise and tenon joint and incorporating wedges to keep the joint tight for the stile to top, mid and bottom rail. Muntins jointed using tongue and groove joint.

FIRE RATING: TO ACHIEVE FD60S
FINISHES: CLEAR FINISH AS M60/125

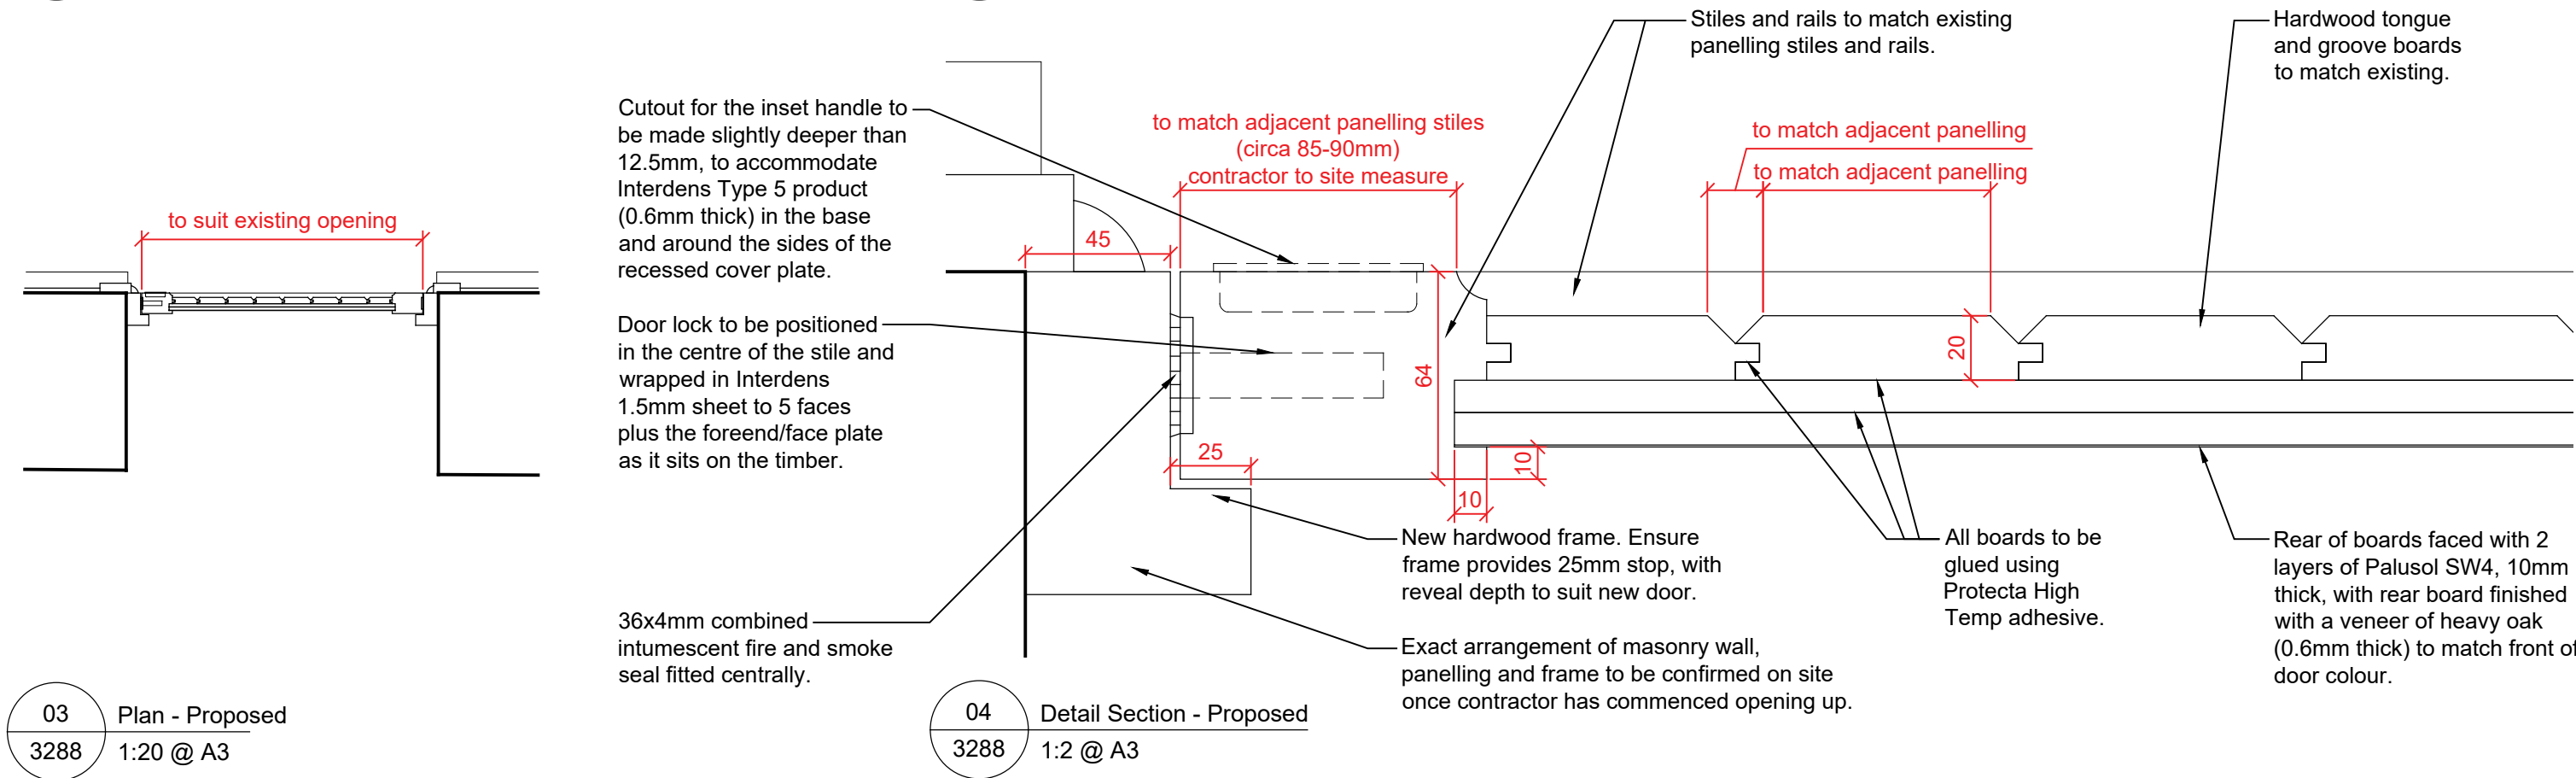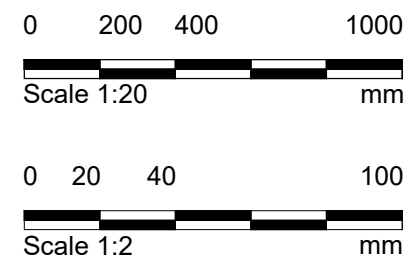

Notes 1. Any dwg format drawing is to be read in conjunction with and at the scale of the accompanying pdf. 2. Where colours other than black or grey are used, the drawing must be plotted in colour. 3. For status 'C' (Construction) drawings all dimensions are to be checked on site by the contractor, scaling is for Local Authority purposes only. 4. Unless otherwise indicated, all dimensions are in millimeters. 5. All information on this drawing is to be read in conjunction with the relevant Donald Insall Associates specification and trade contractors' drawings and information by specialists. 6. In the event of any discrepancy, please contact us immediately. 7. This drawing may contain survey information by others and is to be used solely for the purposes for which it was issued. 8. These are uncontrolled documents issued for information purposes only. If you have any queries regarding the drawings, please contact DIA immediately. 9. Please note DIA cannot be held responsible for any errors arising from changes made to an uncontrolled dwg file.		Status codes S0 Work in Progress S1 Suitable for Co-ordination S2 Suitable for Information S3 Suitable for Review & Comment S4 Suitable for Stage Approval S6 Suitable for PIM Authorization S7 Suitable for AIM Authorization A1,A2,A3, An etc. Approved and accepted as stage complete B1,B2,B3, Bn etc. Partially signed off: with minor comments from the Client CR Construction Record		Revision Rev Date Dwn Auth Revision P02 27-06-24 CZS DAC For Listed Building Consent updates C01 13-06-24 SZG DAC Issued for construction. P01 03-06-24 SZG SM Issued for JQA review.		Revision Rev Date Dwn Auth Revision		Donald Insall Associates Chartered Architects and Historic Building Consultants Rochdale Town Hall for Rochdale Development Agency Phase Three - First Floor - New Doors DF13b.1		Bridgegate House, 5 Bridge Place, Chester CH1 1SA (*44) 01244 350 063 chester@insall-architects.co.uk Scale A3@ 1:20;1:2 RTH.06 - DIA - XX- 20 - DR- A - 3288 Project Originator Volume Level Type Role Number Revision		Status S4 Purpose of Issue Listed Building Consent P02	
--	--	--	--	--	--	---	--	--	--	---	--	--	--