PURPOSE OF ISSUE	PLANNING

Do not scale from this drawing. All information should be checked by the contractor on site before commencing work. Any discreprencies should be reported to the architect immediately. All rights are reserved and are not transferable. Unauthorised reproductions of this drawing are not permitted.

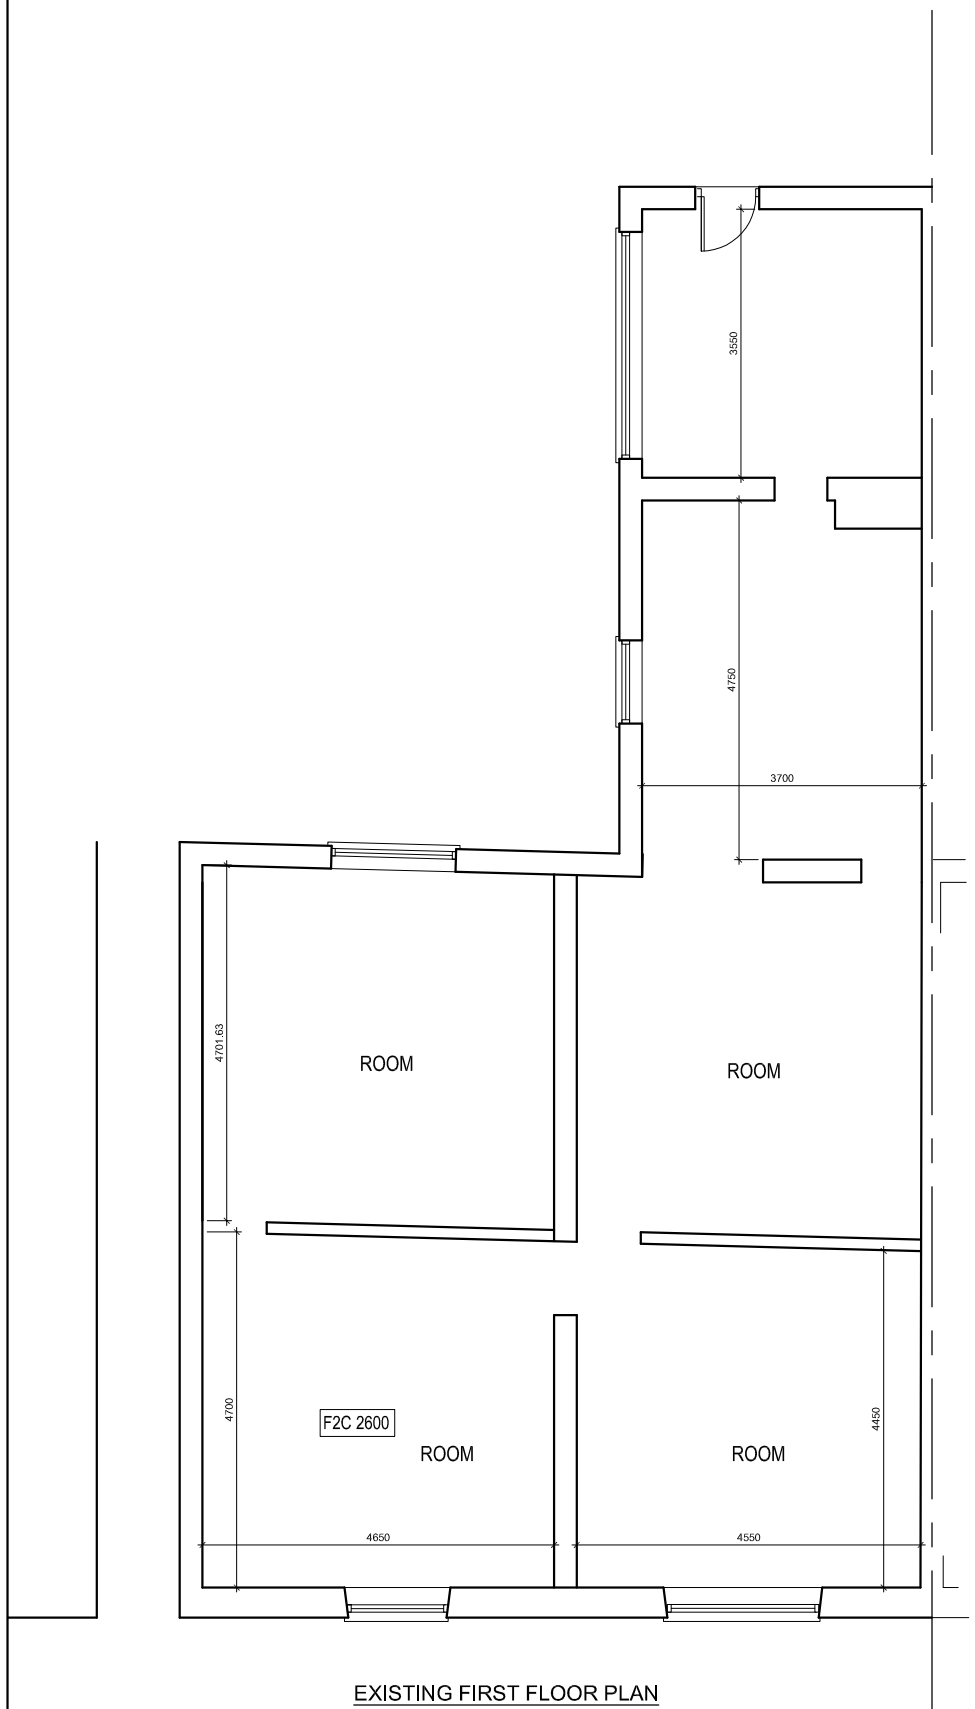

EXISTING FIRST FLOOR PLAN

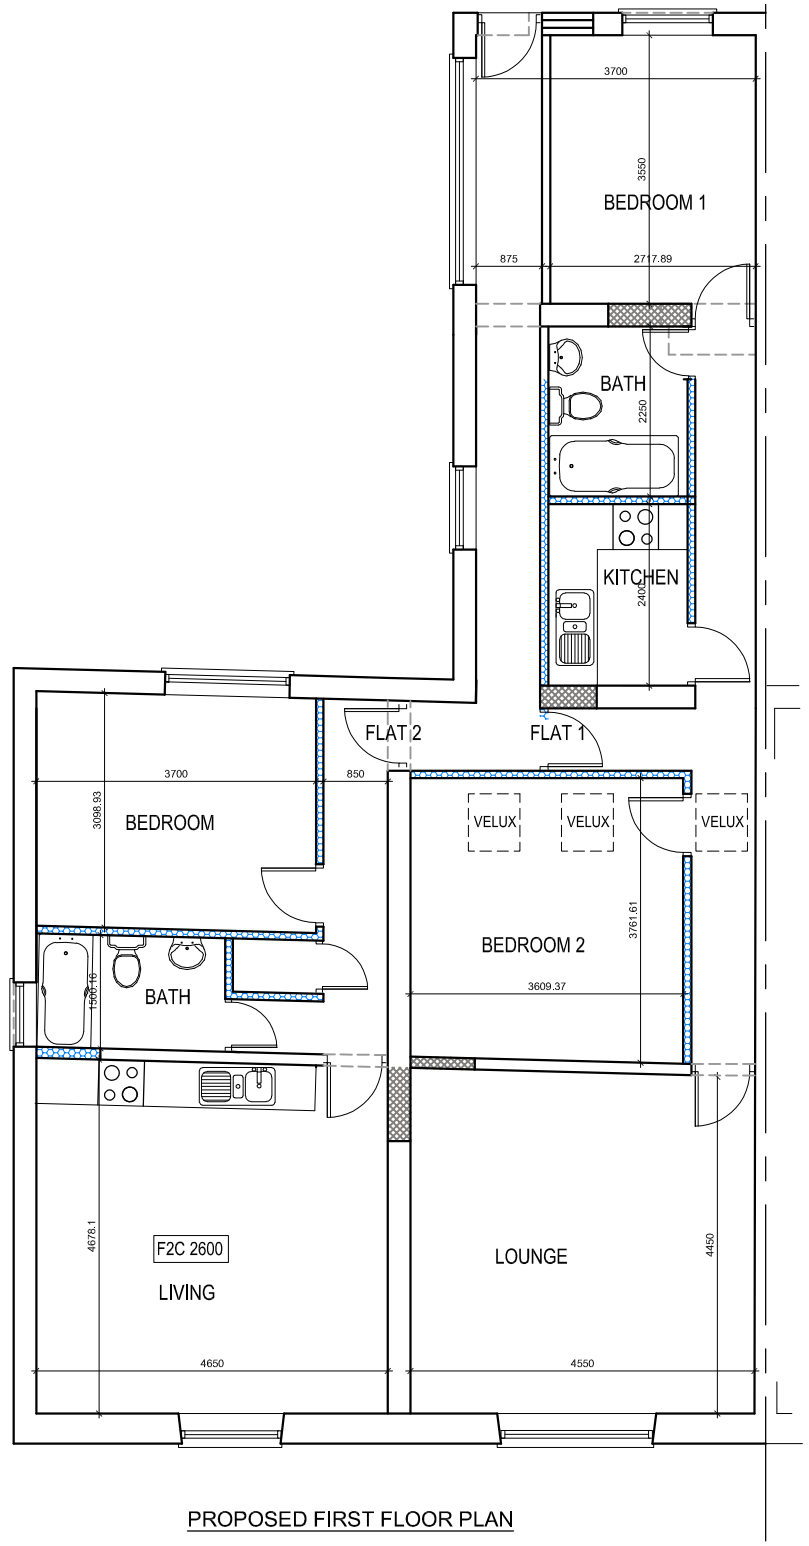

PROPOSED FIRST FLOOR PLAN



PROPOSED REAR ELEVATION



EXISTING REAR ELEVATION

PROJECT
83/85 Drake Street, Rochdale

CLIENT
Mr. Waheed Hussain

DRAWING TITLE
Floor Plan

JOB No	DRAWING No	
-	NA-P01	
SCALE	DATE	REVISION
1:100@A3	Aug. 2020	-

t: 0782 895 3405
e: niamat@hotmail.co.uk

na design