

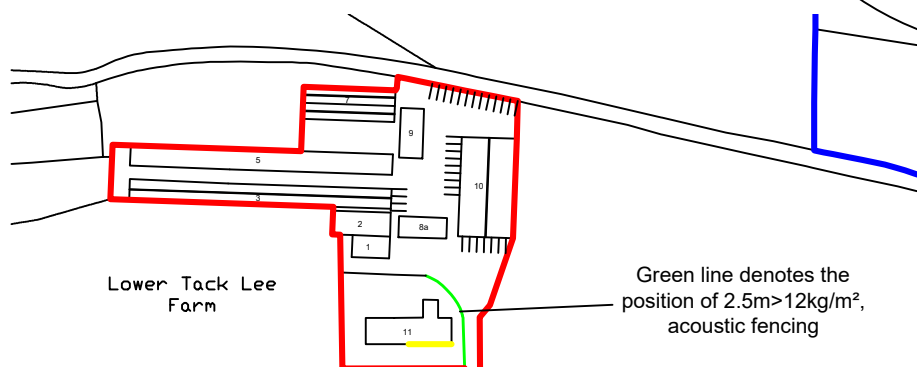
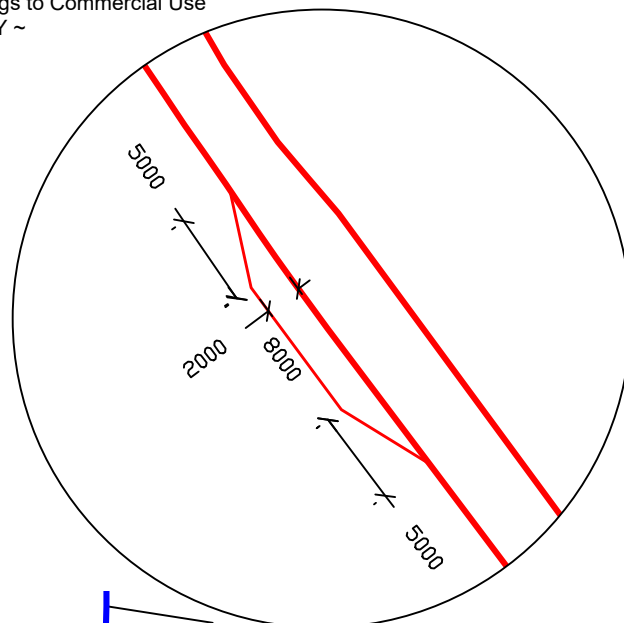


Passing Place Detail - 1:400

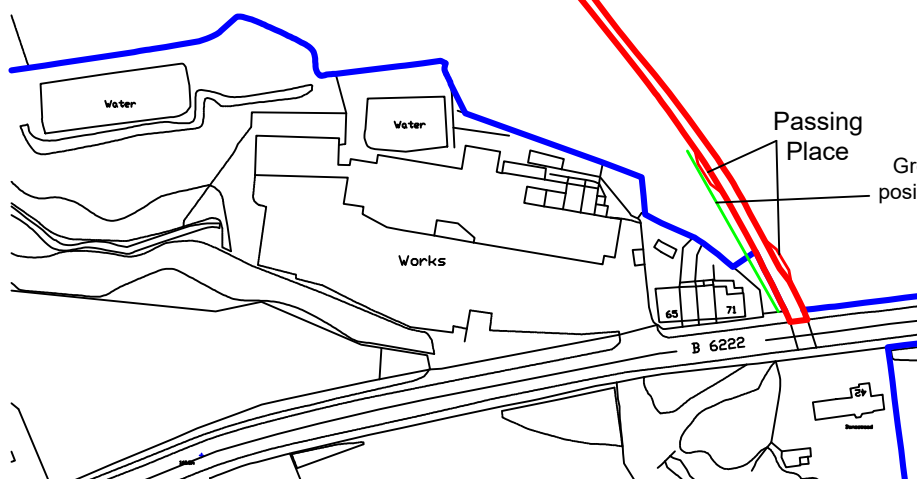

Location Plan - 1:2500

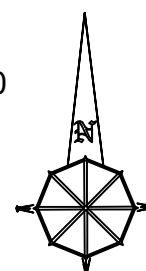

Amendment A - 01.11.2017:
Additional passing place added



Gary Hoerty Associates Chartered Surveyors
Suite 9 - Grindleton Business Centre
The Spinney
Grindleton
Clitheroe
Lancashire BB7 4DH

T: 01200 449700
Email: info@ghaonline.co.uk

Drawing No: Cle/726/2727/02

Project: (Ref: Cle/726/2727)

Resubmission - Planning Application -
Change of Use at:

Lower Tack Lea Farm
Bury & Rochdale Old Road
Heywood
Rochdale BL9 6UY

Title: Location Plan with Passing Place Detail

Notes:

All work is to be carried out to the latest current British standard Codes of Practice and recognised working practices. All work and materials should comply with Health and Safety legislation. All dimensions are in millimetres except where explicitly shown otherwise. The contractor should check and certify all dimensions as work proceeds and notify the architect of any discrepancies. Do not scale off the drawings, if in doubt ask.

Client: Mr. P. Cleasby

Drawn: PF

Date: 12.09.2019

Scale: 1:2500 @ A4

Amendments:

--	--	--	--	--	--