



NO RESPONSIBILITY SHALL BE TAKEN FOR ANY USE MADE OF THIS DOCUMENT OTHER THAN FOR THAT WHICH IT WAS PREPARED AND ISSUED.
ALL DIMENSIONS SHOULD BE CHECKED ON SITE.
DO NOT SCALE FROM THIS DRAWING
ANY DRAWING ERRORS OR DIVERGENCIES SHOULD BE BROUGHT TO THE ATTENTION OF DESIGN TEAM AT THE ADDRESS SHOWN BELOW.


NOTES

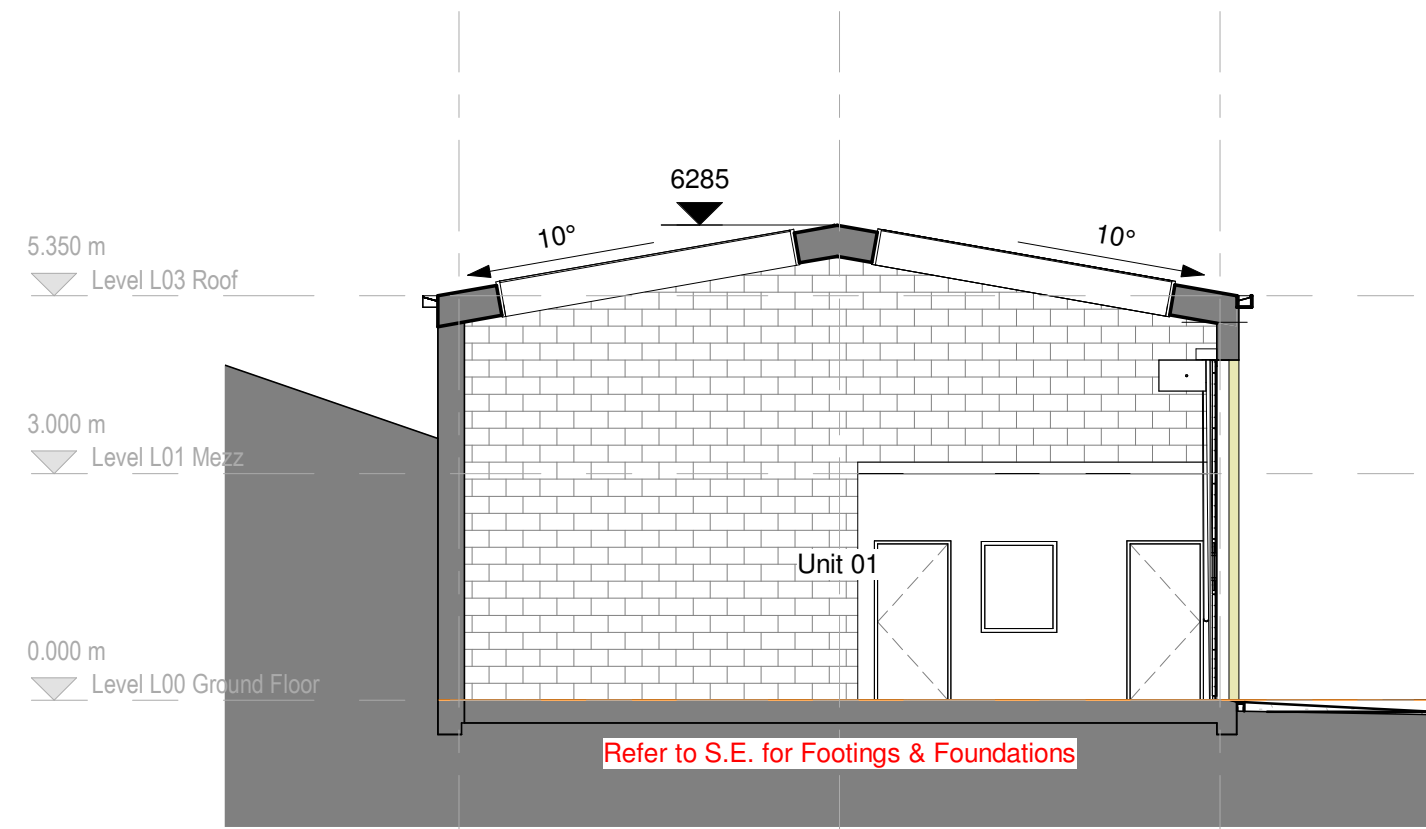


1 **Section A-A**
1 : 100

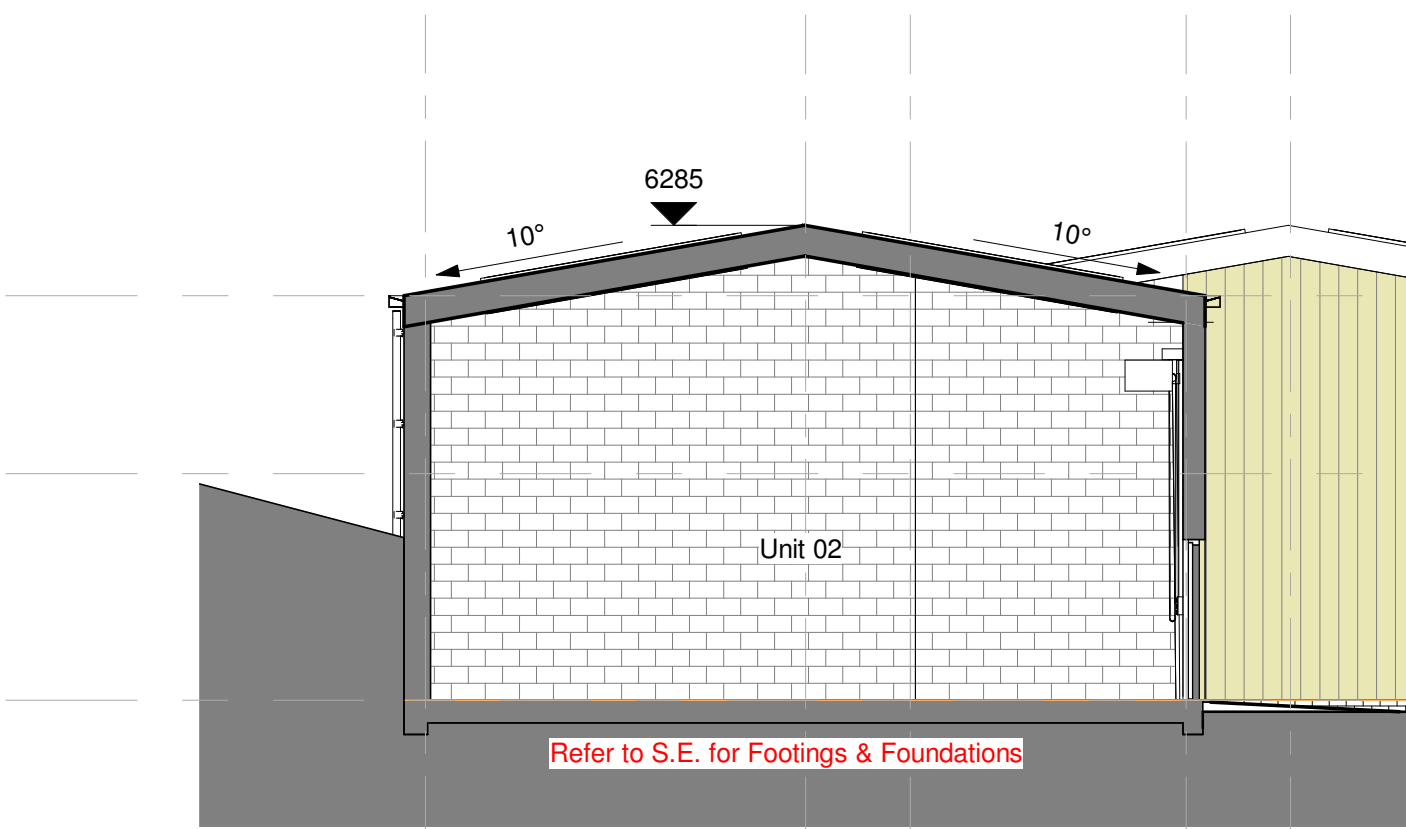

2 **Section B-B**
1 : 100

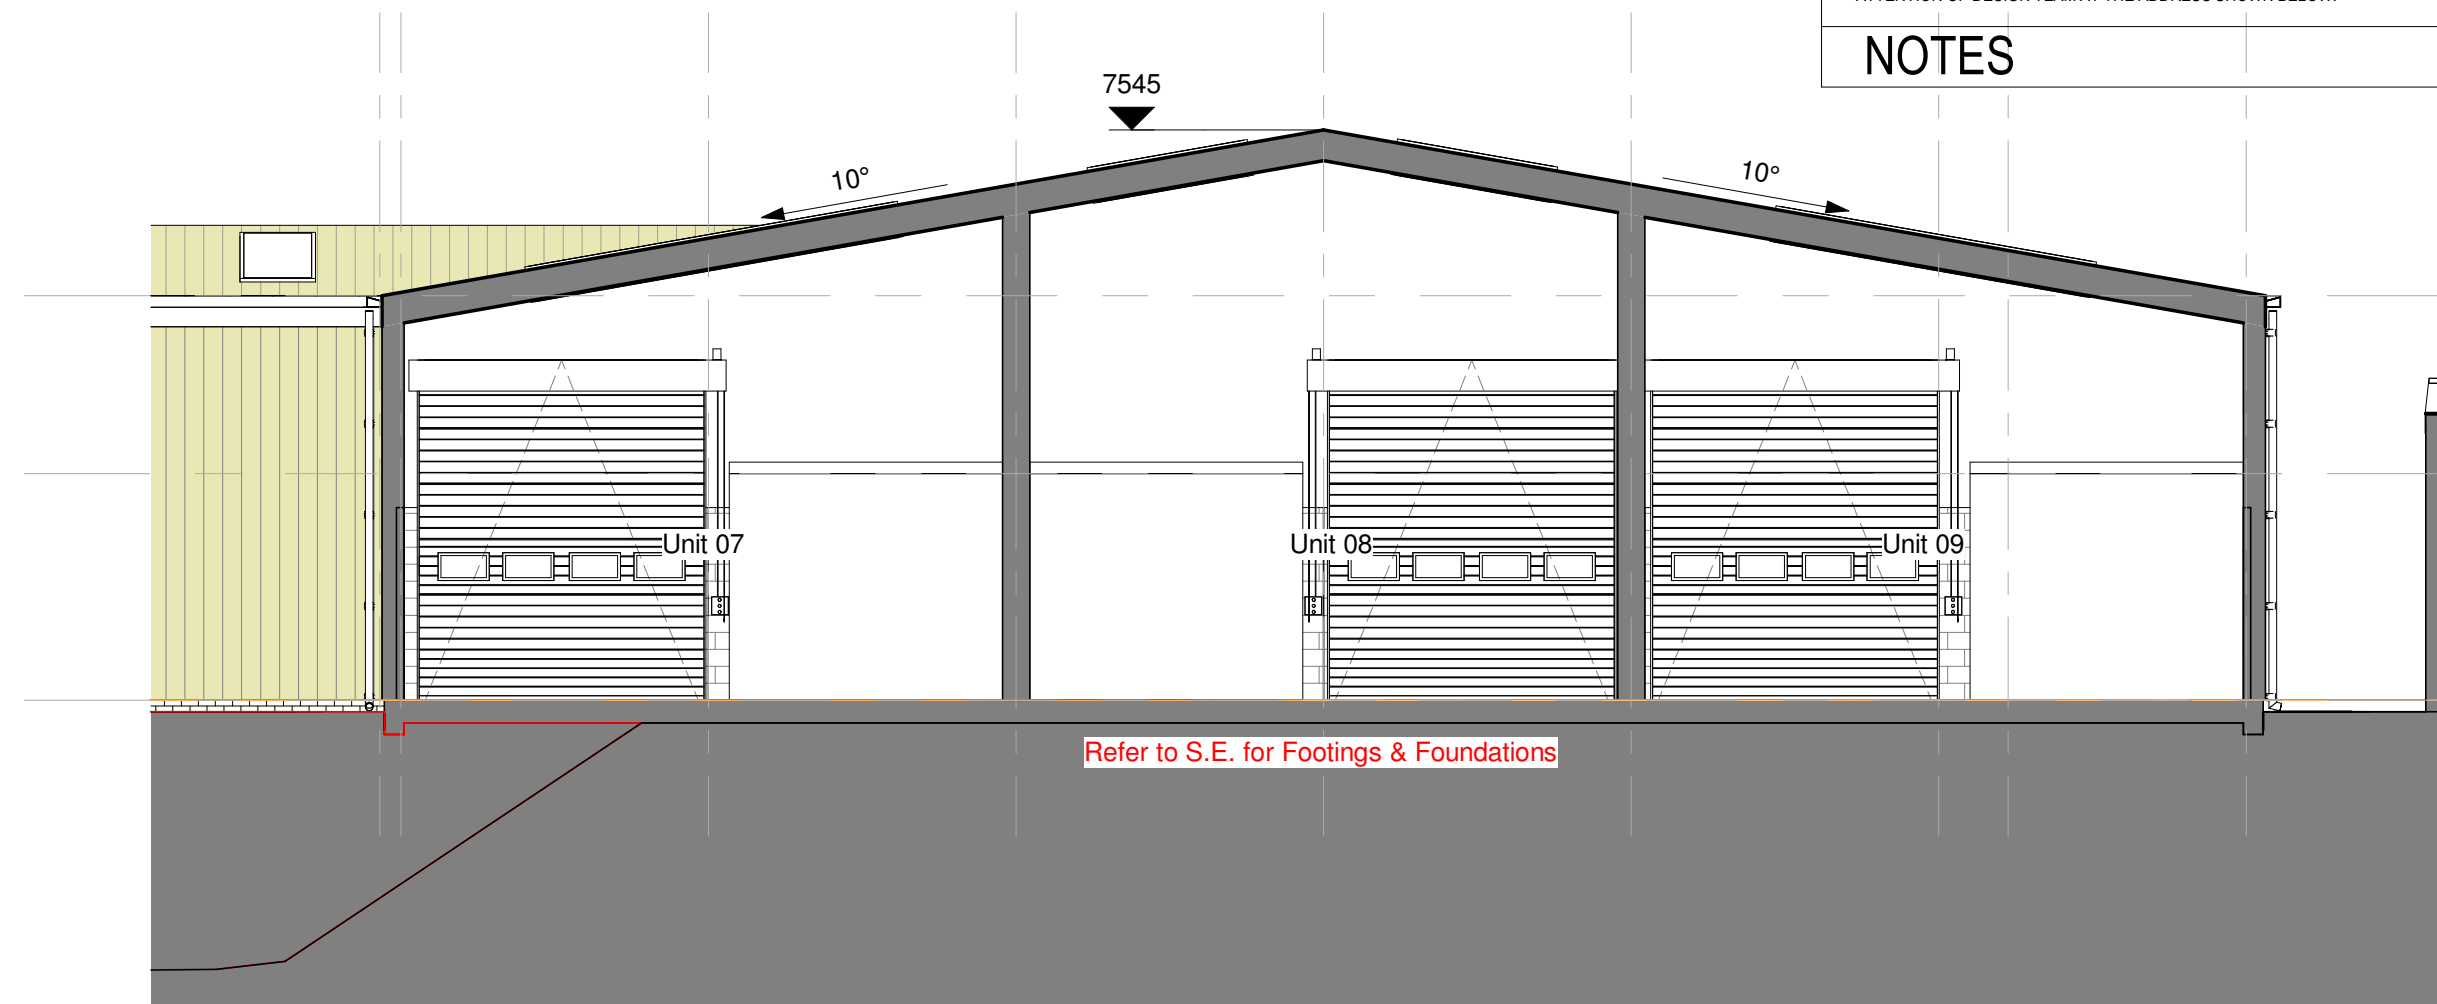


3 **Section C-C**
1 : 100

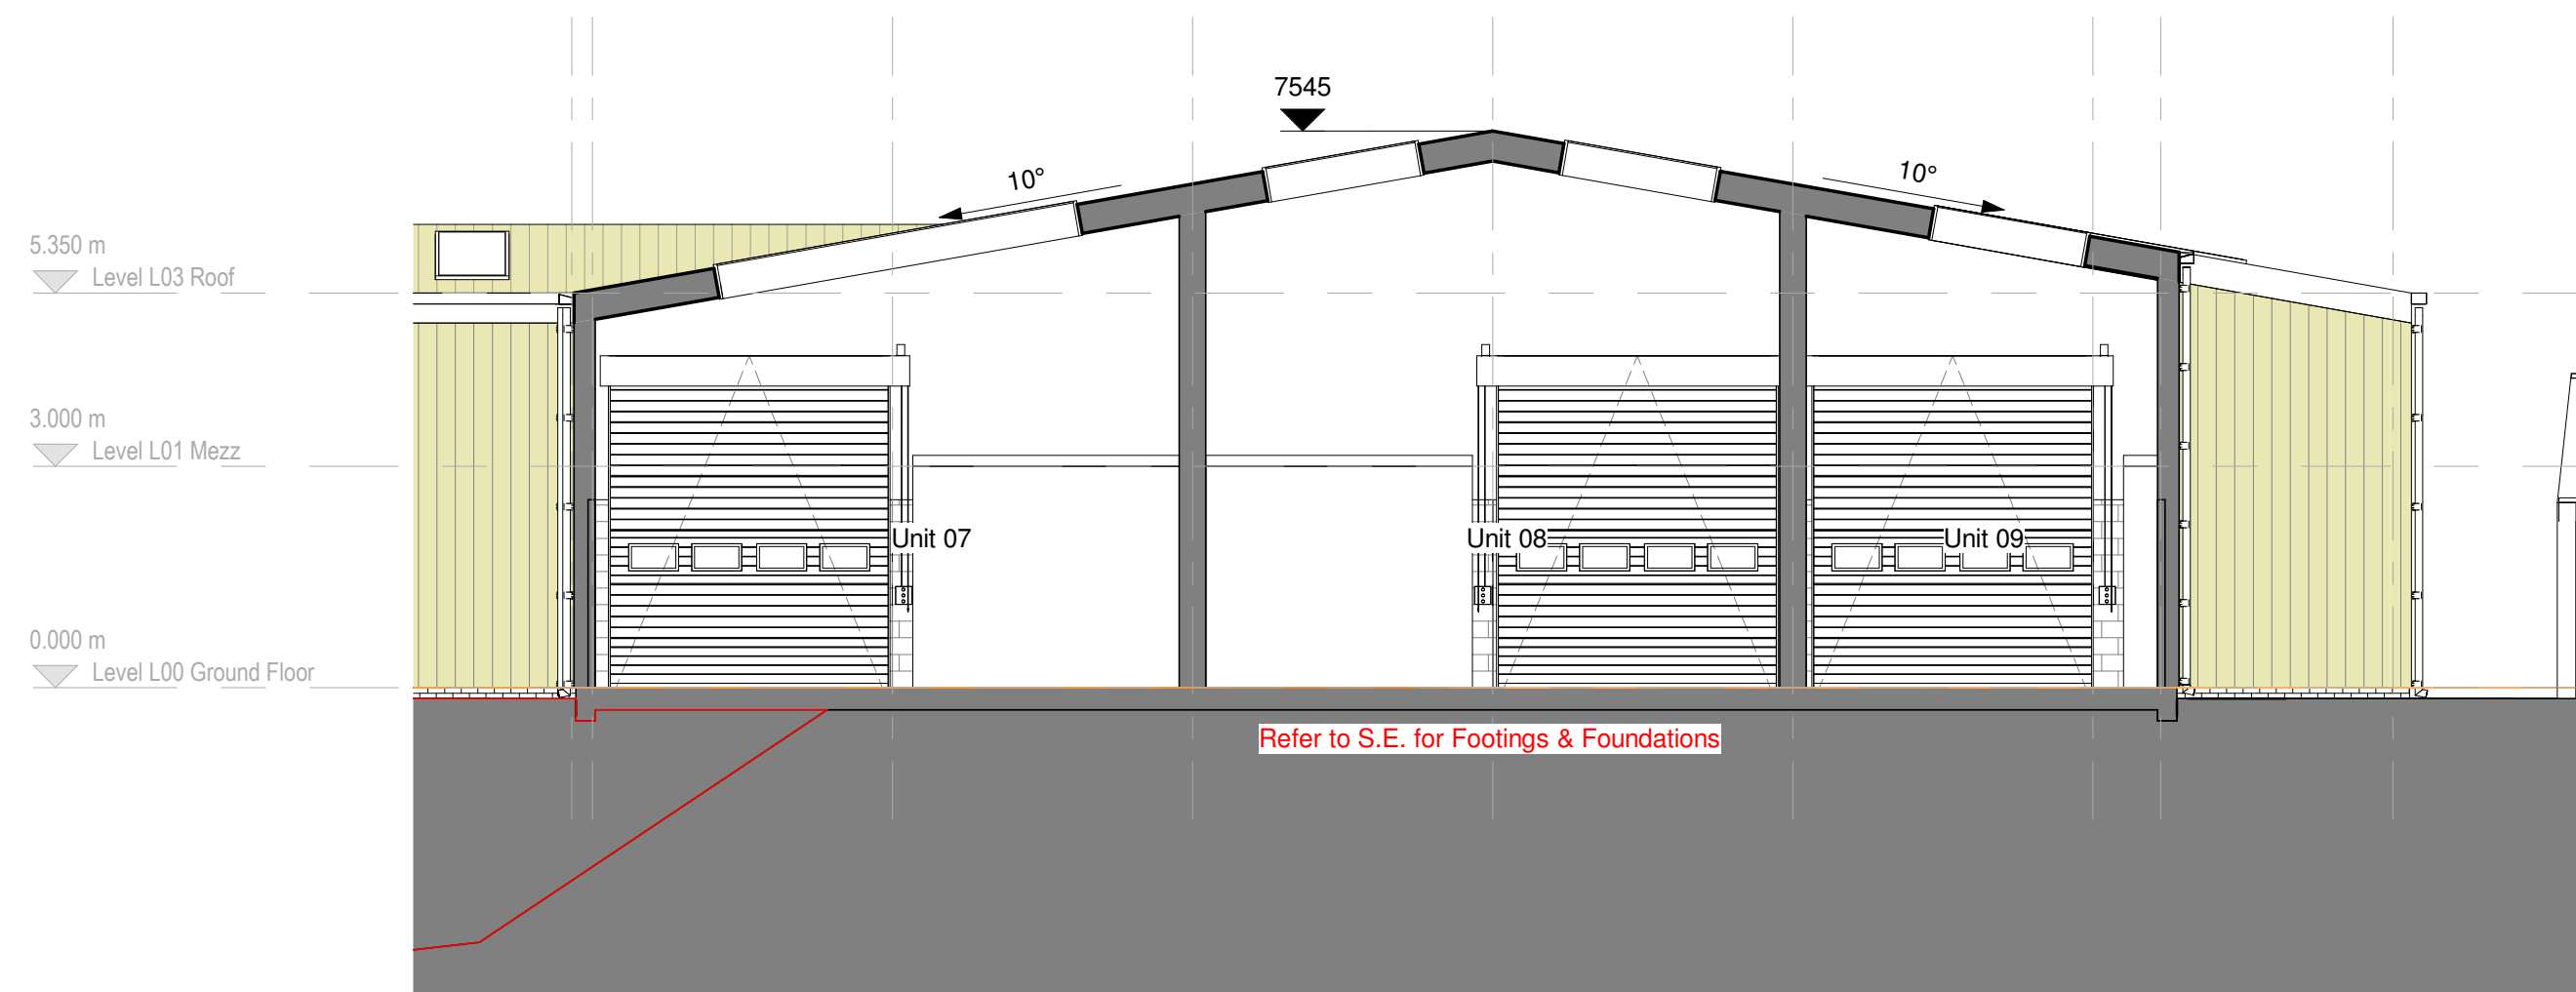


4 **Section D-D**
1 : 100



5 **Section E-E**
1 : 100

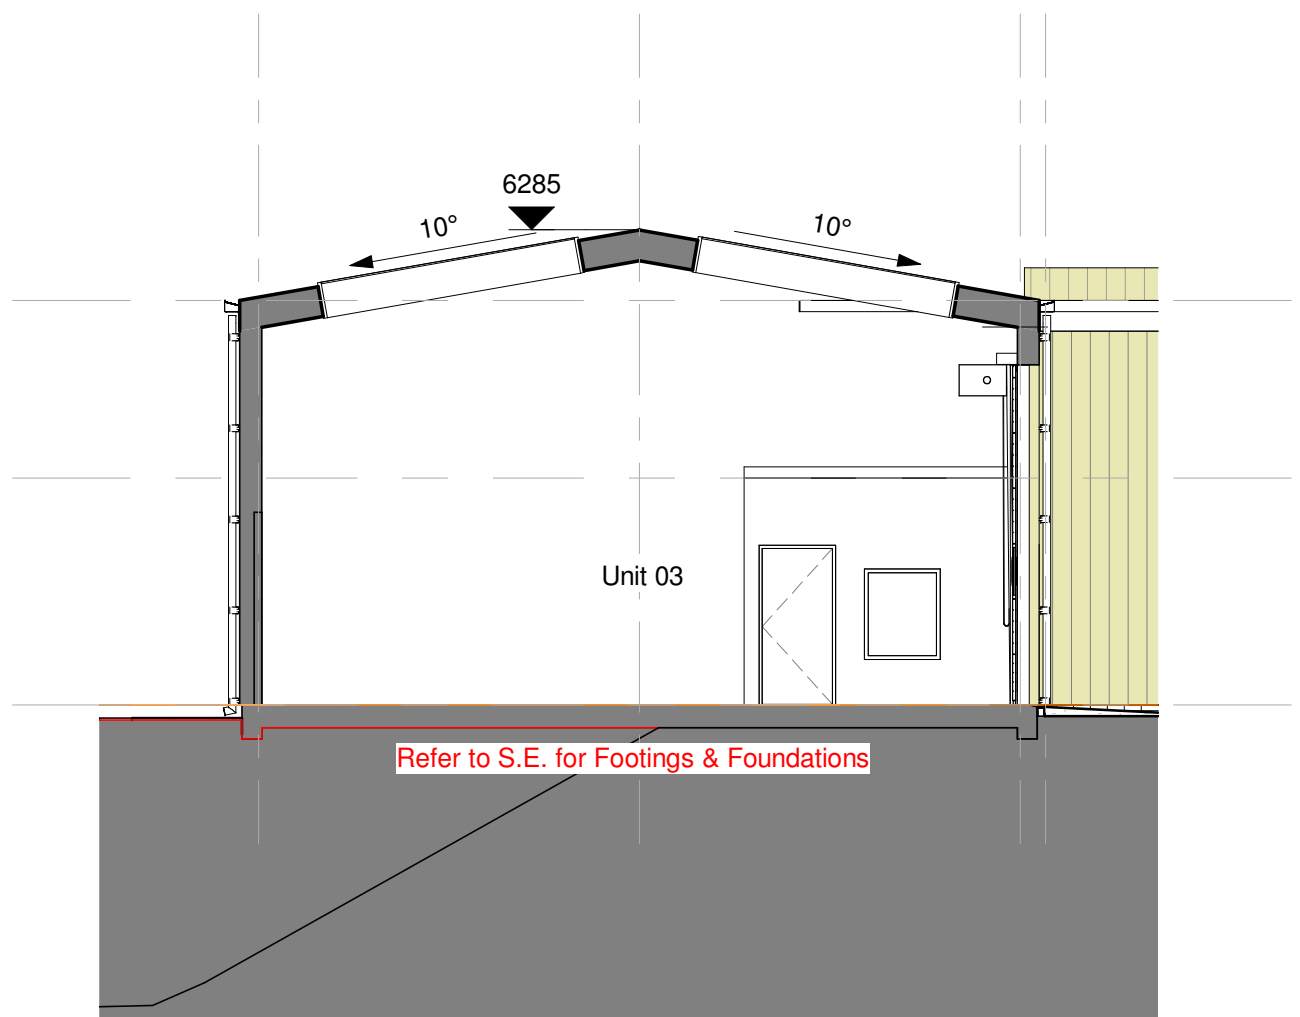


6 **Section F-F**
1 : 100

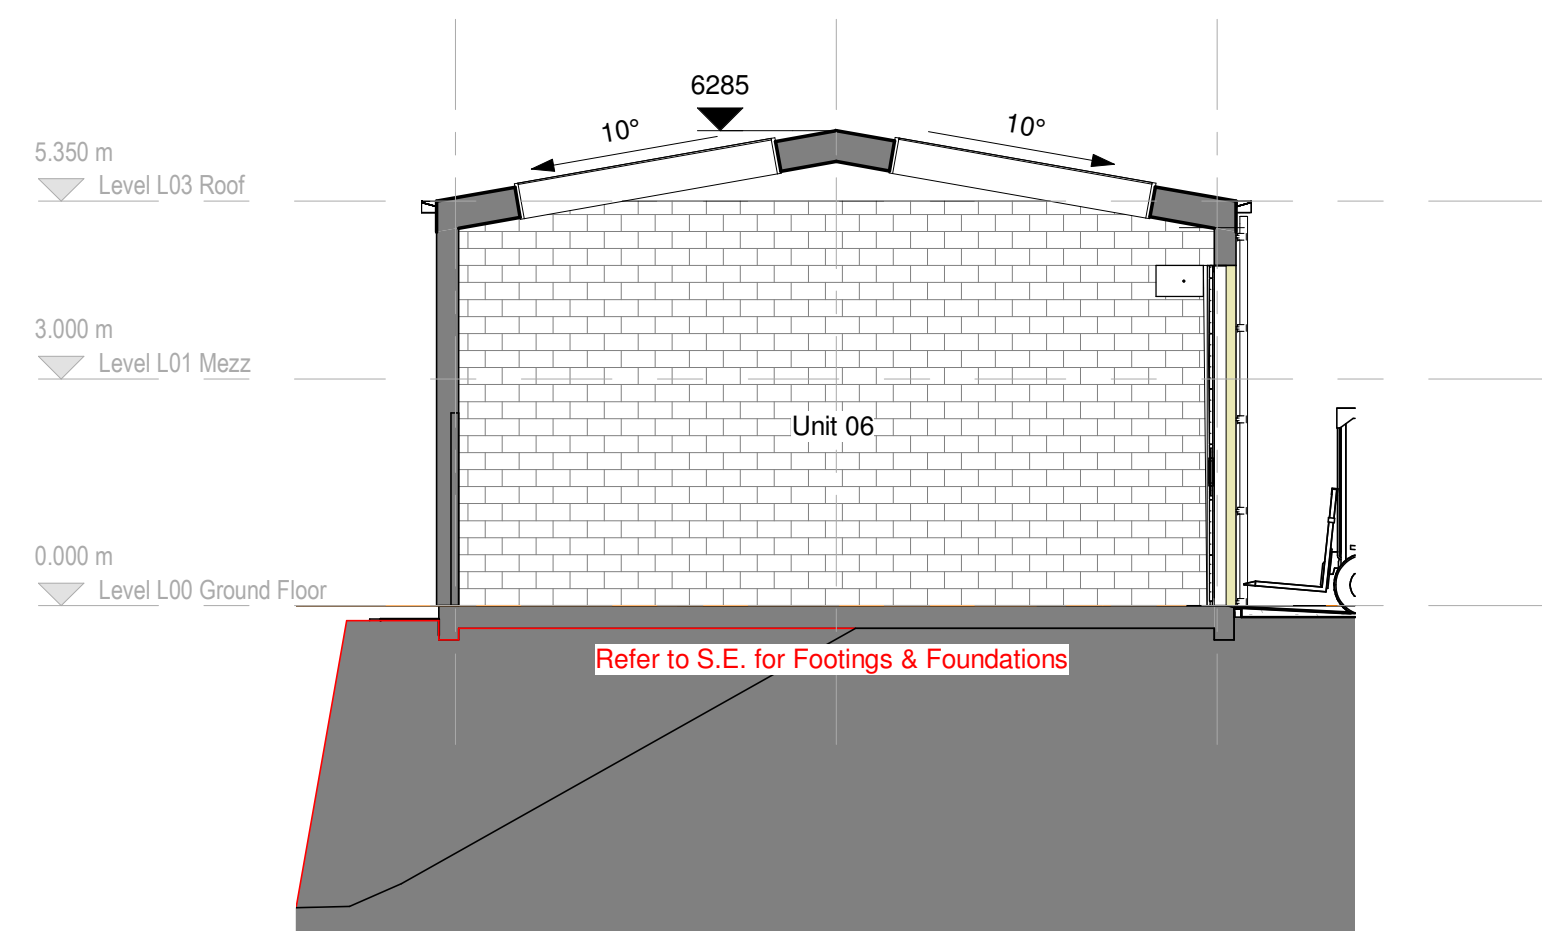

7 **Section G-G**
1 : 100

CLIENT
I.Q.7. LTD

33 Mere Drive
Clifton
Swinton
Manchester, M27 8SD
United Kingdom
M: +44 (0)746 264 4148
E: achiguma@icloud.com

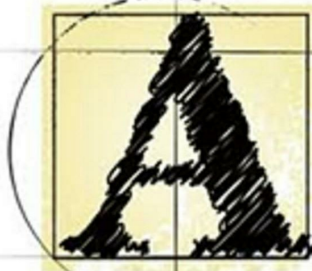

PROJECT TITLE
Caldershaw Centre, Ings Lane, Rochdale

PLANNING SUBMISSION

DRAWING TITLE
GA Sections

DRAWING NO.
89107-ACC-ZZ-ZZ-DS-A-0105

SCALE
@ A1
1 : 100

DATE
10/09/2023

REVISION
P0

REVISION DESCRIPTION
P0 First Issue
DRAWN
CHECKED
DATE
15/09/2023