


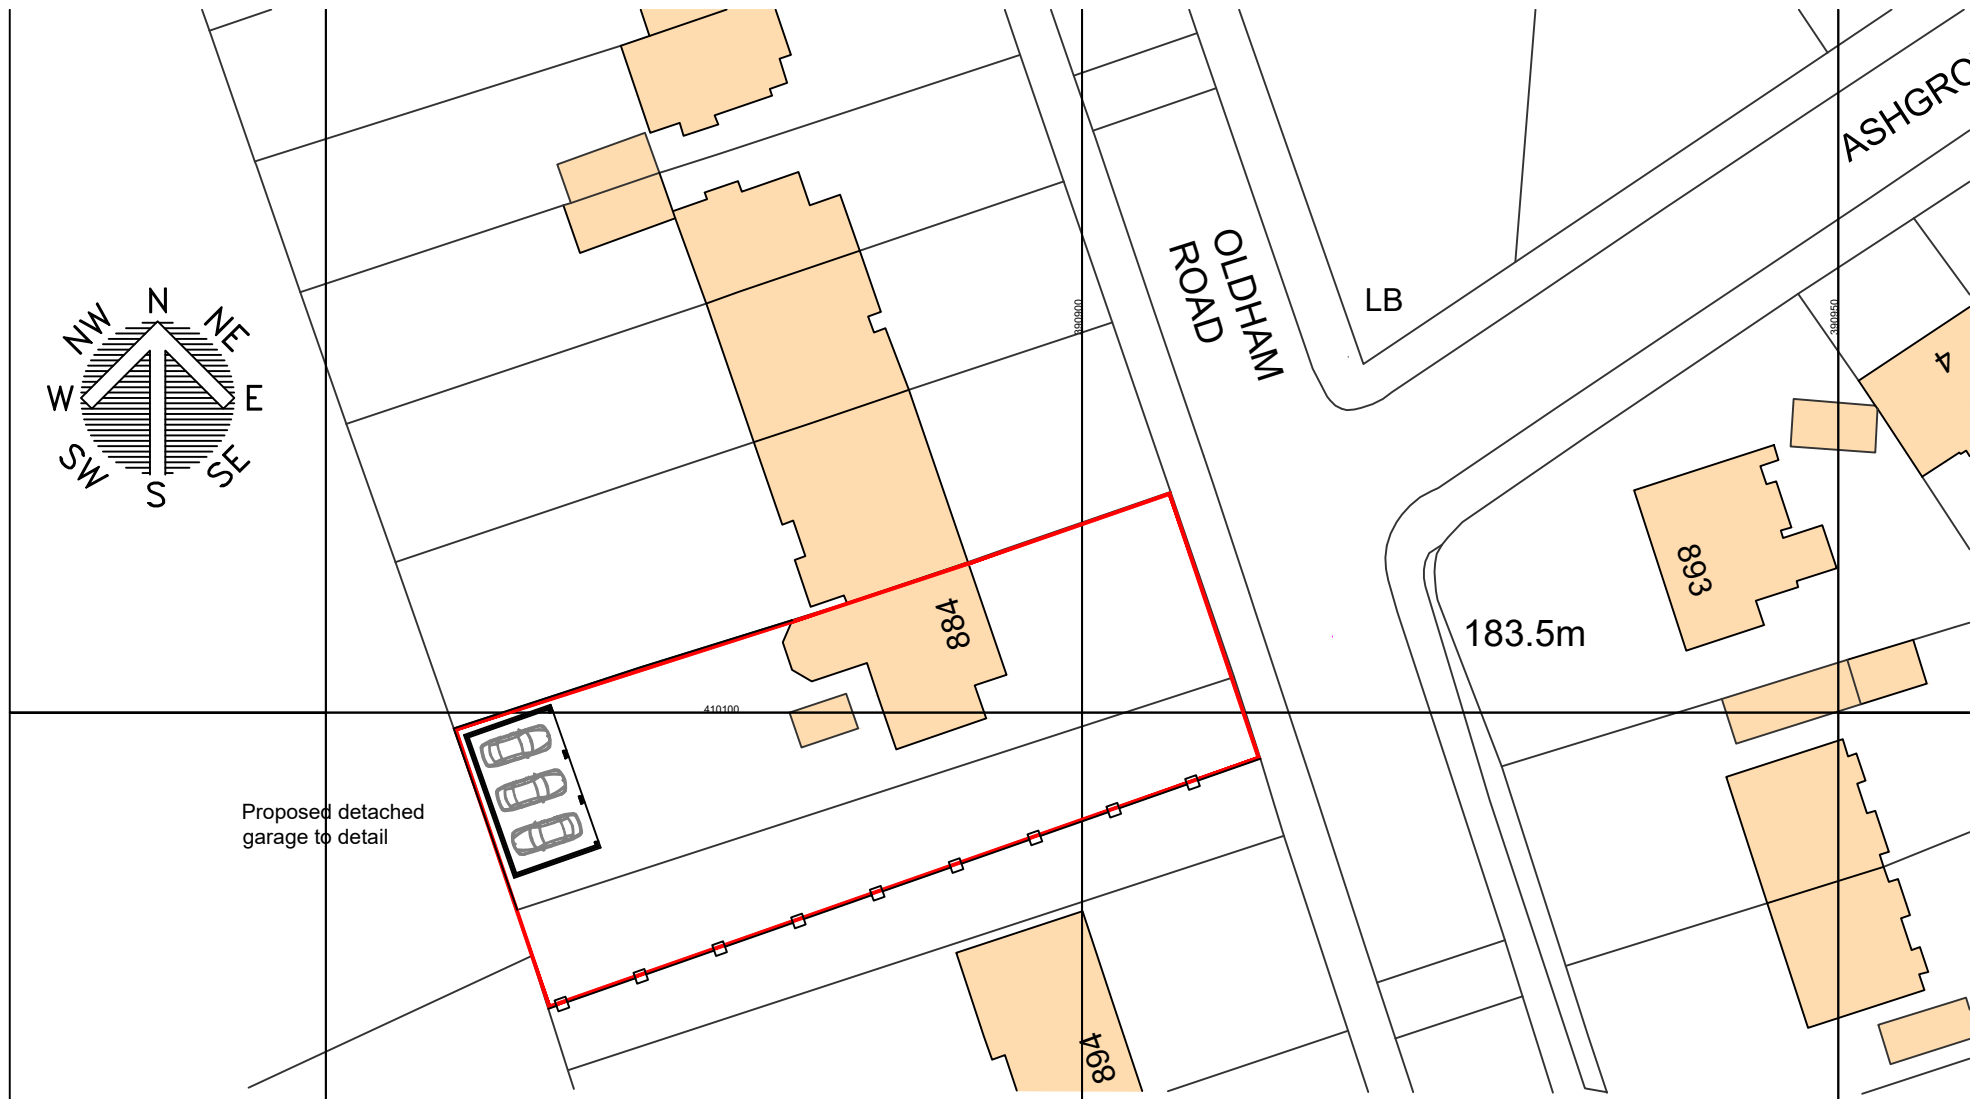

Ordnance Survey, (c) Crown Copyright 2018. All rights reserved. Licence number 100022432

proposed block plan

scale 1-500

date: Nov 2024

scale: as noted@A3

dwg. nr: H397-103

aj cocker associates

t. 01706 764 880

w. ajcockerassociates.co.uk