



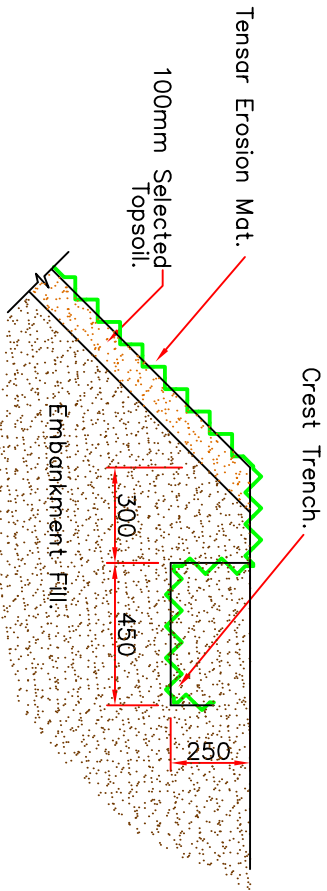


TENSAR MAT CREST ANCHORAGE

Scale 1:25

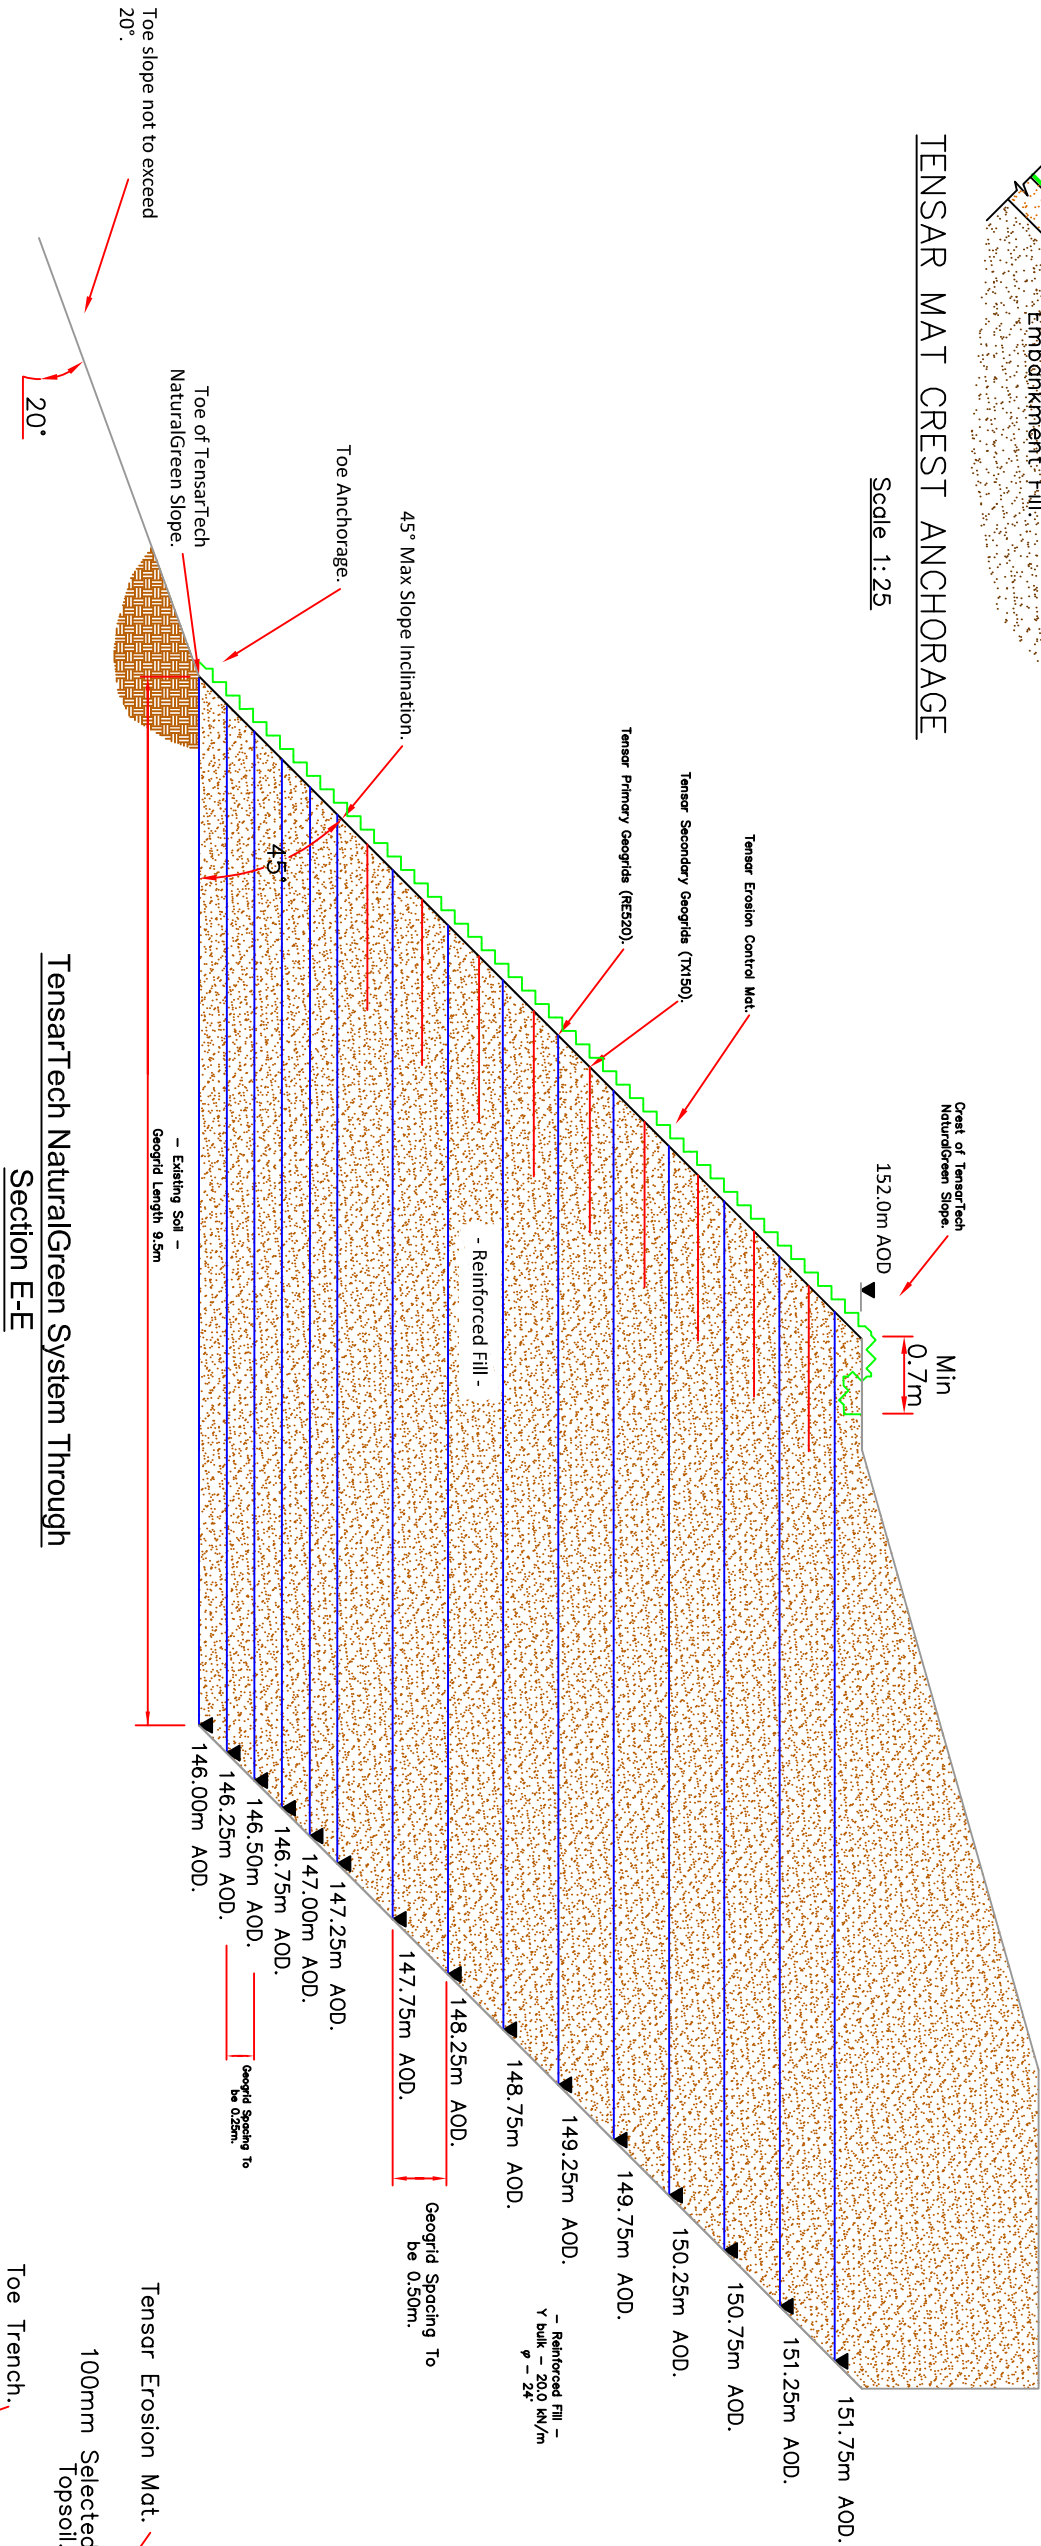

TensarTech NaturalGreen System Through
Section E-E

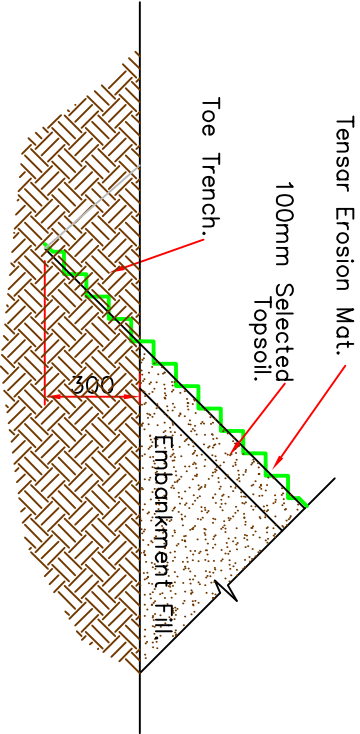

TENSAR MAT TOE ANCHORAGE

Scale 1:25

GROUNDTECH CONSULTING 								
CLIENT	COUNTRYSIDE HOMES	DATE	JUNE 2023			Status		Notes
	PROJECT TITLE		SCALE			Preliminary		
	HOLLINGWORTH GATE, LITTLEBOROUGH	NTS				Draft		
PLAN TITLE	TENSARTECH NATURAL GREEN PROFILE PLAN - SECTION E	PLAN NUMBER	GRO-23131-P03E			Issued		
						For Comment		
		Rev.	Details	Date		Approved		
								