

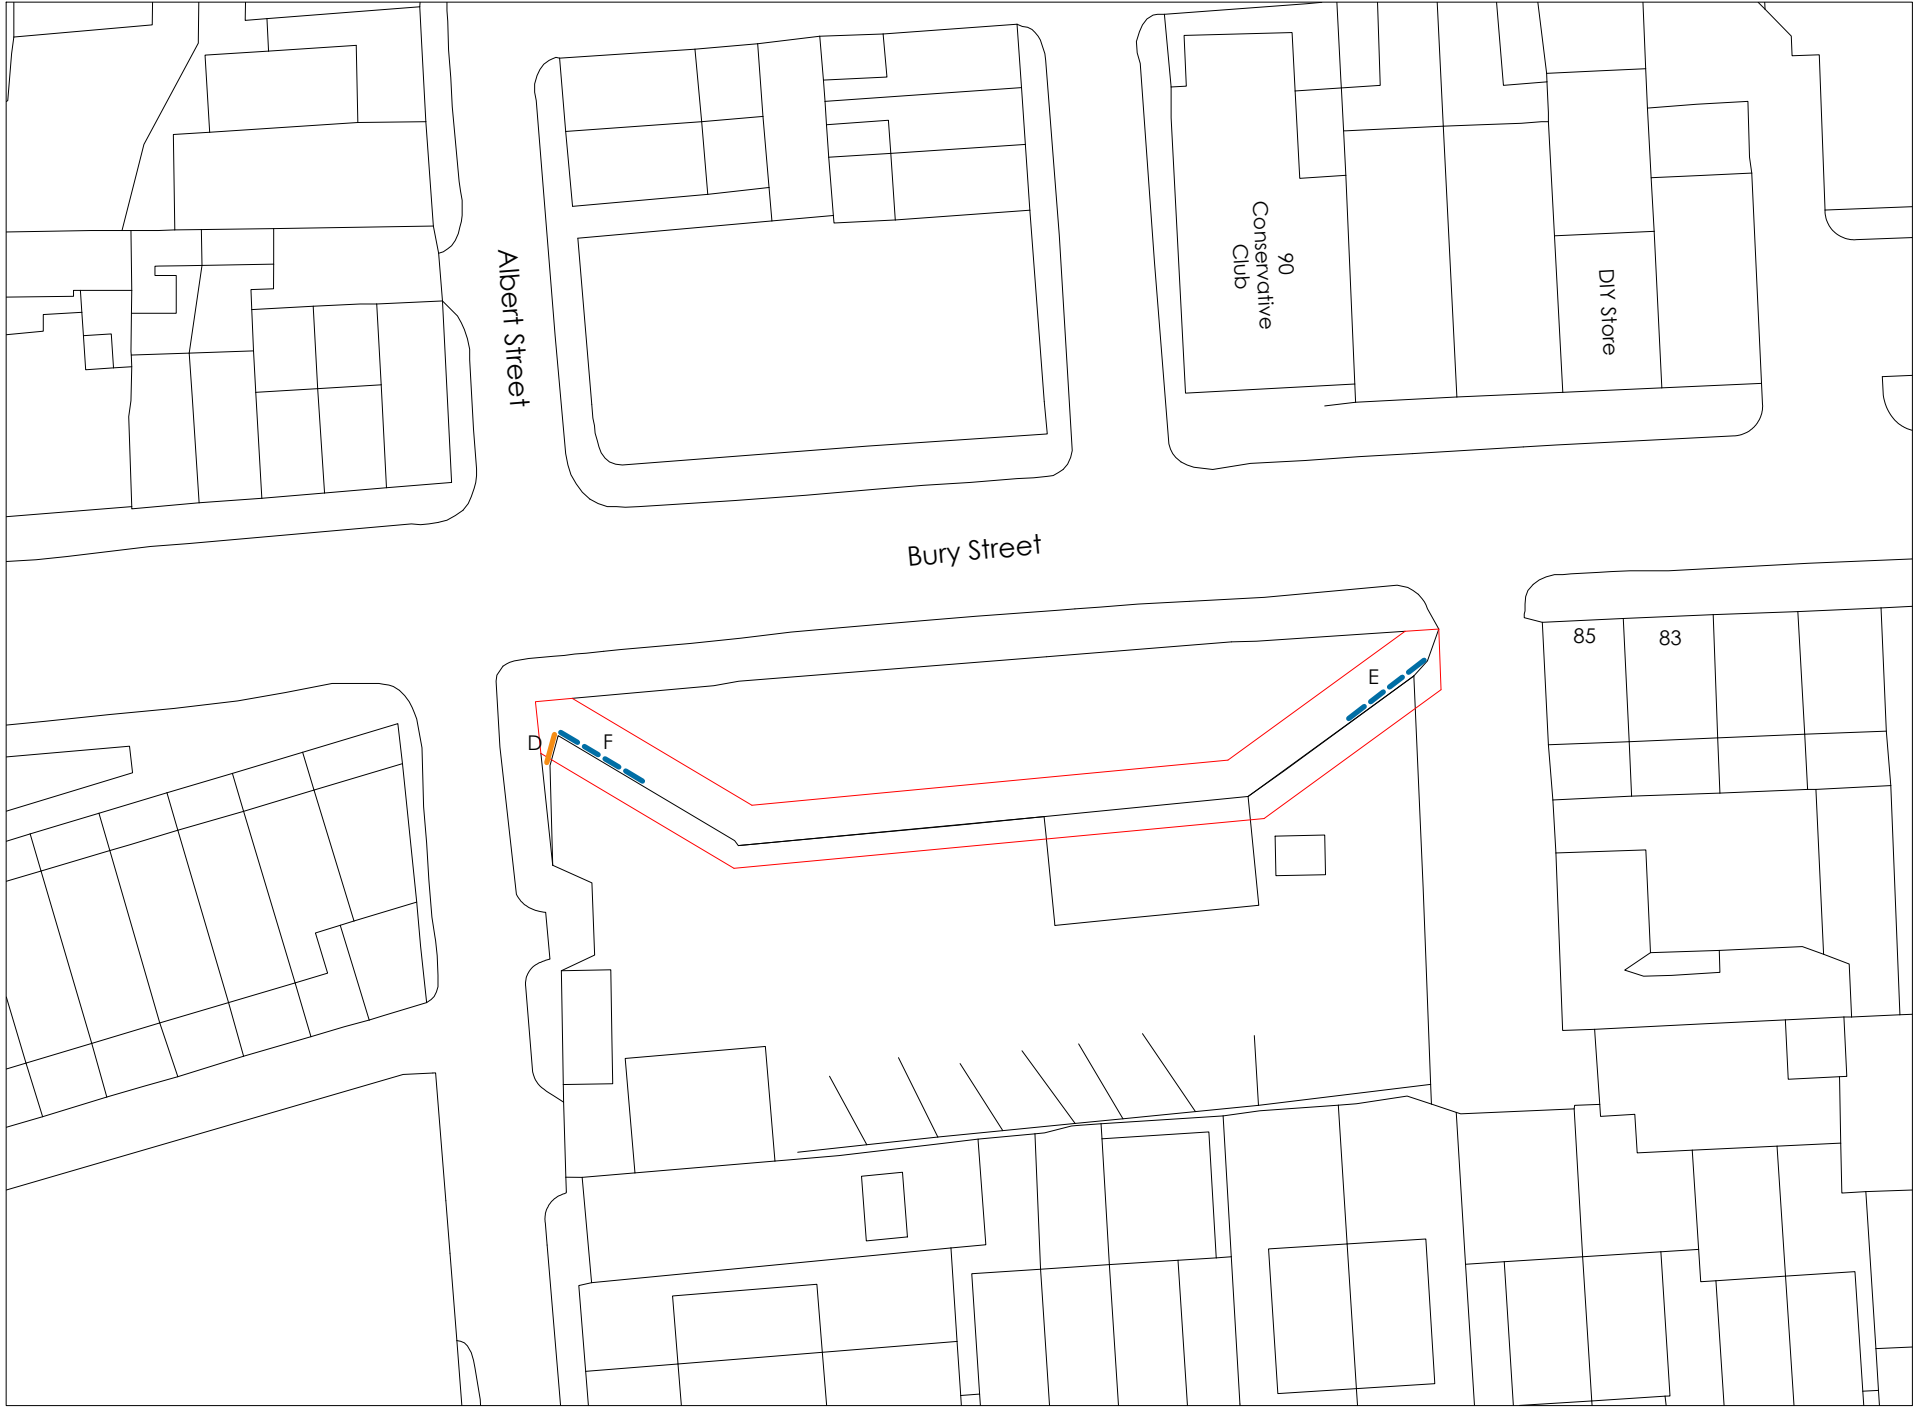


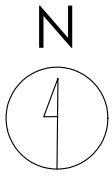

Crown copyright and database rights (2021) OS (100063368)

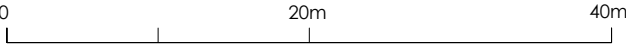

Title
Proposed Site Plan

Address
Land On The South Side Of Bury Street,
Heywood, OL10 3DD

Client

Job No. 14318 **Issued** 28/11/22

Scale
1:500 @ A3

- Key**
- 1. Site Boundary
 - - 2. Proposed Digital Display

All information is to be checked on site for accuracy and fit. Only drawings with WD status with the most recent revision are to be used for construction.