



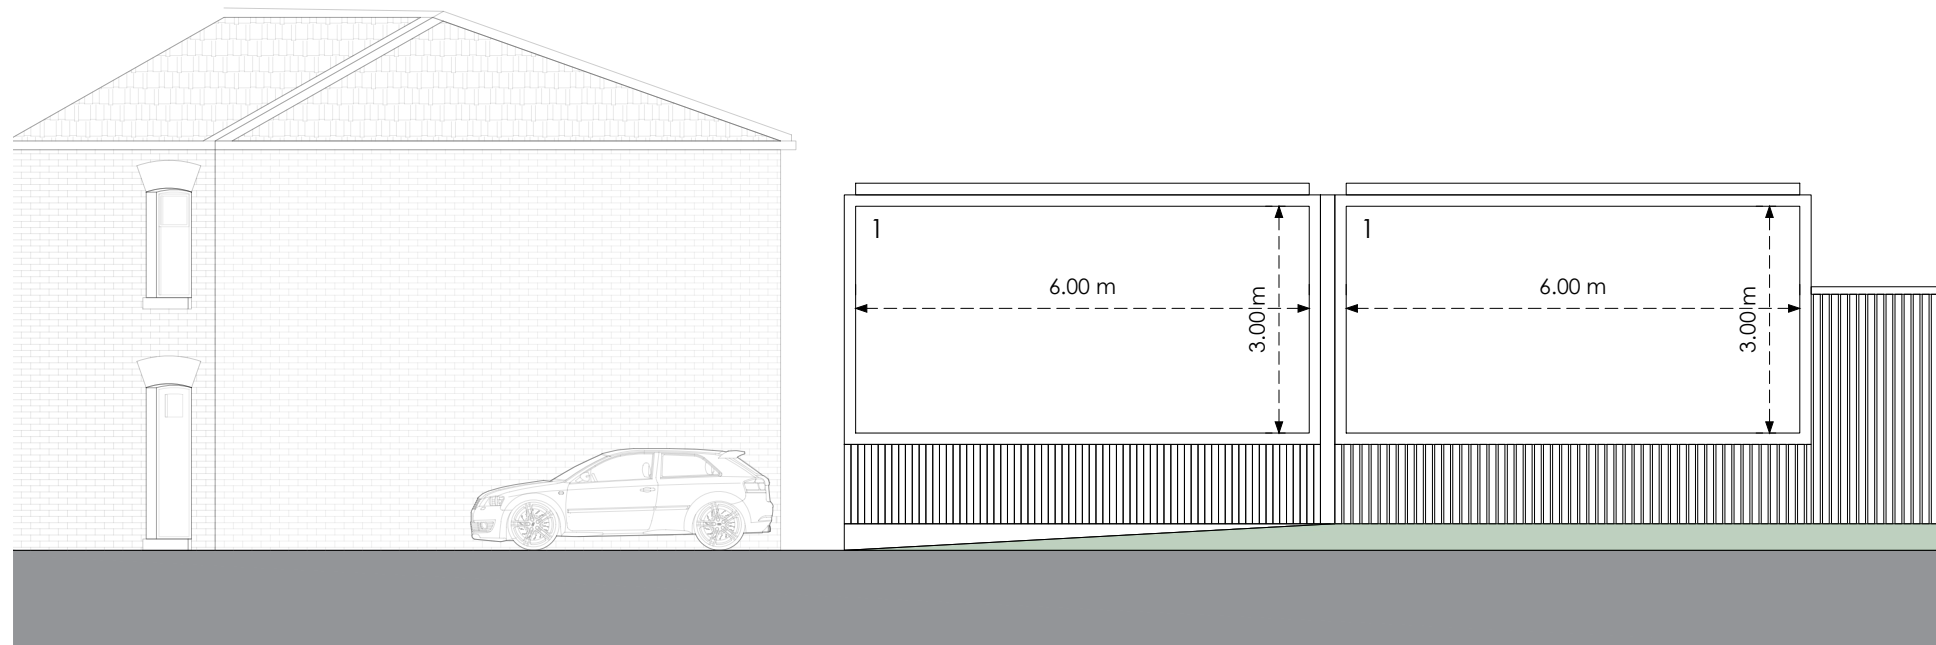


Front Panel A & B

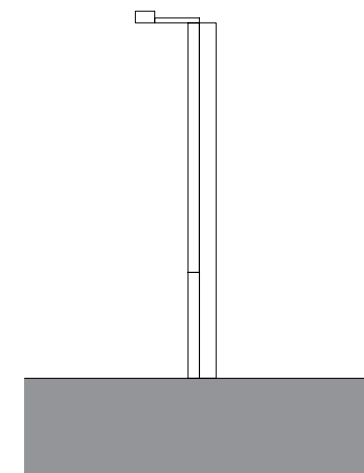


Side

Existing

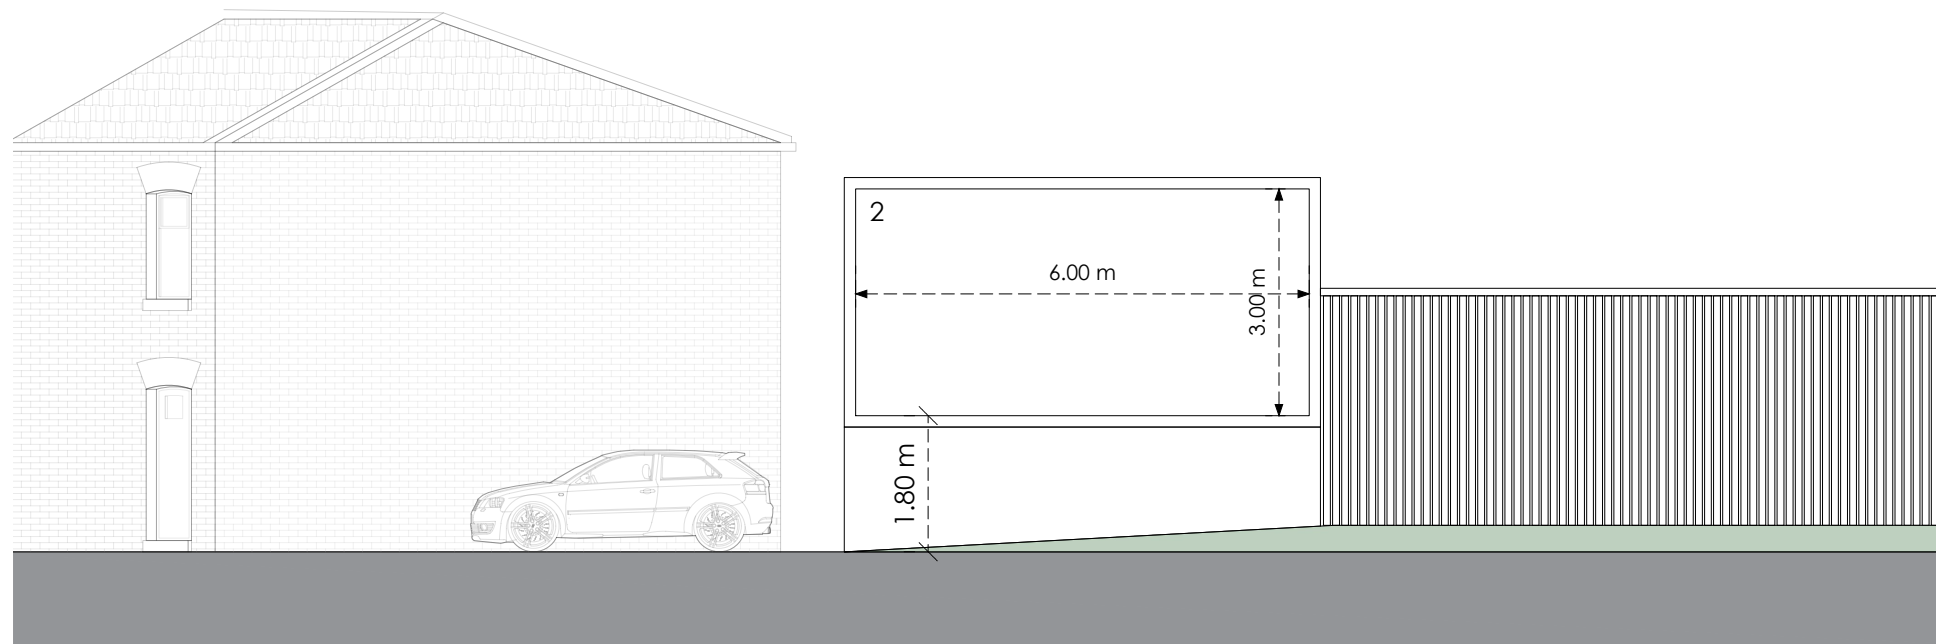

Front Panel E

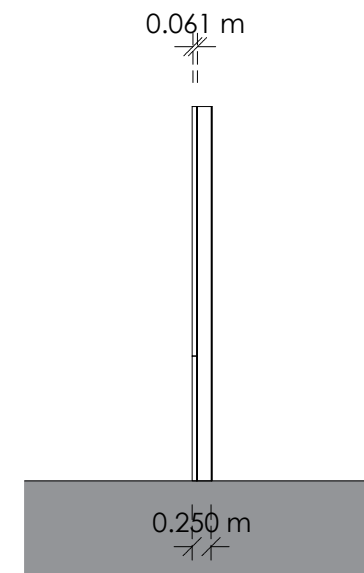

Side

Proposed

0 4m 8m

Title
Existing and Proposed Elevations

Address
Land On The South Side Of Bury Street,
Heywood, OL10 3DD

Client

Job No.
14318

Issued
28/11/22

Scale
1:100 @ A3

Key

1. Existing Illuminated Advertising Panel to be removed
2. Proposed Digital Display

All information is to be checked on site for accuracy and fit. Only drawings with WD status with the most recent revision are to be used for construction.