
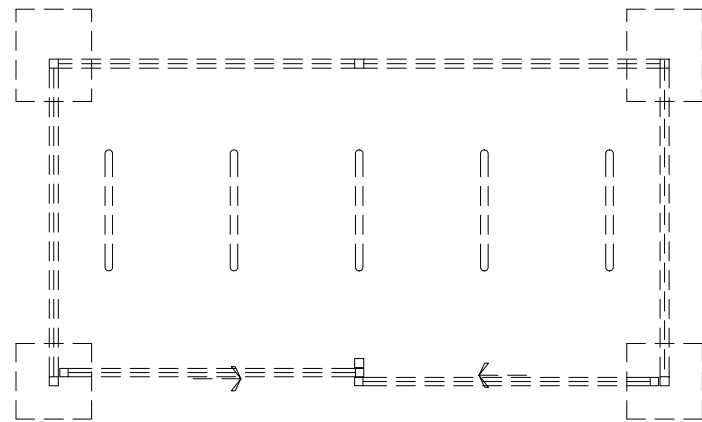
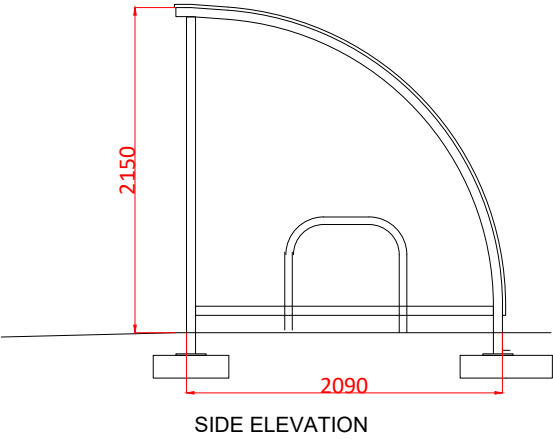
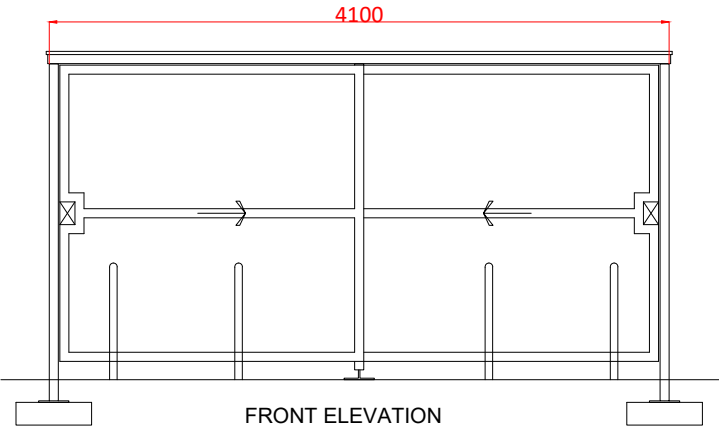


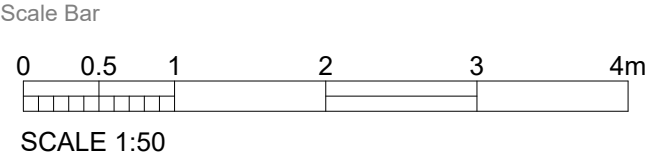


BASE



150mm minimum thick concrete pads (reinforced as designed by engineer)
Allow for submerged base plates to allow for hard landscaping around posts.
on 100mm minimum sand blinded consolidated hardcore base on rolled formation.


CYCLE STORE - enclosed and lockable for 10no cycles located as site layout.

Proprietary shelter comprising 50mm box section galvanised mild steel tube with plates for fixing down to concrete base, complete with corrugated steel curved roof sheeting. Complete with 5 no bolt down galvanised Sheffield bike stands.

Broxap Anti-Vandal Wardale shelter complete with sliding security mesh gate and mechanical locking, size 2150x4100. Colour Anthracite.

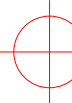 **CYCLE SHELTER DETAILS**
1:50

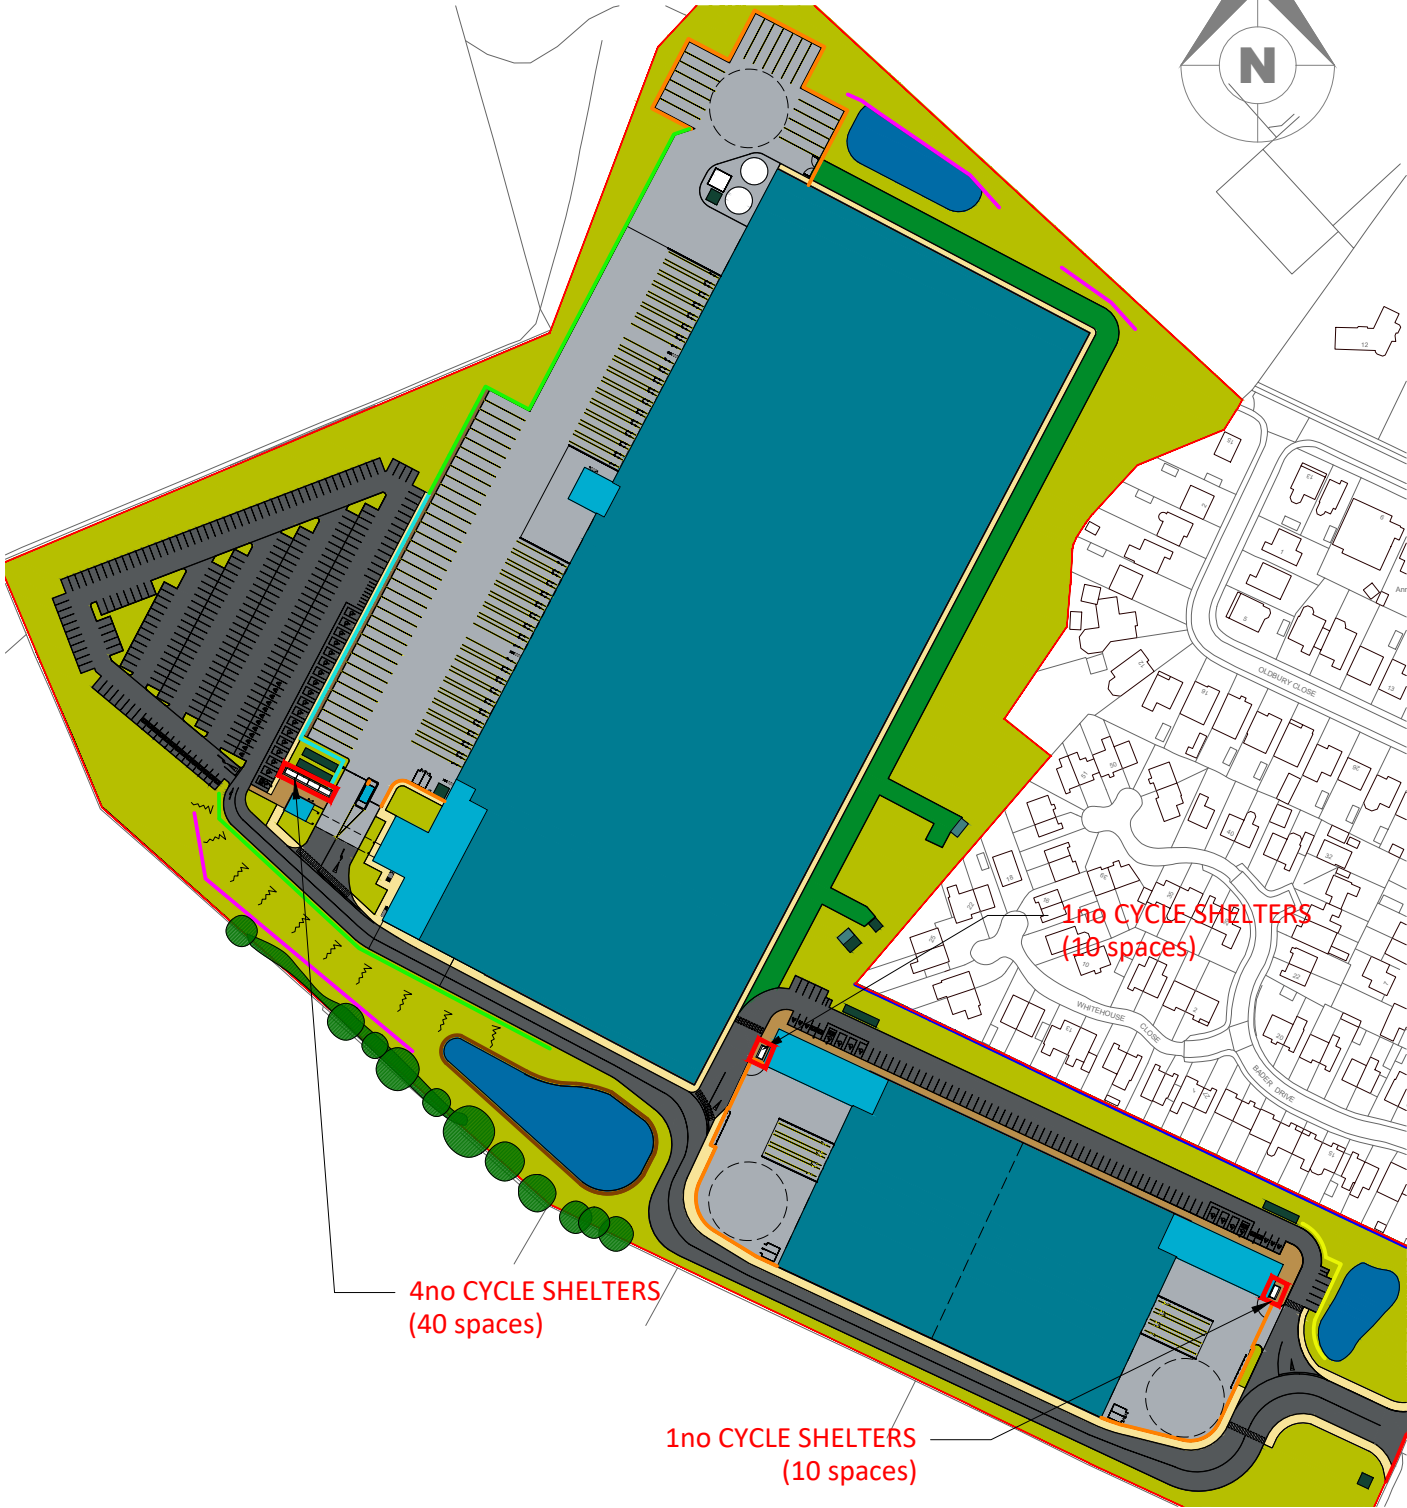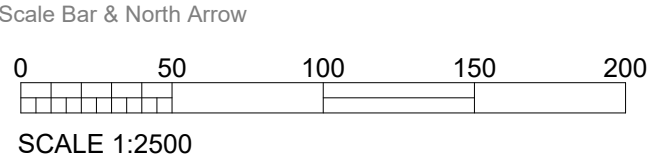

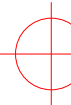 **CYCLE SHELTERS - SITE LOCATION**
1:2500

Scale this drawing for planning purposes only
ashton smith to be notified of discrepancies in figured dimensions
Contractors must check all dimensions from site
This drawing is copyright and is for use on this site only
This drawing is to be used solely for information as entitled
For other information refer to the latest revision of any cross
referenced drawing



LOCATION PLAN

NOTES

REV DATE DESCRIPTION

P3 06.06.2023 Location plan updated
P2 14.03.2023 Unit 3 cycle shelters relocated
P1 22.12.2022 Initial issue

REVISIONS

DRAWN BY JA

CHECKED BY RR

PROJECT TITLE
MANCHESTER ROAD, HEYWOOD

DRAWING TITLE
PROPOSED CYCLE SHELTER DETAILS

RIBA STAGE	STATUS	PLANNING	DRAWN BY	CHECKED BY
SHEET	SCALE	DATE	SUITABILITY	REVISION
A3	1 : 50	22/12/2022	S3	P3

DRAWING NO.
21157 - ASA - 90 - EX.ZZ - D - A - 9005 _ (S3 - P3)

CLIENT
TrammellCrowCompany

 **AshtonSmith**
Beyond Design

Ashton Smith, Belvedere House, 2 Victoria Avenue, Harrogate, North
Yorkshire, HG5 1EL
Tel: 01423 523882 Fax: 01423 565104
www.ashtonsmith.co.uk

JOB NO. 21157