


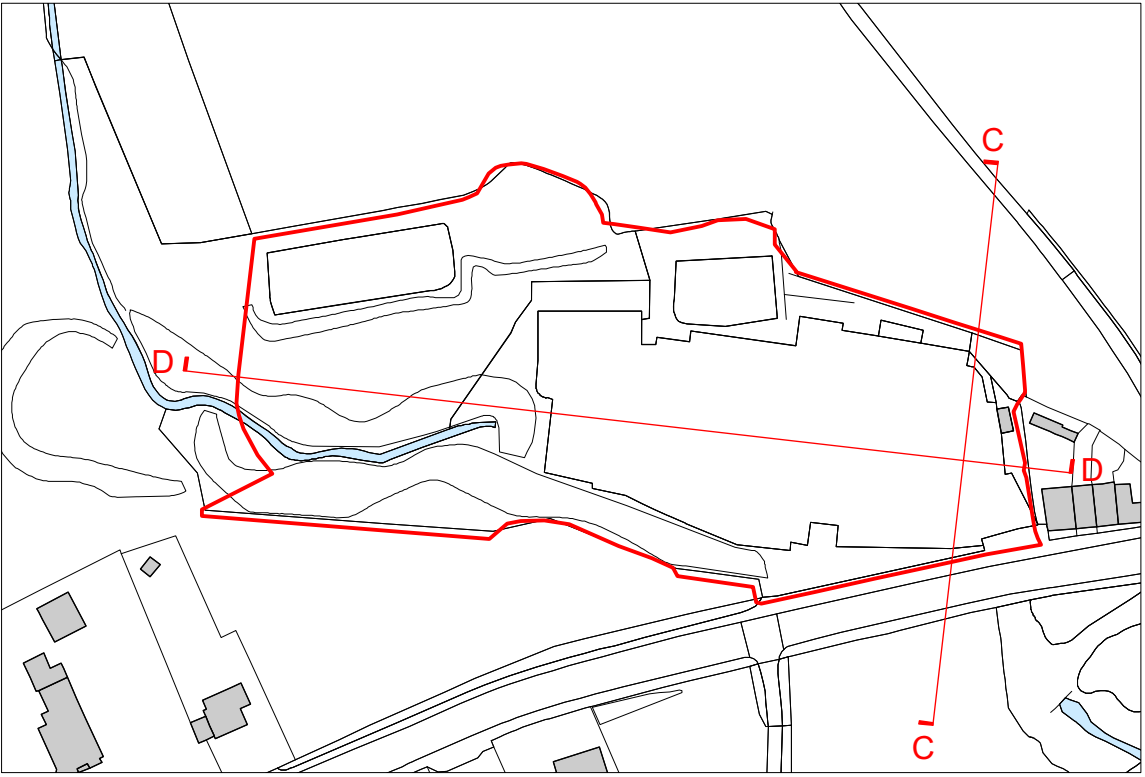
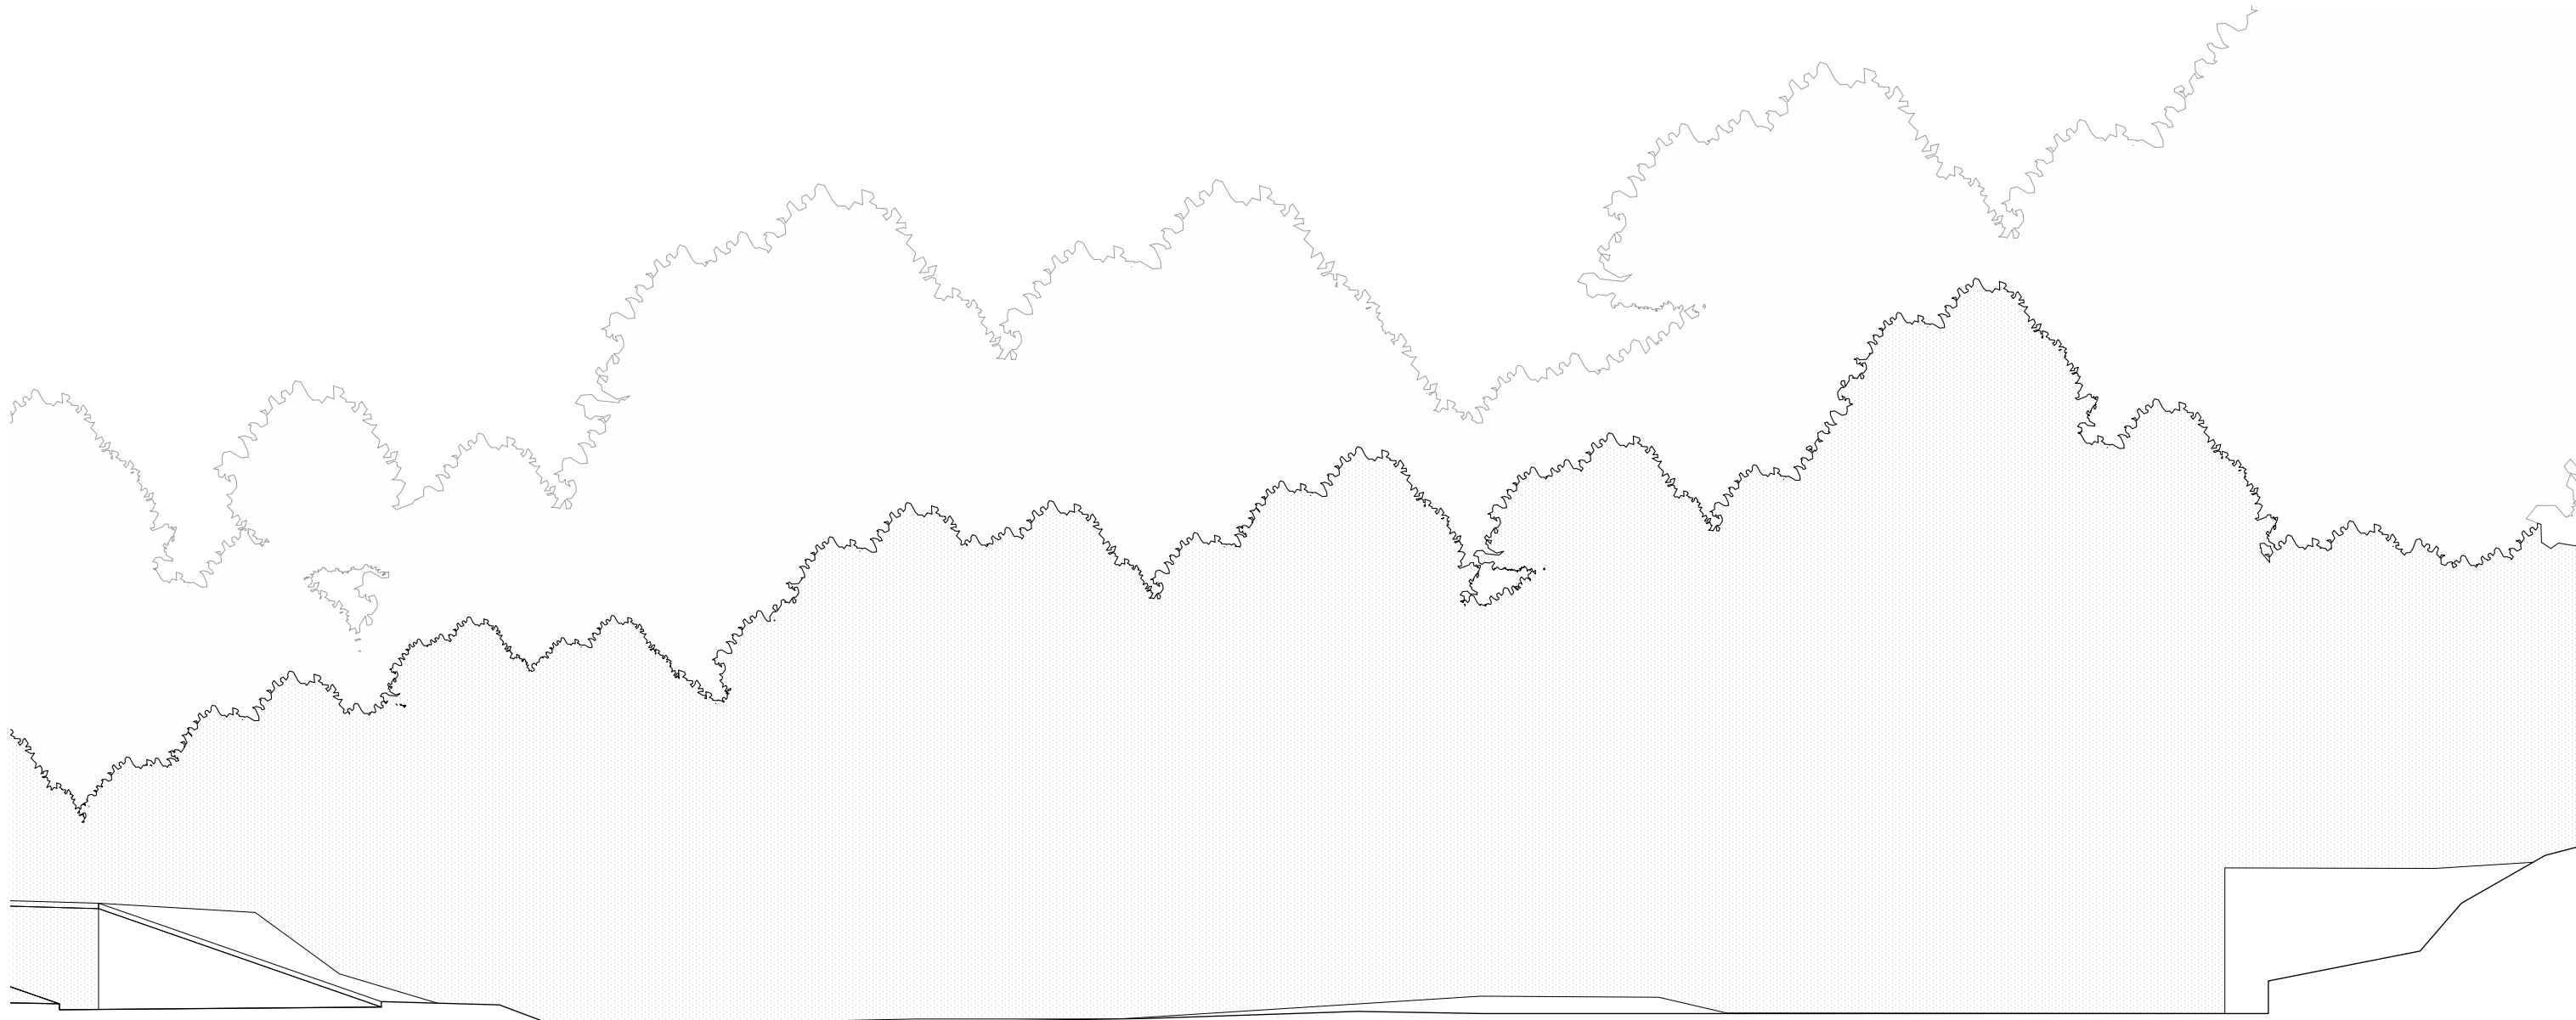
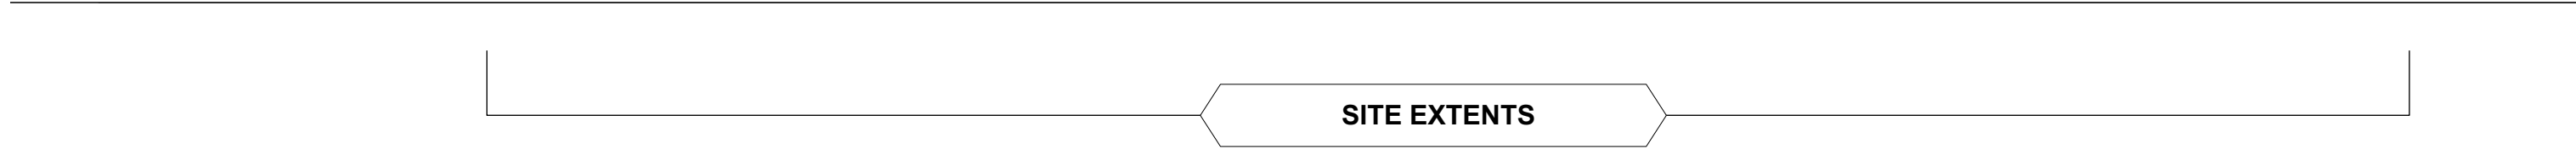


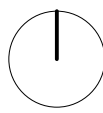

SECTION KEY
1:2000 @A1

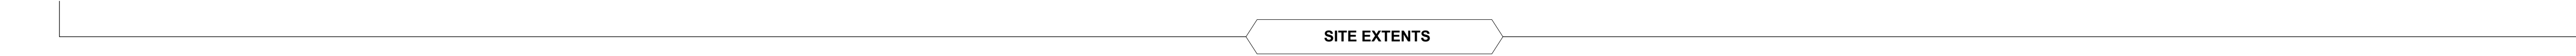

EXISTING SITE SECTION CC

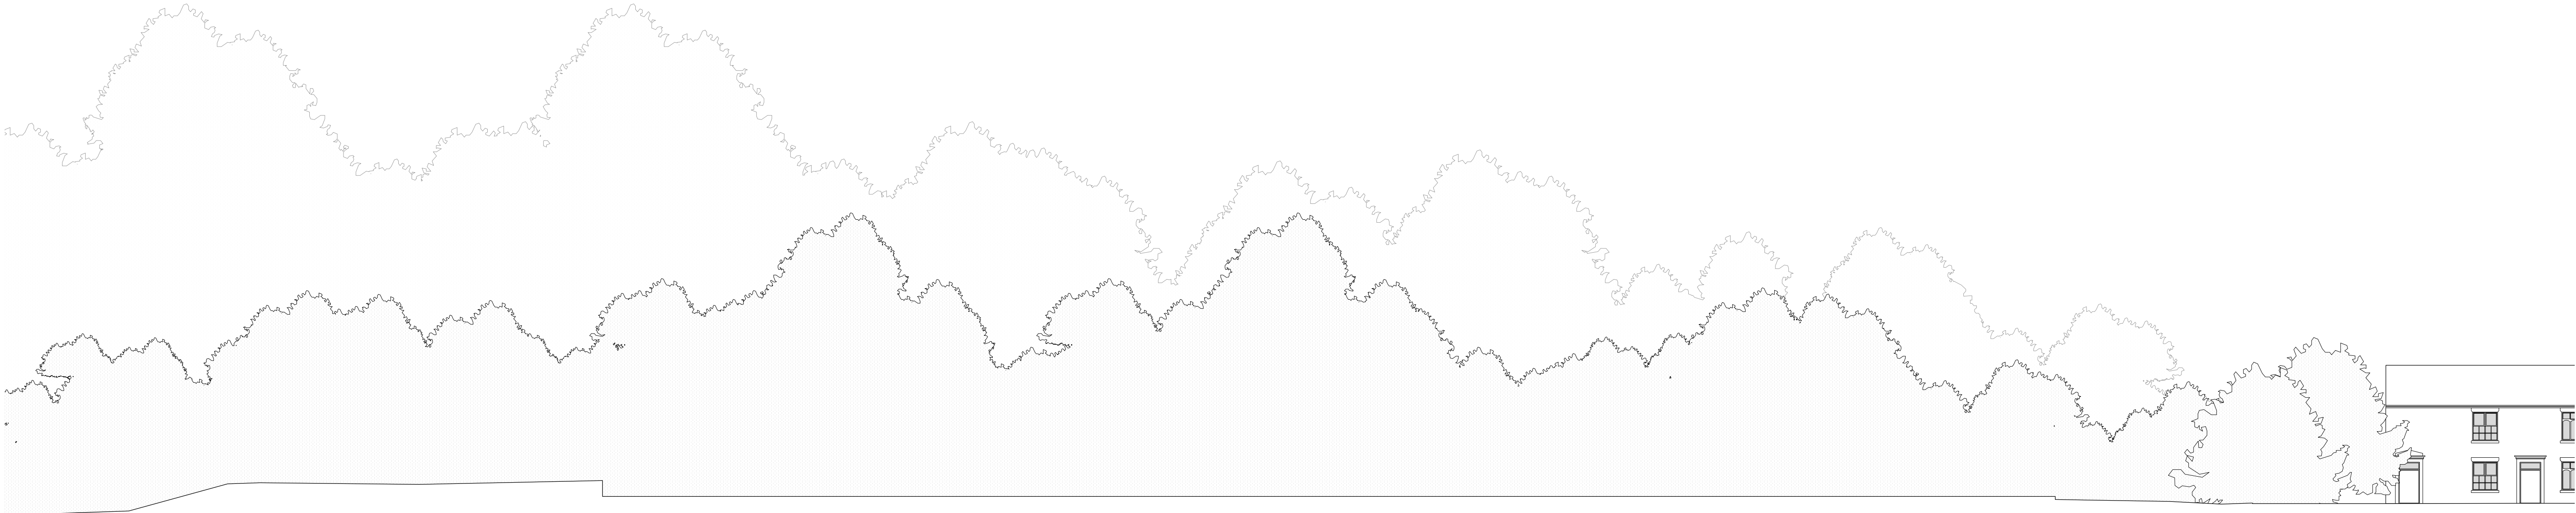

EXISTING SITE SECTION DD

EXISTING SITE SECTIONS CC & DD 1:500 @A1	IMPORTANT NOTES:					CLIENT: HALL & CO		OLLIER SMURTHWAITE ARCHITECTS 40 King Street, Manchester, M2 6BA T 0161 883 0838 F 0161 883 0839 E mail@olliersmurthwaite.com
						PROJECT: PROPOSED RESIDENTIAL DEVELOPMENT		
						ADDRESS: TACK LEA WORKS, BURY, BL9 7UA		
						DRAWING TITLE:Existing Site Sections CC & DD		
						SCALE: 1:200 @A1 DATE: AUG 2022		
			DRAWING NO: A645_P_005					
			REVISION	DATE	DESCRIPTION			

© Copyright Ollier Smurthwaite Architects